

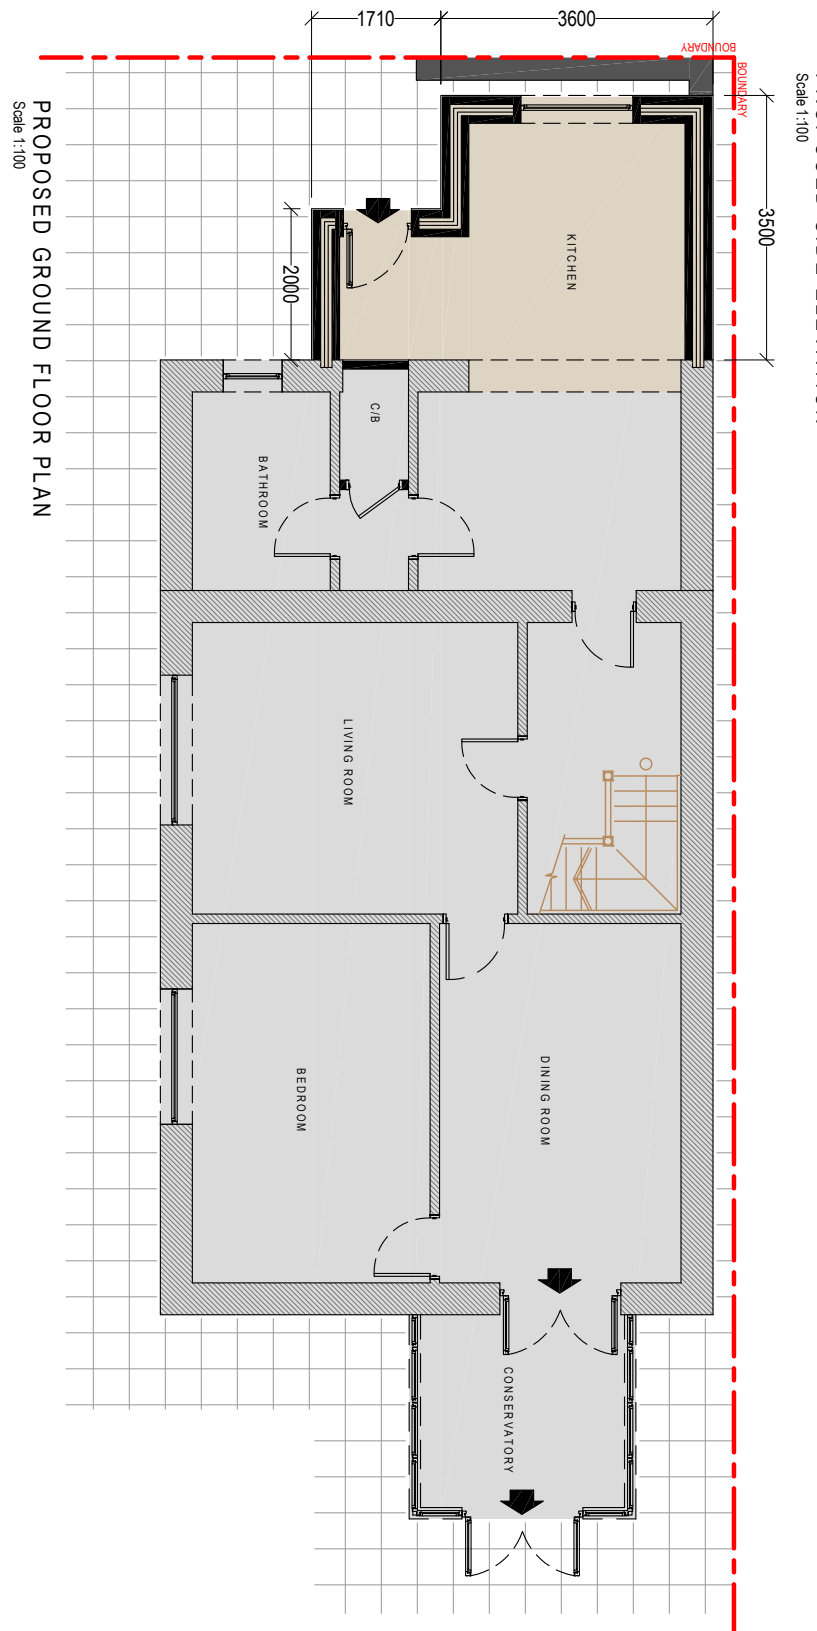
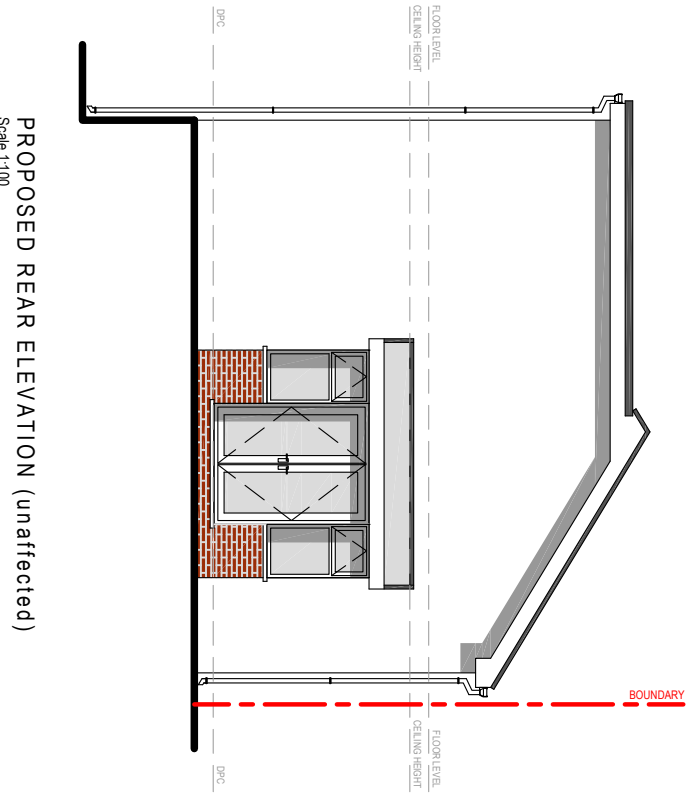
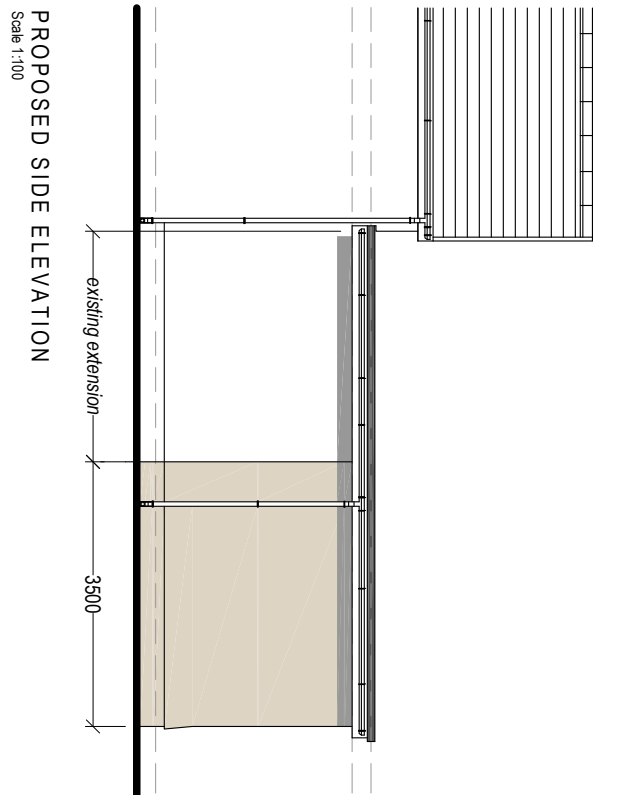


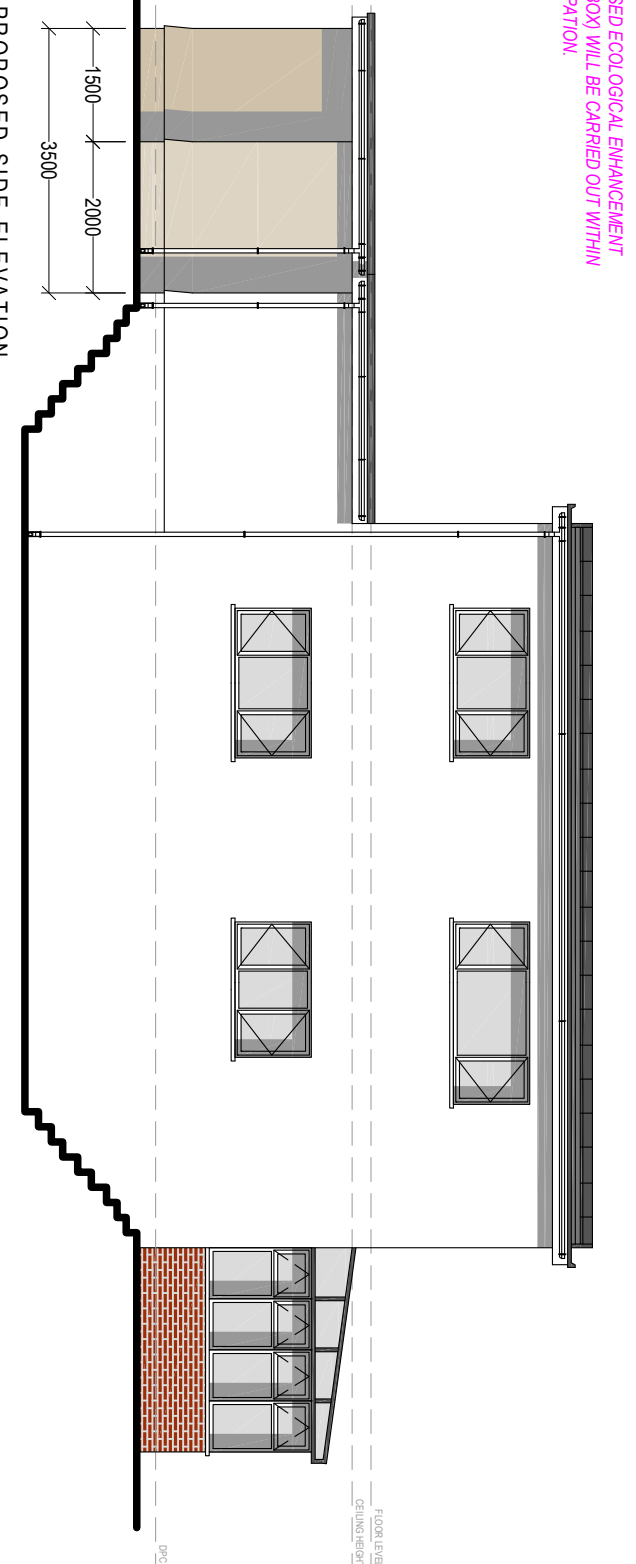

**WOODSTONE HOUSE
SPARROW NEST BOX**

NOTE:
IMPLEMENTATION OF PROPOSED ECOLOGICAL ENHANCEMENT
(INSTALLATION OF THE BIRD BOX) WILL BE CARRIED OUT WITHIN
1 month of BENEFICIAL OCCUPATION.

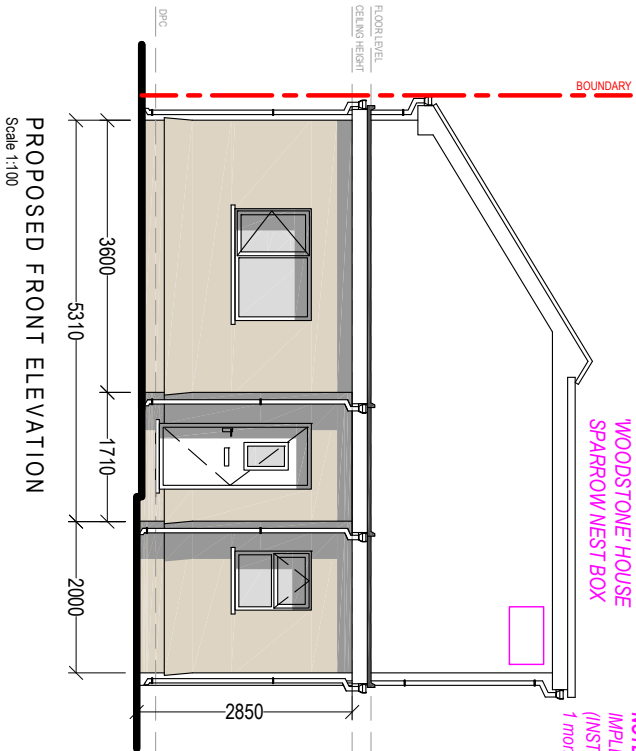

PROPOSED MATERIAL FINISHES:

Roof Covering:
Flat roof (TO MATCH EXISTING EXTENSION)

Wall Covering:
Rendered (TO MATCH EXISTING)

Windows & Doors:
uPVC Double Glazed.
Colour: WHITE

Weather boarding:
uPVC bullfrosted
Colour: WHITE

Rainwater goods:
Plastic, universal
Colour: WHITE

General Notes:
1. Do not scale from this drawing. Take figured dimensions only.
2. Dimensions are in millimetres unless otherwise stated.

Drawing Issue:

PLANNING

Drawing Title: PROPOSED ELEVATIONS & FLOOR PLAN			
Drawing No:	CPD-004	Revision:	C
Date:	19-09-2025	Reviewed:	23-04-2026
Scale(s):	1:100	Paper Size:	A2



Cwm Planning & Design Ltd.
(Civil, Structural & Architectural)