



SOLAR FARM – WEST ACCESS ROAD
SCALE – 1:200

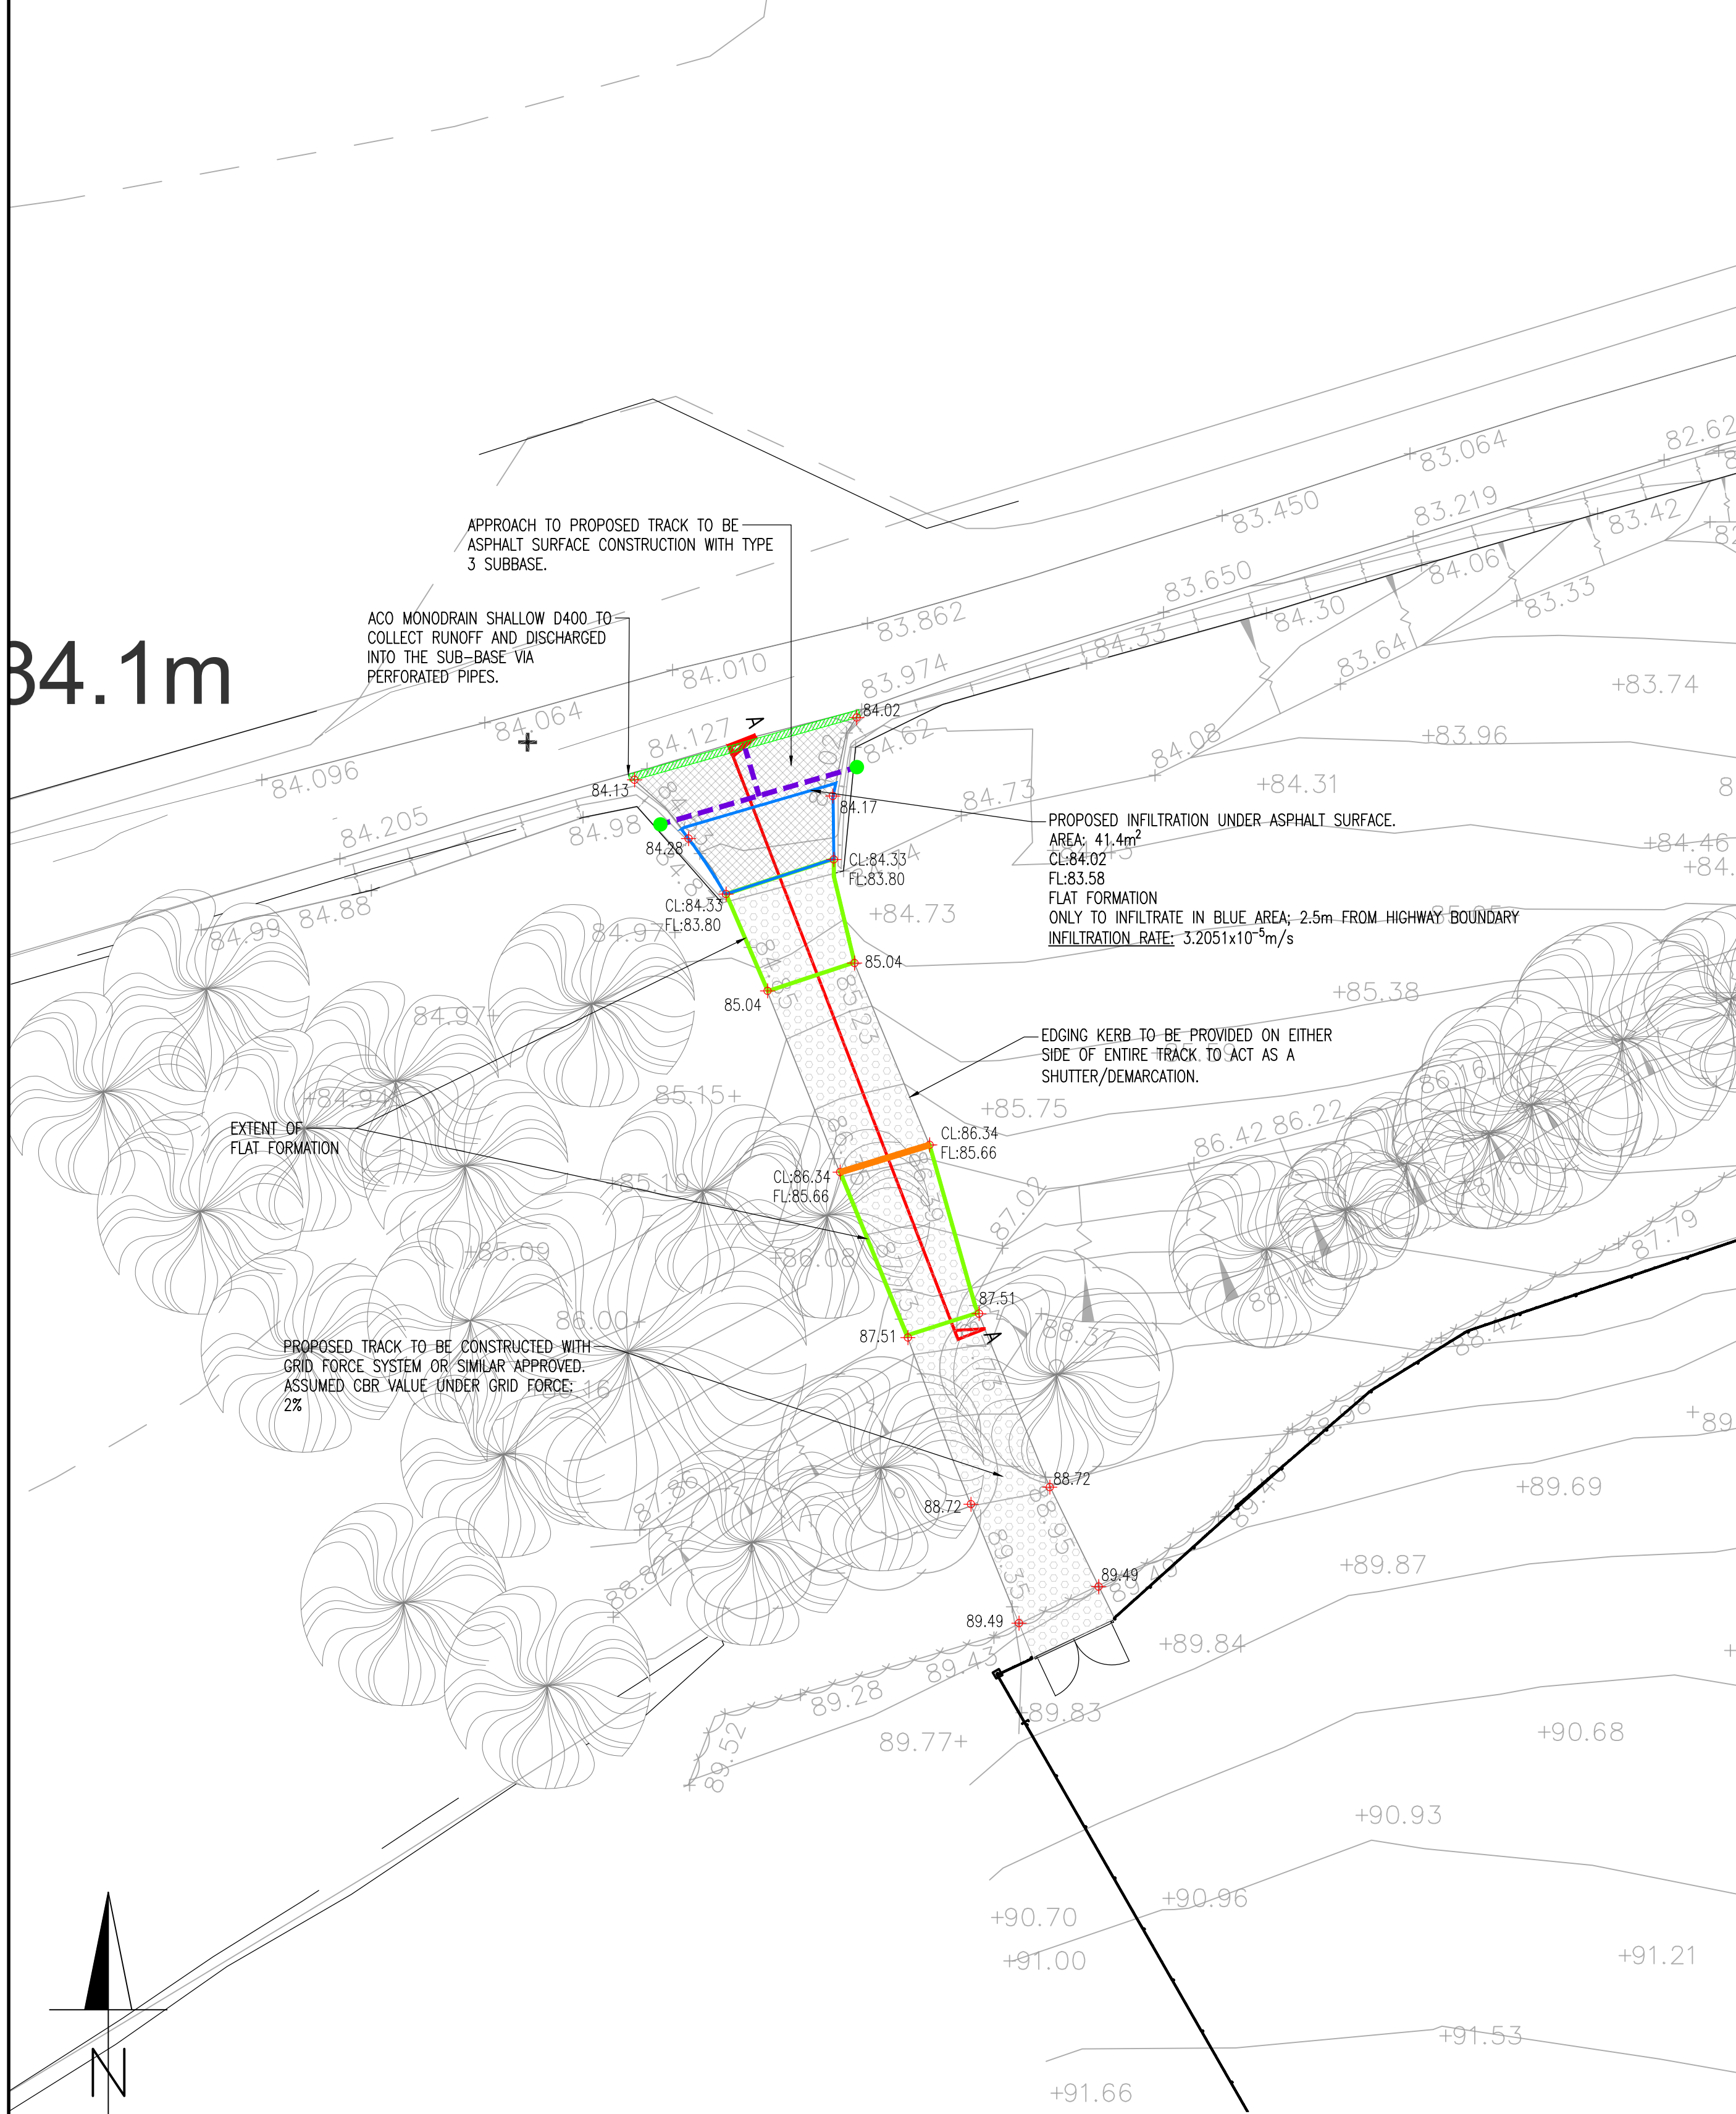

SOLAR FARM – EAST ACCESS ROAD
SCALE – 1:200

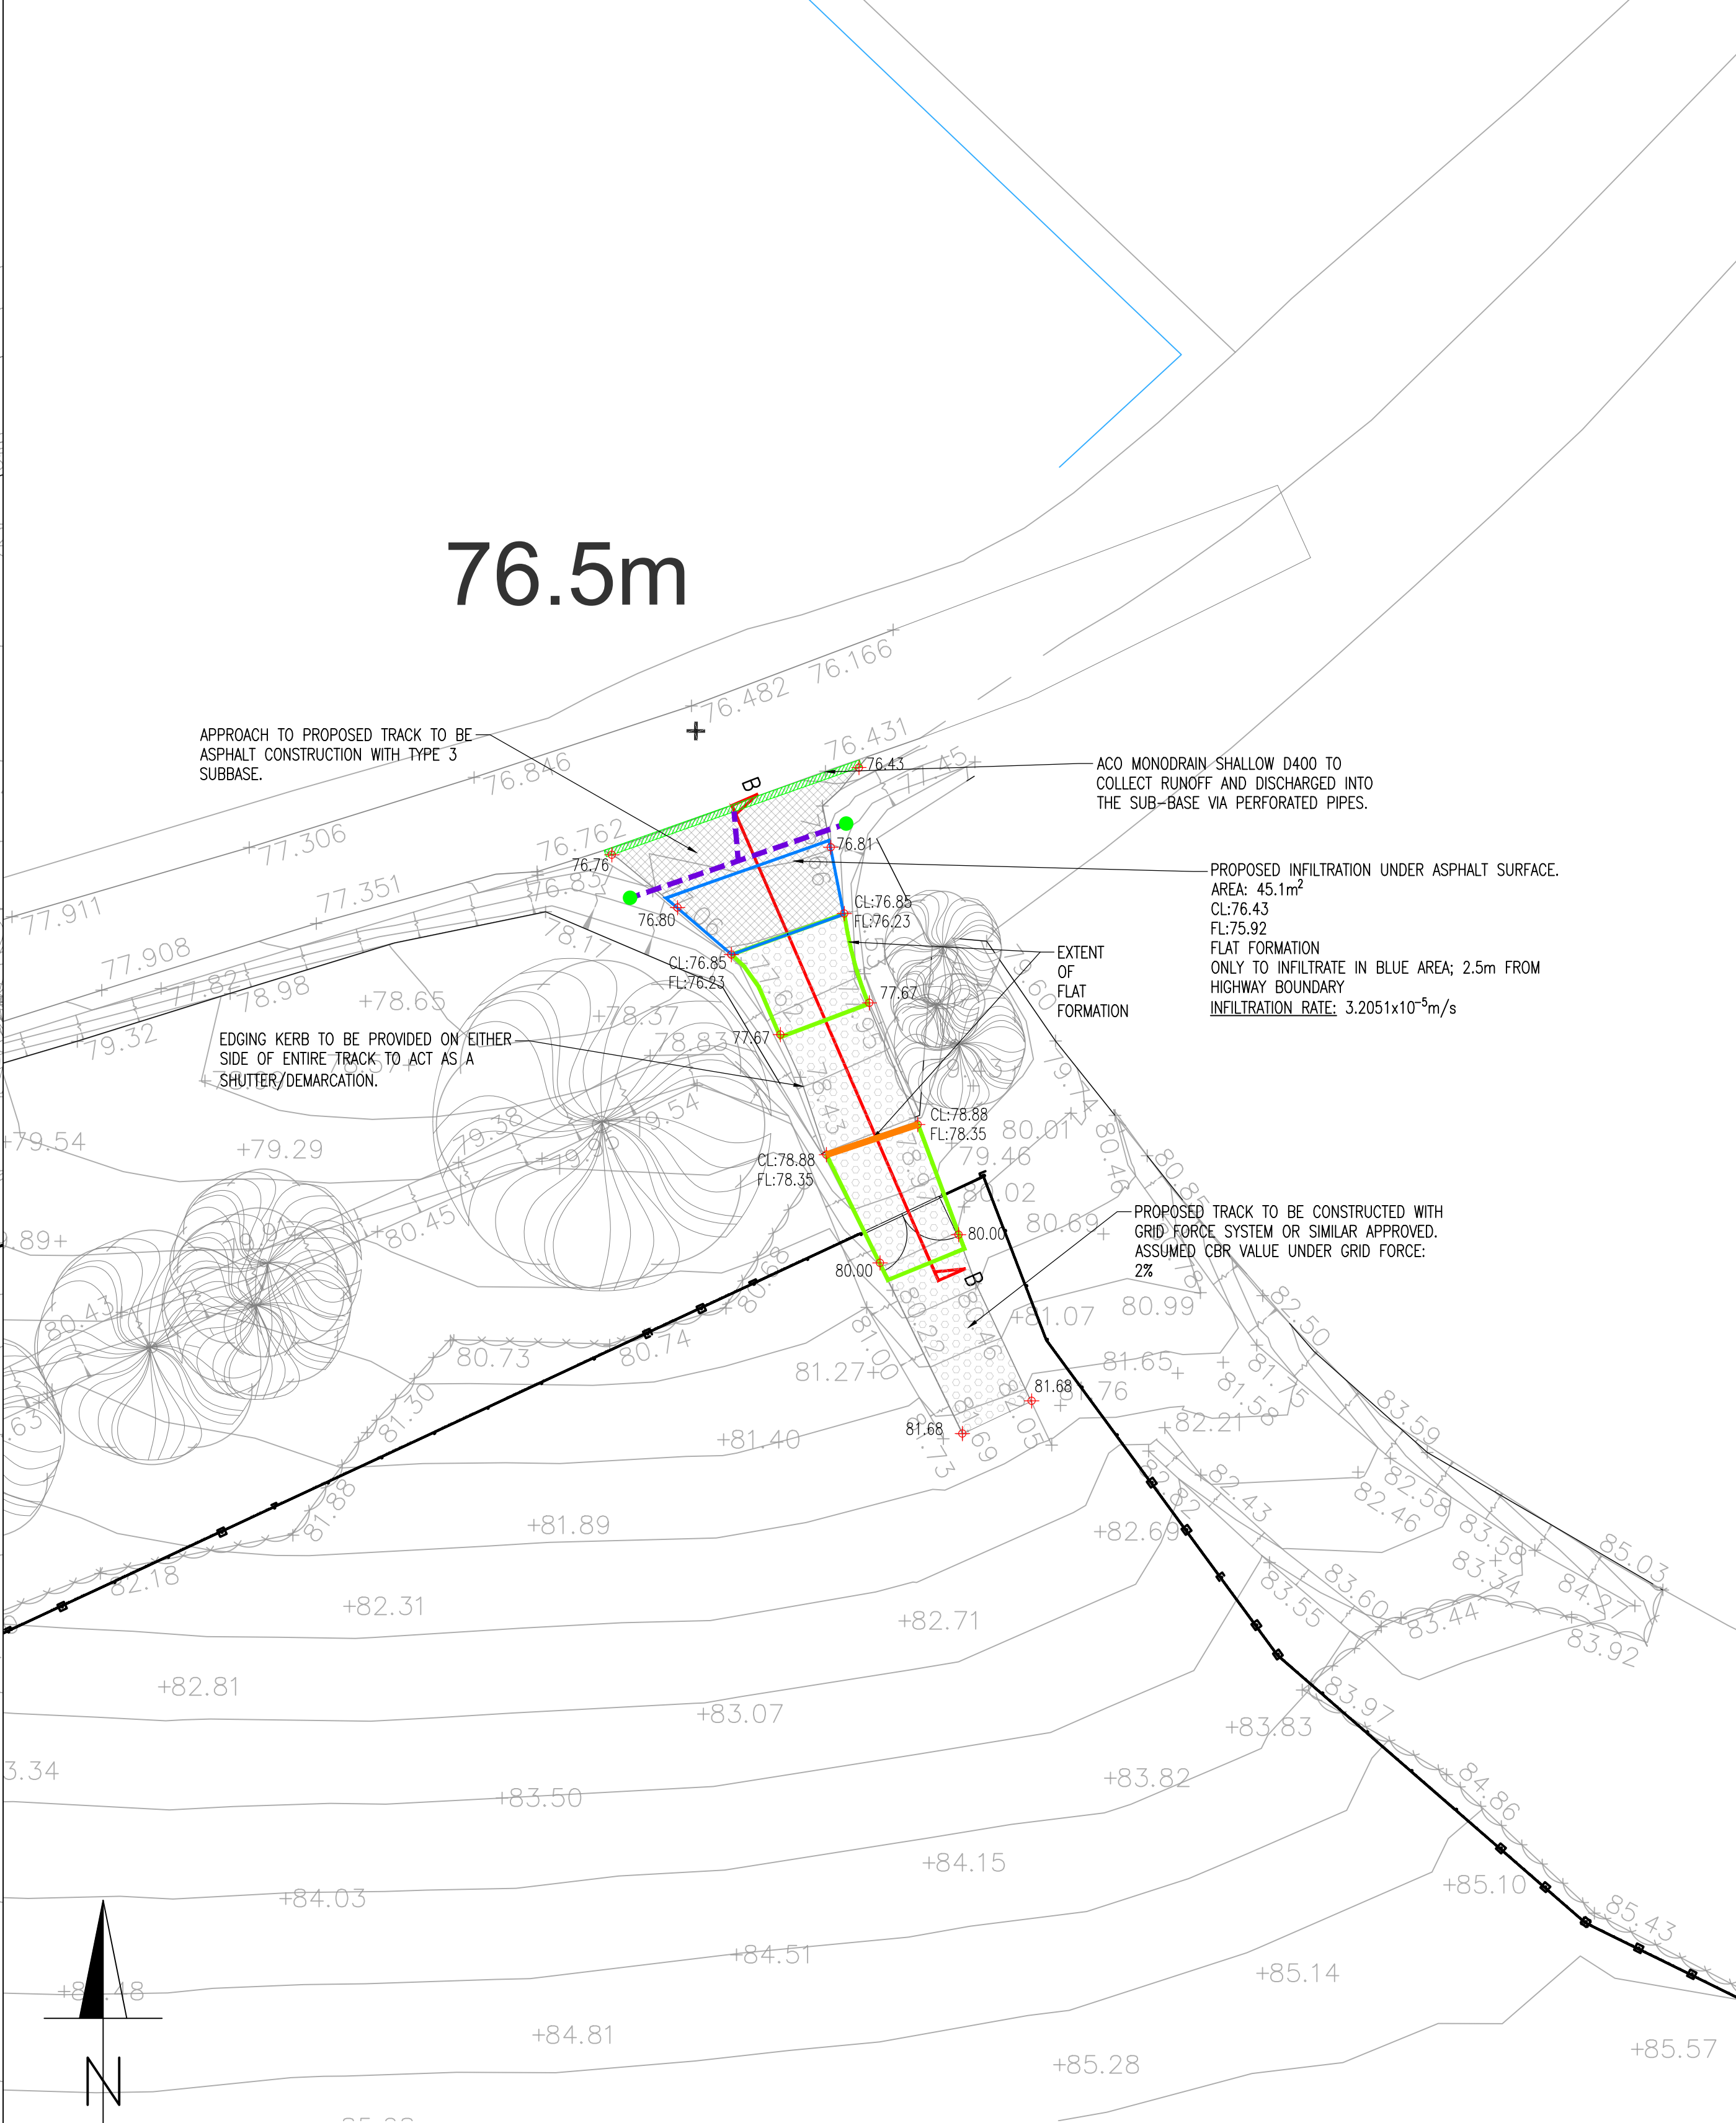

- GENERAL NOTES
- DO NOT SCALE THIS DRAWING.
 - CONTRACTOR TO CHECK ALL DIMENSIONS AND REPORT ALL ERRORS AND OMISSIONS TO THE ENGINEER.
 - ANY DISCREPANCY TO BE REPORTED IMMEDIATELY TO THE ENGINEER.
 - THIS DRAWING TO BE READ IN CONJUNCTION WITH ALL RELEVANT ARCHITECTS, SUBCONTRACTORS AND SPECIALISTS DRAWINGS AND SPECIFICATIONS.
- KEY:
- POROUS TARMAC SURFACE WITH TYPE 3 SUBBASE
 - GRID FORCE SYSTEM OR SIMILARLY APPROVED
 - ACO LINEAR DRAIN
 - PRIVATE CHAMBERS AND PERFORATED STORM DRAINAGE
 - INFILTRATING AREA
 - FLAT FORMATION AREA
 - BAFFLE CONSTRUCTION

NOTE: THE ASPHALT SURFACE, TRACK, AND KERBING WILL BE REMOVED FROM THE CONSTRUCTION ACCESS WITHIN 3 MONTHS OF THE DECOMMISSIONING OF THE SOLAR ARRAY

A	ADDED NOTE TO DRAWING	DH	09.04.26
Rev.	Detail	By	Date
Revisions			
Reinforcement schedules nos.			

CB3
CONSULT

Structural & Civil Engineering Consultants

First Floor
7 St James Crescent
Swansea
SA14DP

Telephone +44 1792 473 182
e-mail admin@cb3consult.co.uk
web www.cb3consult.co.uk

Client	HALE CONSTRUCTION
Project	GELLI BWCH FARM LLANDARCY
Drawing Title	SOLAR FARM ACCESS ROADS LAYOUT PLAN

INFORMATION			
Project No.	C1853	Drawing No.	C-202
Scales	1:200	Date	01.04.26
Drawn	DH	Checked	TE
Sheet Size	A1	Revision	A