
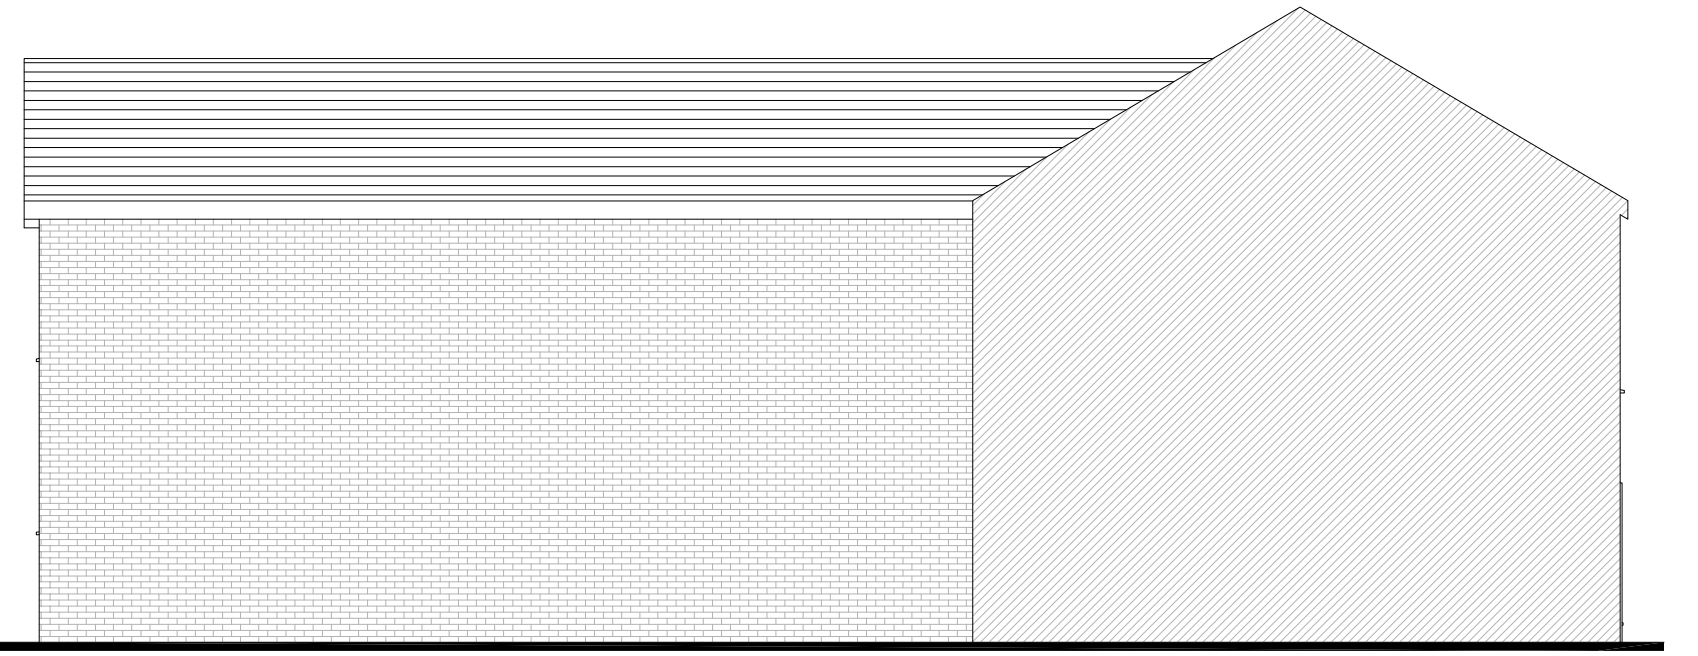
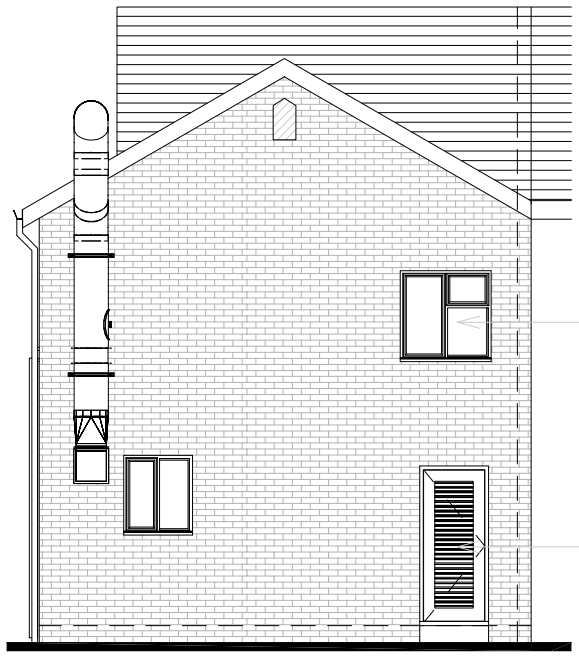
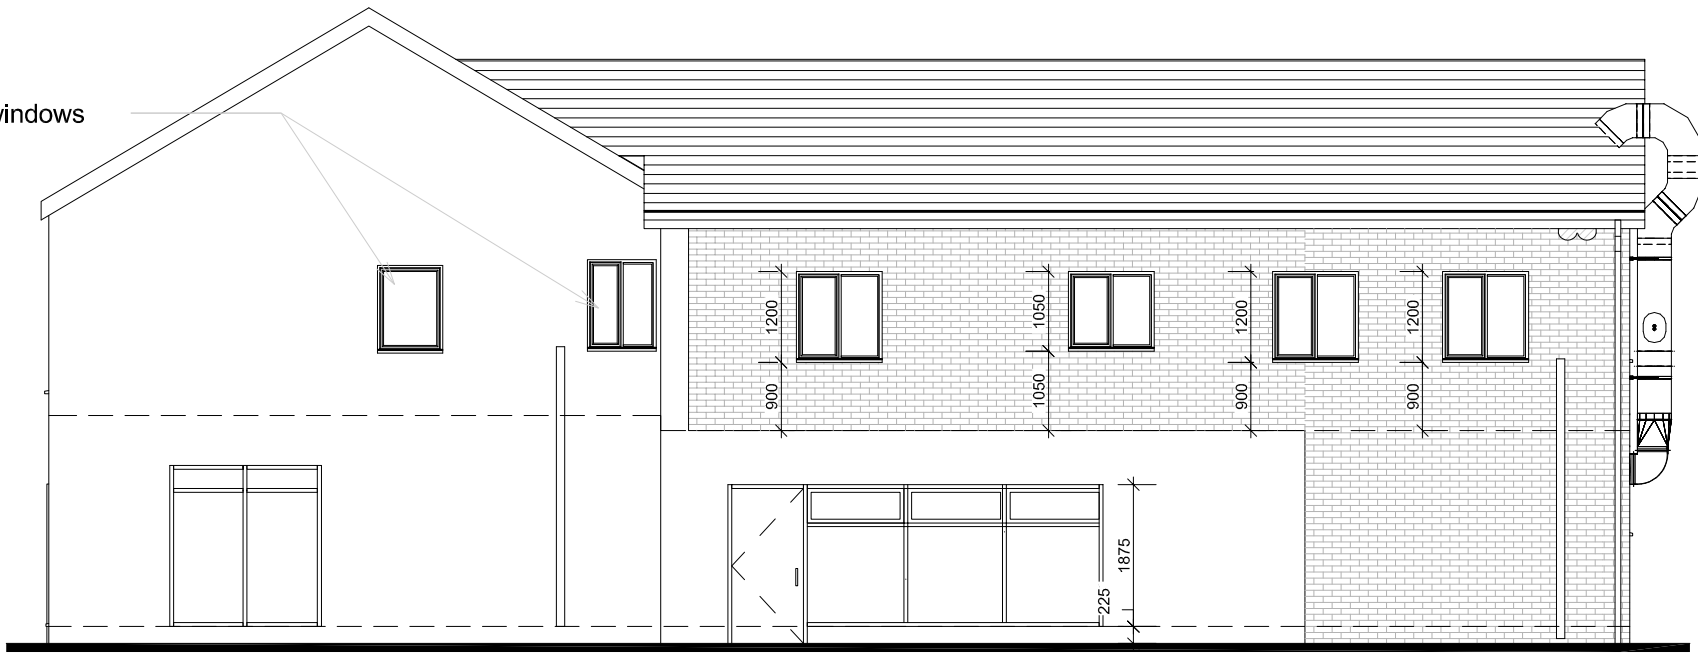
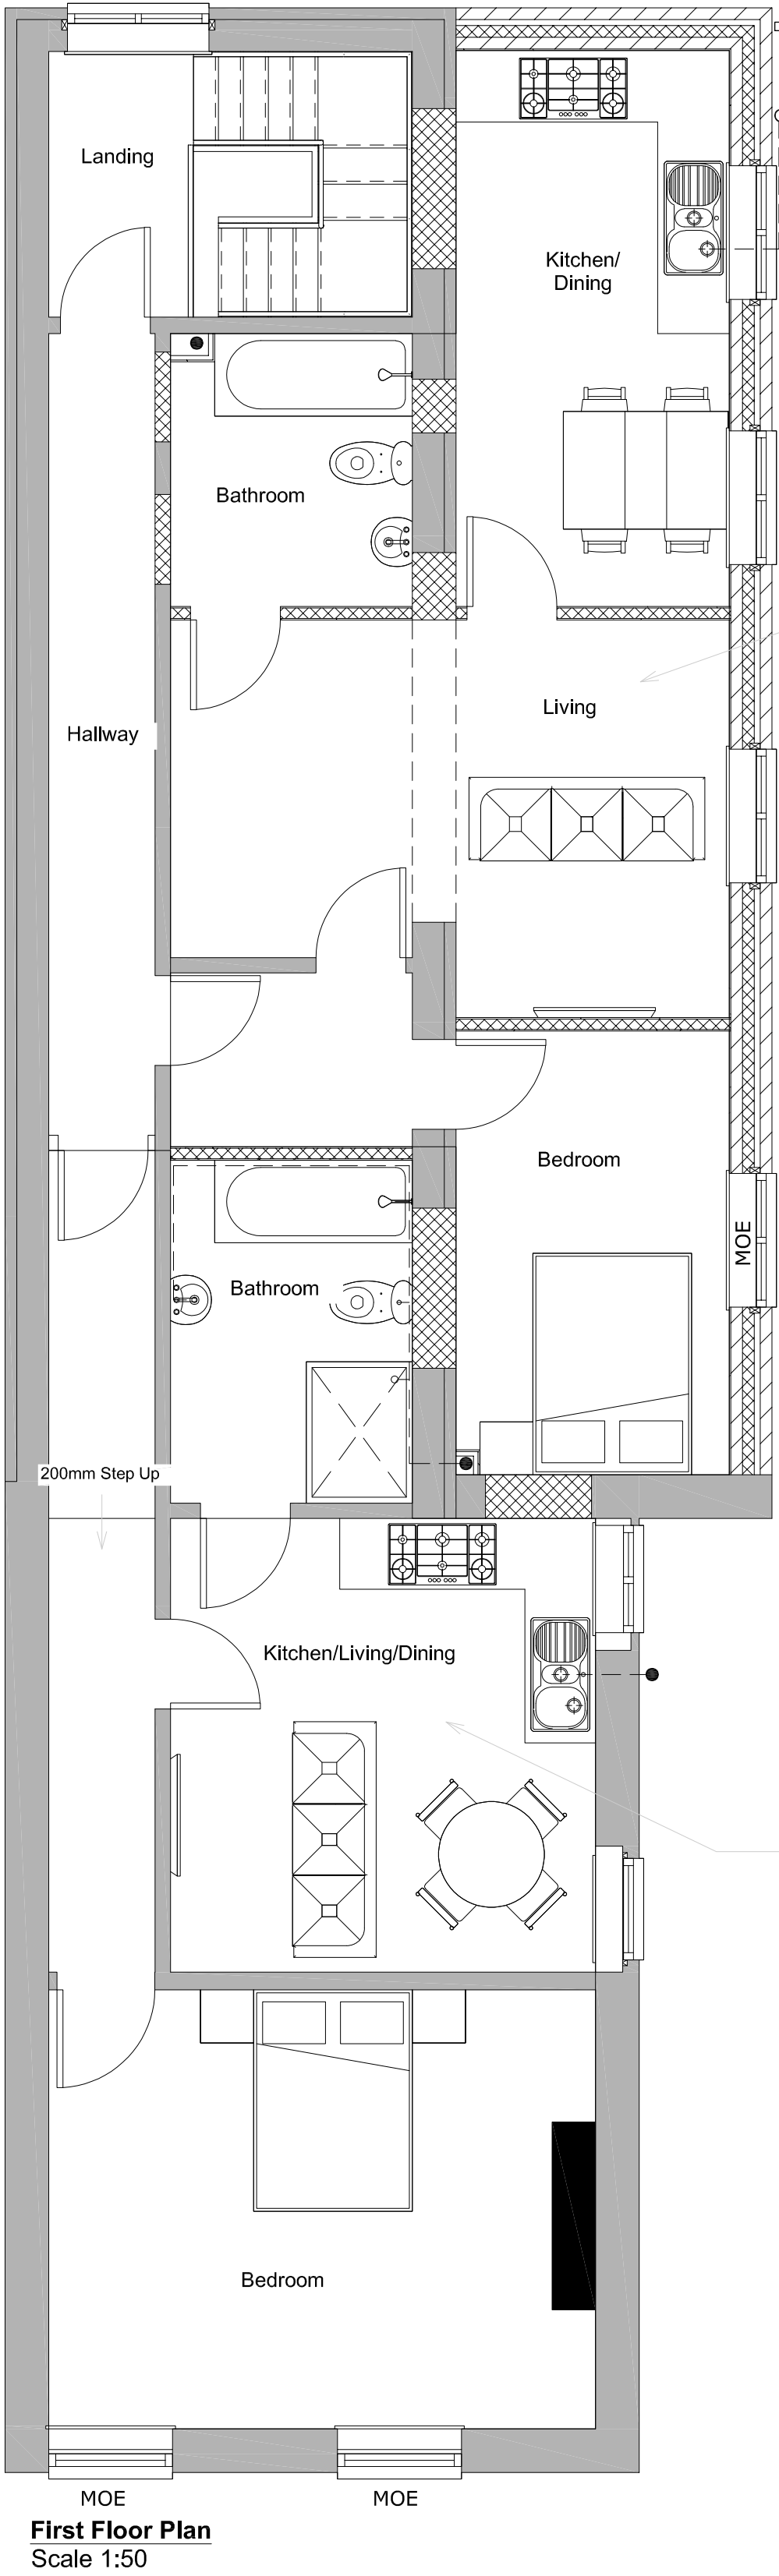


PROPOSED FLOOR PLANS & ELEVATIONS

THIS SCHEME IS SUBJECT TO LOCAL PLANNING AND ALL OTHER NECESSARY CONSENTS. ALL DIMENSIONS, SITE LEVELS AND AREAS WHERE GIVEN ARE APPROXIMATE AND SUBJECT TO SITE SURVEY UNLESS STATED OTHERWISE. ALL DIMENSIONS MUST BE CHECKED ON SITE. DO NOT SCALE OFF THIS DRAWING. THIS DRAWING IS TO BE READ IN CONJUNCTION WITH ALL RELEVANT CONSULTANTS AND/OR SPECIALISTS DRAWINGS OR DOCUMENTS.

ALL QUERIES RELATING TO DESIGN OF FOUNDATIONS, FLOOR SLABS AND ANY OTHER STRUCTURAL ELEMENTS ARE TO BE REFERRED TO THE STRUCTURAL ENGINEERS FOR CLARIFICATION.

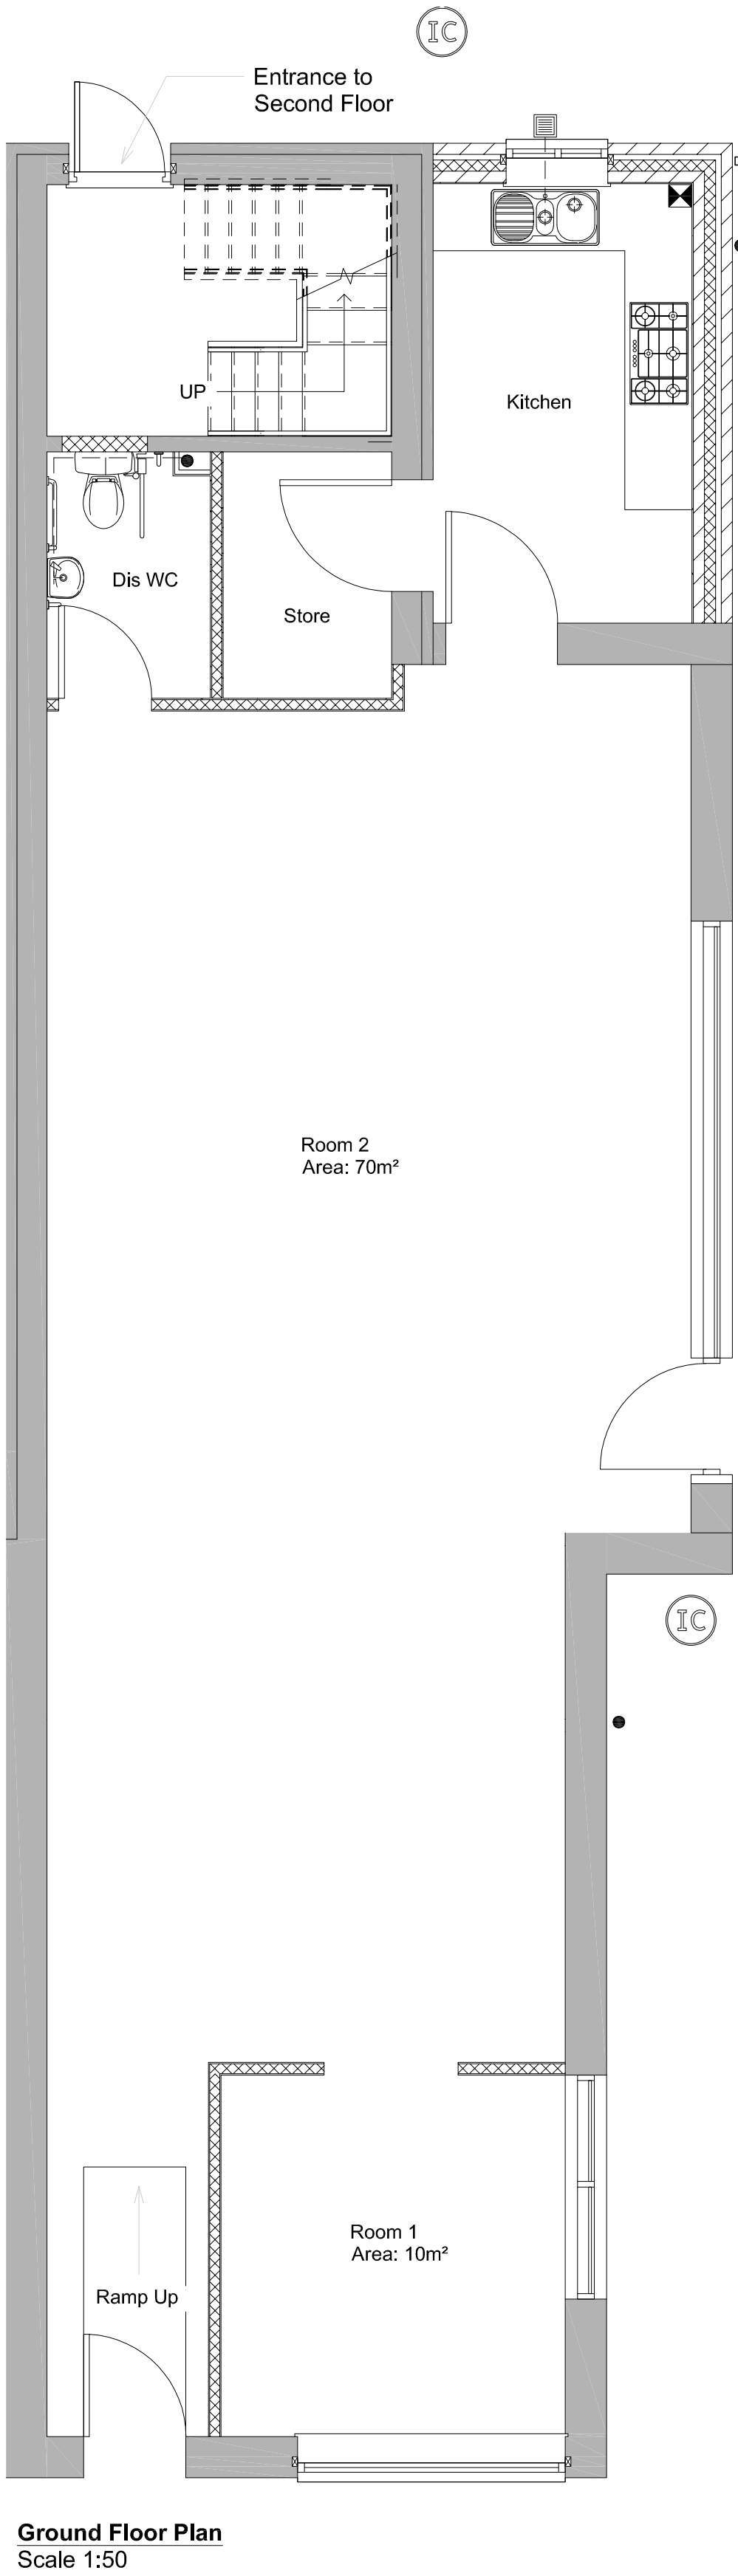

Revision	Description	Date
PURPOSE OF ISSUE		
Planning		
Client: Mr Greg Roberts		
Project Title: Bank renovation to cafe & flats & demolition of rear outbuilding @ 14 High Street, Glynneath, SA11 5BU		
Drawing Title: Proposed Floor Plans & Elevations		
Scale (on A1) As indicated		Sheet Size A1
Date 20/04/26	Drawn by -	Checked by
Job No.	Drawing No. 10	Revision

