

Item B: Transom panels

Flat 3mm ACM panels decorated with Ecru vinyl and screw fixed to 2-off timber transoms c/w Ecru painted cover caps.

Item A: Main fascia sign

Folded 2mm aluminium face panels finished PMS 2217c Dark Teal, c/w face applied machine cut ecru and bright green vinyl text. Externally illuminated via a full length trough light finished Dark Teal mounted above.





PROPOSED FRONT ELEVATION _scale 1:50

Item C: Opening Hours _ scale 1:10
Clear vinyl digitally reverse printed and internally applied to door glazing.
Opening hours/phone number TBC.


Item F: vet_and_dog_001
Digitally printed and summa cut MD5 wet apply vinyl externally applied to glazing.

Item H: Glazing graphics
Digitally printed MD5 wet apply vinyl externally applied to glazing.

Item D: Services vinyl _ scale 1:25
Clear vinyl digitally reverse printed and internally applied glazing.
Note: services TBC.

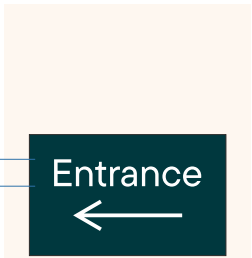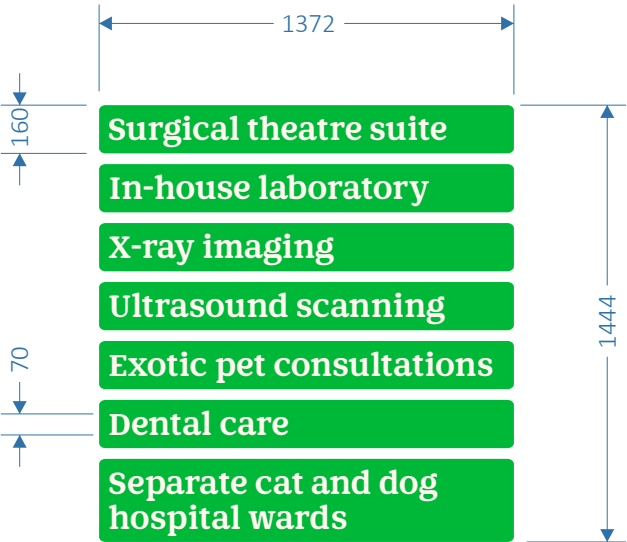

Item G: Door/Header block-out vinyl _ scale 1:25
Digitally printed MD5 wet apply vinyl externally applied to door and header glazing.

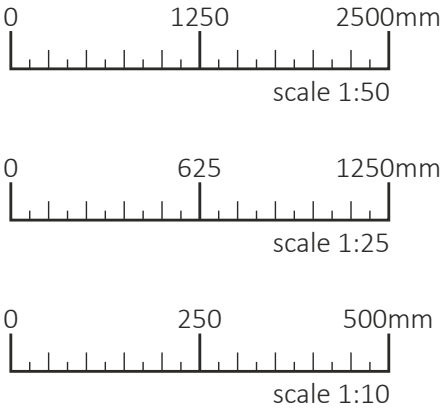

Rev.:	Rev Date:	Revision Details:
C	11.05.2026	Rev C: Andy D: OS map added, signage dimensioned for planning. Rev B (MRW): 05.05.26: Glazing Vinyls Updated, Internal Elevation Updated, Existing External Sign Re-Located, Scheme Re-Numbered. Rev A (MRW): Glazing Vinyls Updated, Internal Elevation Updated, Scheme Re-Numbered.

File Name: Clarity Job Documents\Vets for Pets Ltd\REF71106\4. Proposal Drawings					Client: VETS FOR PETS LTD
Job No: 71106	Scale: as above	Drawn by: Dominik S.	Checked by:	Date: 01/04/2026	Site: Unit 2, 116 Pentwyn Baglan Road, Port Talbot SA12 8EB






Rev.:	Rev Date:	Revision Details:
C	11.05.2026	Rev C: Andy D: OS map added, signage dimensioned for planning. Rev B (MRW): 05.05.26: Glazing Vinyls Updated, Internal Elevation Updated, Existing External Sign Re-Located, Scheme Re-Numbered. Rev A (MRW): Glazing Vinyls Updated, Internal Elevation Updated, Scheme Re-Numbered.

File Name: Clarity Job Documents\Vets for Pets Ltd\REF71106\4. Proposal Drawings					Client: VETS FOR PETS LTD
Job No:	Scale:	Drawn by:	Checked by:	Date:	Site:
71106	as above	Dominik S.		01/04/2026	Unit 2, 116 Pentwyn Baglan Road, Port Talbot SA12 8EB



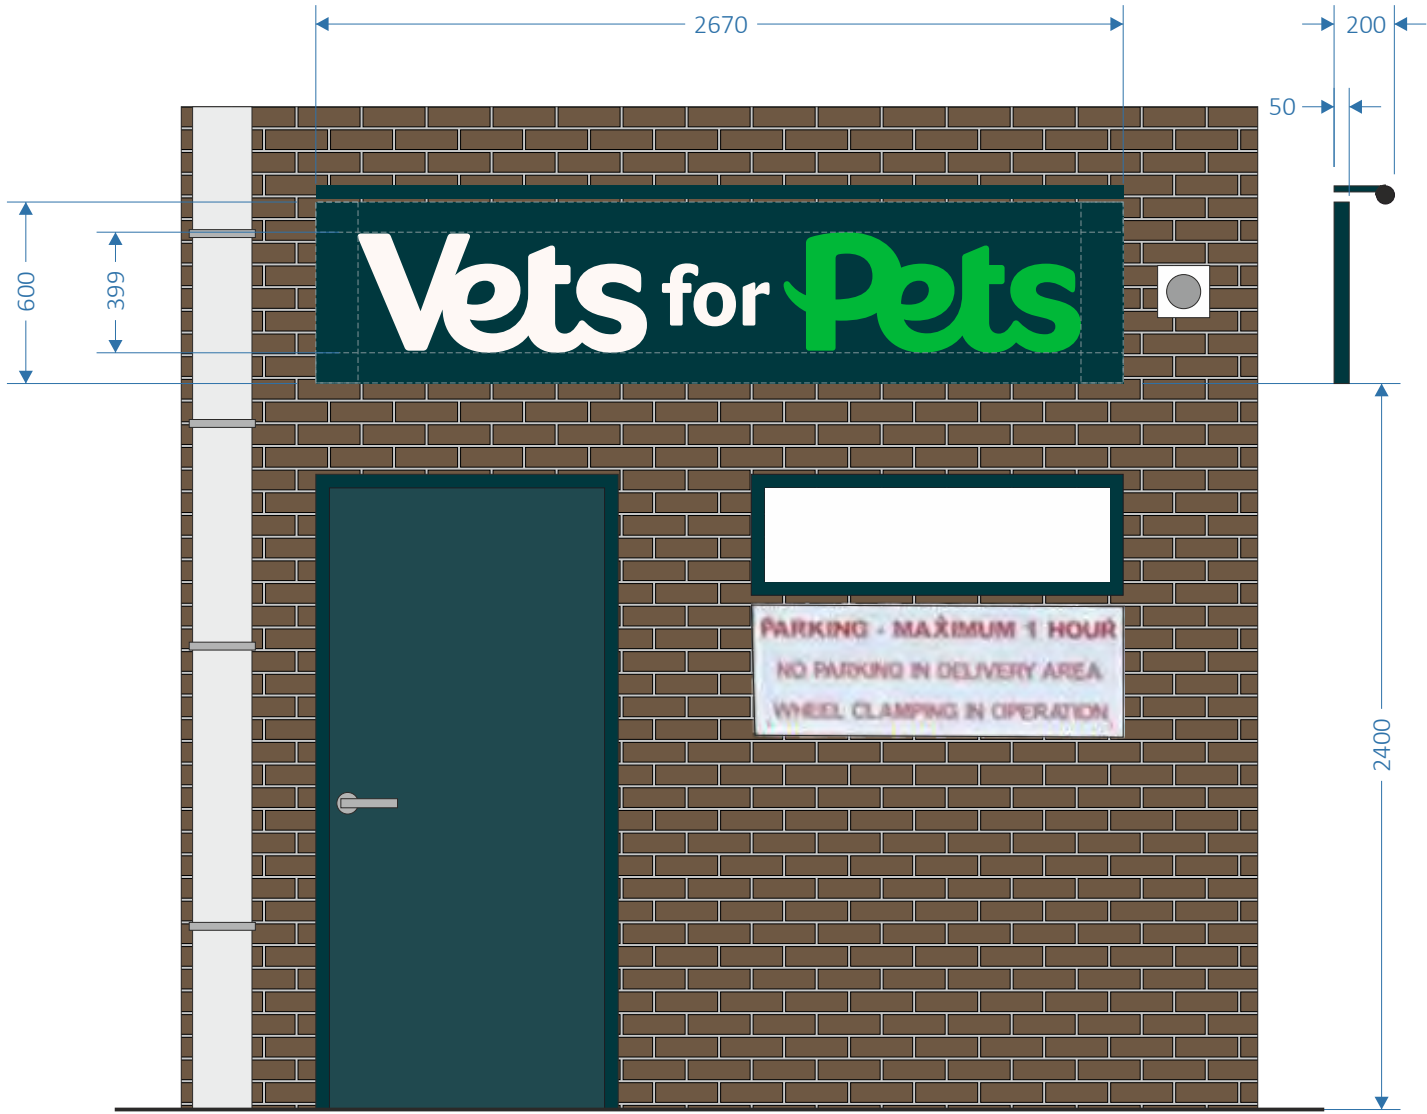

PROPOSED REAR ELEVATION _scale 1:25

Item I: REAR FASCIA SIGN

Folded 2mm aluminium face panel finished PMS 2217c Dark Teal, c/w face applied machine cut ecru and bright green vinyl text.


Externally illuminated via a full length trough light finished Dark Teal mounted above.

Existing overhead light to be removed.

Existing DANGER sign to remain in situ.




Existing parking sign to be re-located below window.

 

Rev.:	Rev Date:	Revision Details:
C	11.05.2026	Rev C: Andy D: OS map added, signage dimensioned for planning. Rev B (MRW): 05.05.26: Glazing Vinyls Updated, Internal Elevation Updated, Existing External Sign Re-Located, Scheme Re-Numbered. Rev A (MRW): Glazing Vinyls Updated, Internal Elevation Updated, Scheme Re-Numbered.

File Name: Clarity Job Documents\Vets for Pets Ltd\REF71106\4. Proposal Drawings					Client: VETS FOR PETS LTD
Job No:	Scale:	Drawn by:	Checked by:	Date:	Site:
71106	as above	Dominik S.		01/04/2026	Unit 2, 116 Pentwyn Baglan Road, Port Talbot SA12 8EB



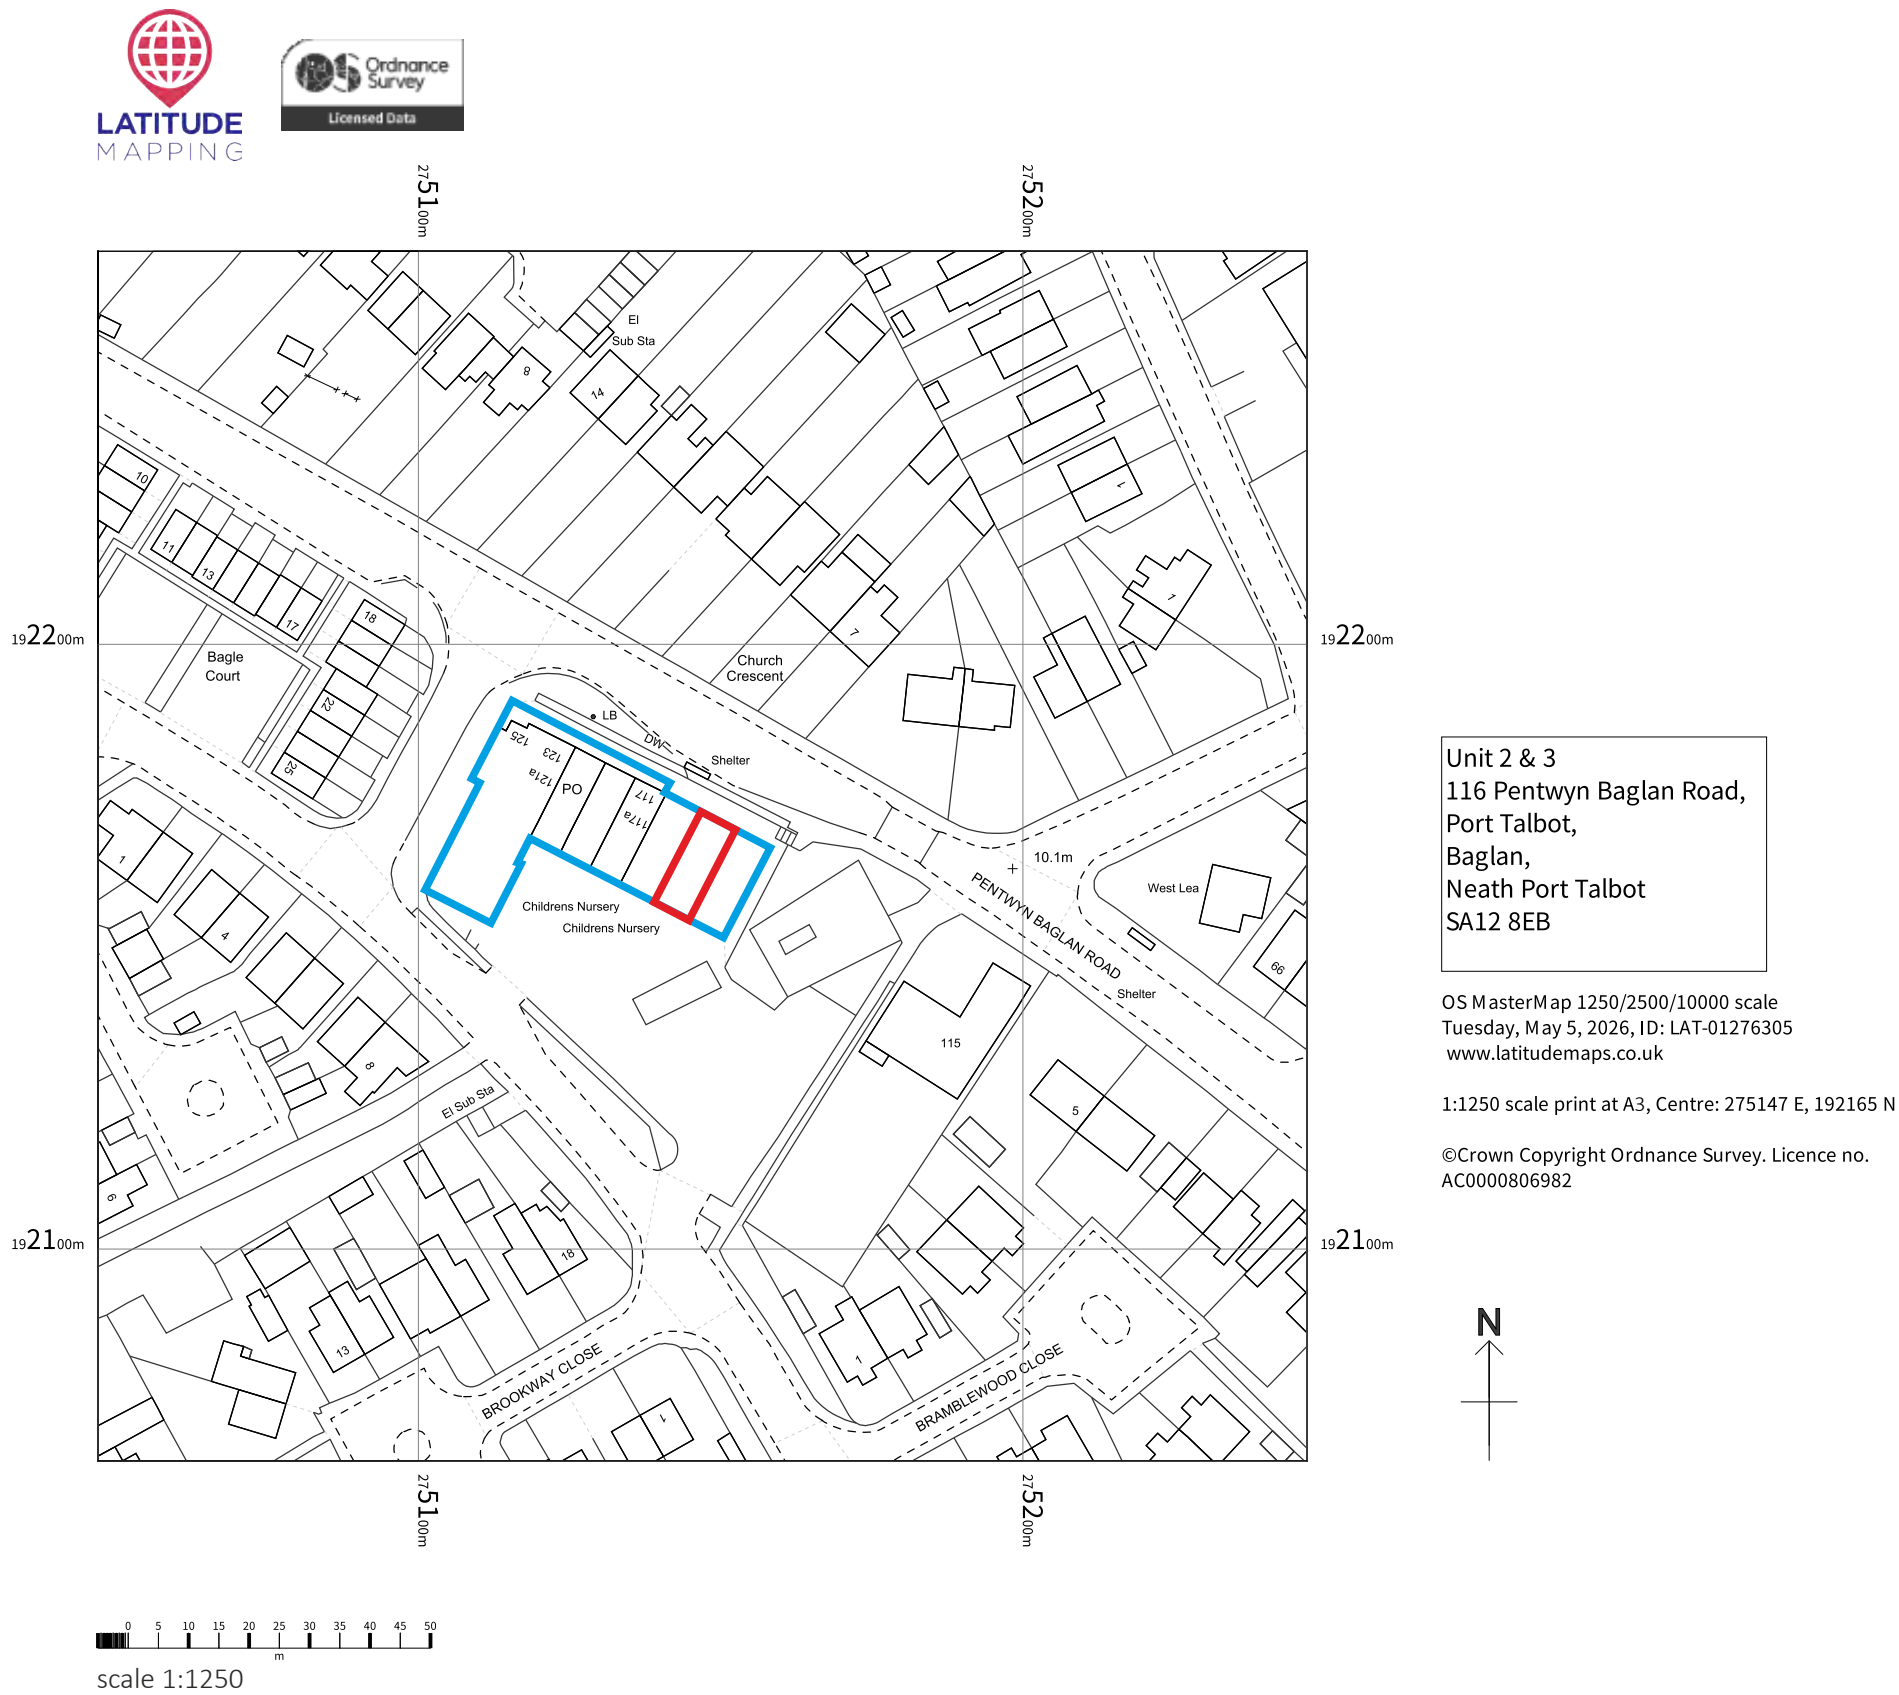

Rev.:	Rev Date:	Revision Details:
C	11.05.2026	Rev C: Andy D: OS map added, signage dimensioned for planning. Rev B (MRW): 05.05.26: Glazing Vinyls Updated, Internal Elevation Updated, Existing External Sign Re-Located, Scheme Re-Numbered. Rev A (MRW): Glazing Vinyls Updated, Internal Elevation Updated, Scheme Re-Numbered.

File Name: Clarity Job Documents\Vets for Pets Ltd\REF71106\4. Proposal Drawings					Client: VETS FOR PETS LTD
Job No: 71106	Scale: as above	Drawn by: Dominik S.	Checked by:	Date: 01/04/2026	Site: Unit 2, 116 Pentwyn Baglan Road, Port Talbot SA12 8EB

