


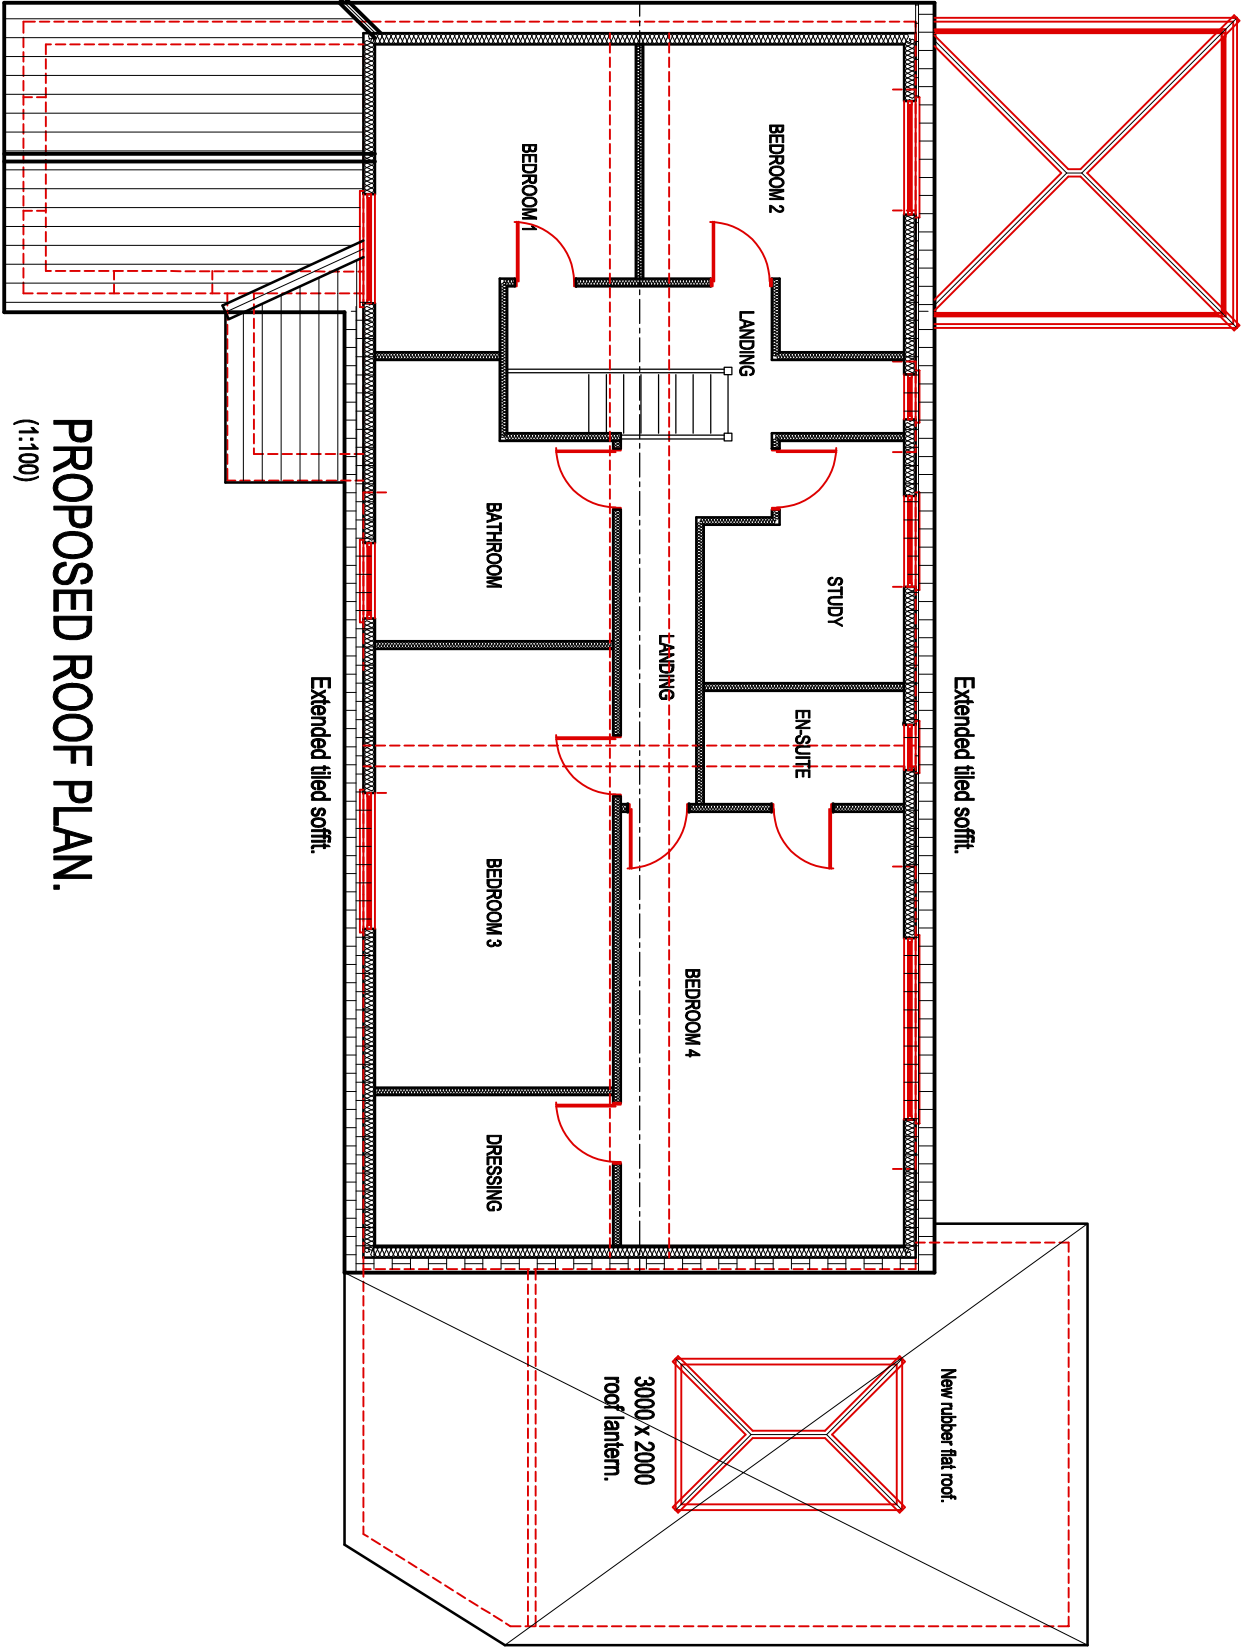

PROPOSED ROOF PLAN.
(1:100)

revisions: A – PLAN REVISED FOLLOWING L.A. EMAIL COMMENTS DATED 08.04.2026		
CLIENT MR & MRS TOM FITZPATRICK		
job title RETENSION OF FRONT PORCH, FRONT & REAR DORMERS & PROPOSED SINGLE STOREY SIDE EXTENSION @ 22, CROFTON DRIVE, BAGLAN PORT TALBOT SA12 8UL.		
drawing title PROPOSED ROOF PLAN.		
job No:	drawing No:	scales:
25.96	06 (A)	1:100 @A3