
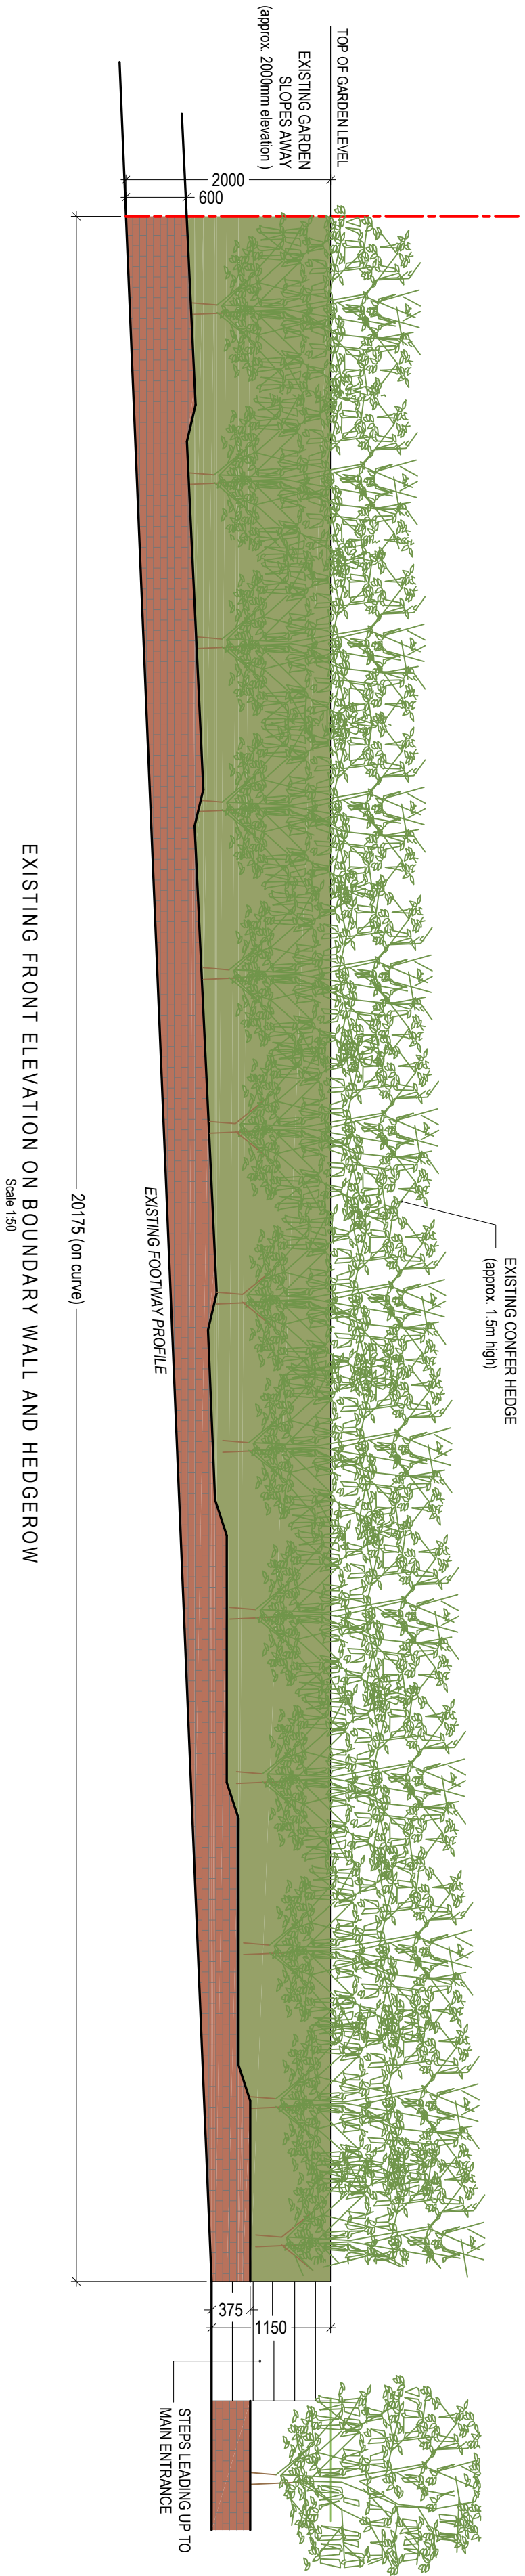
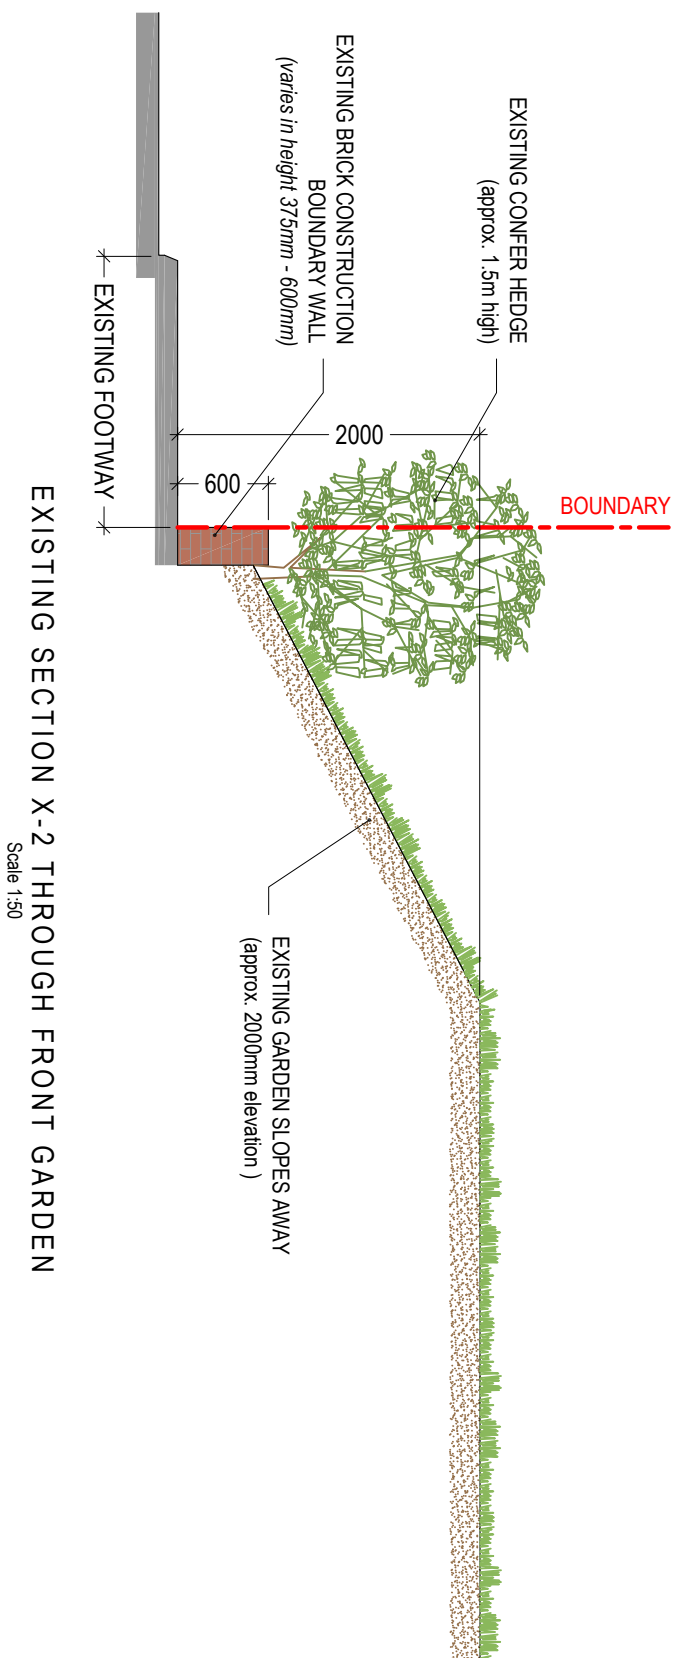
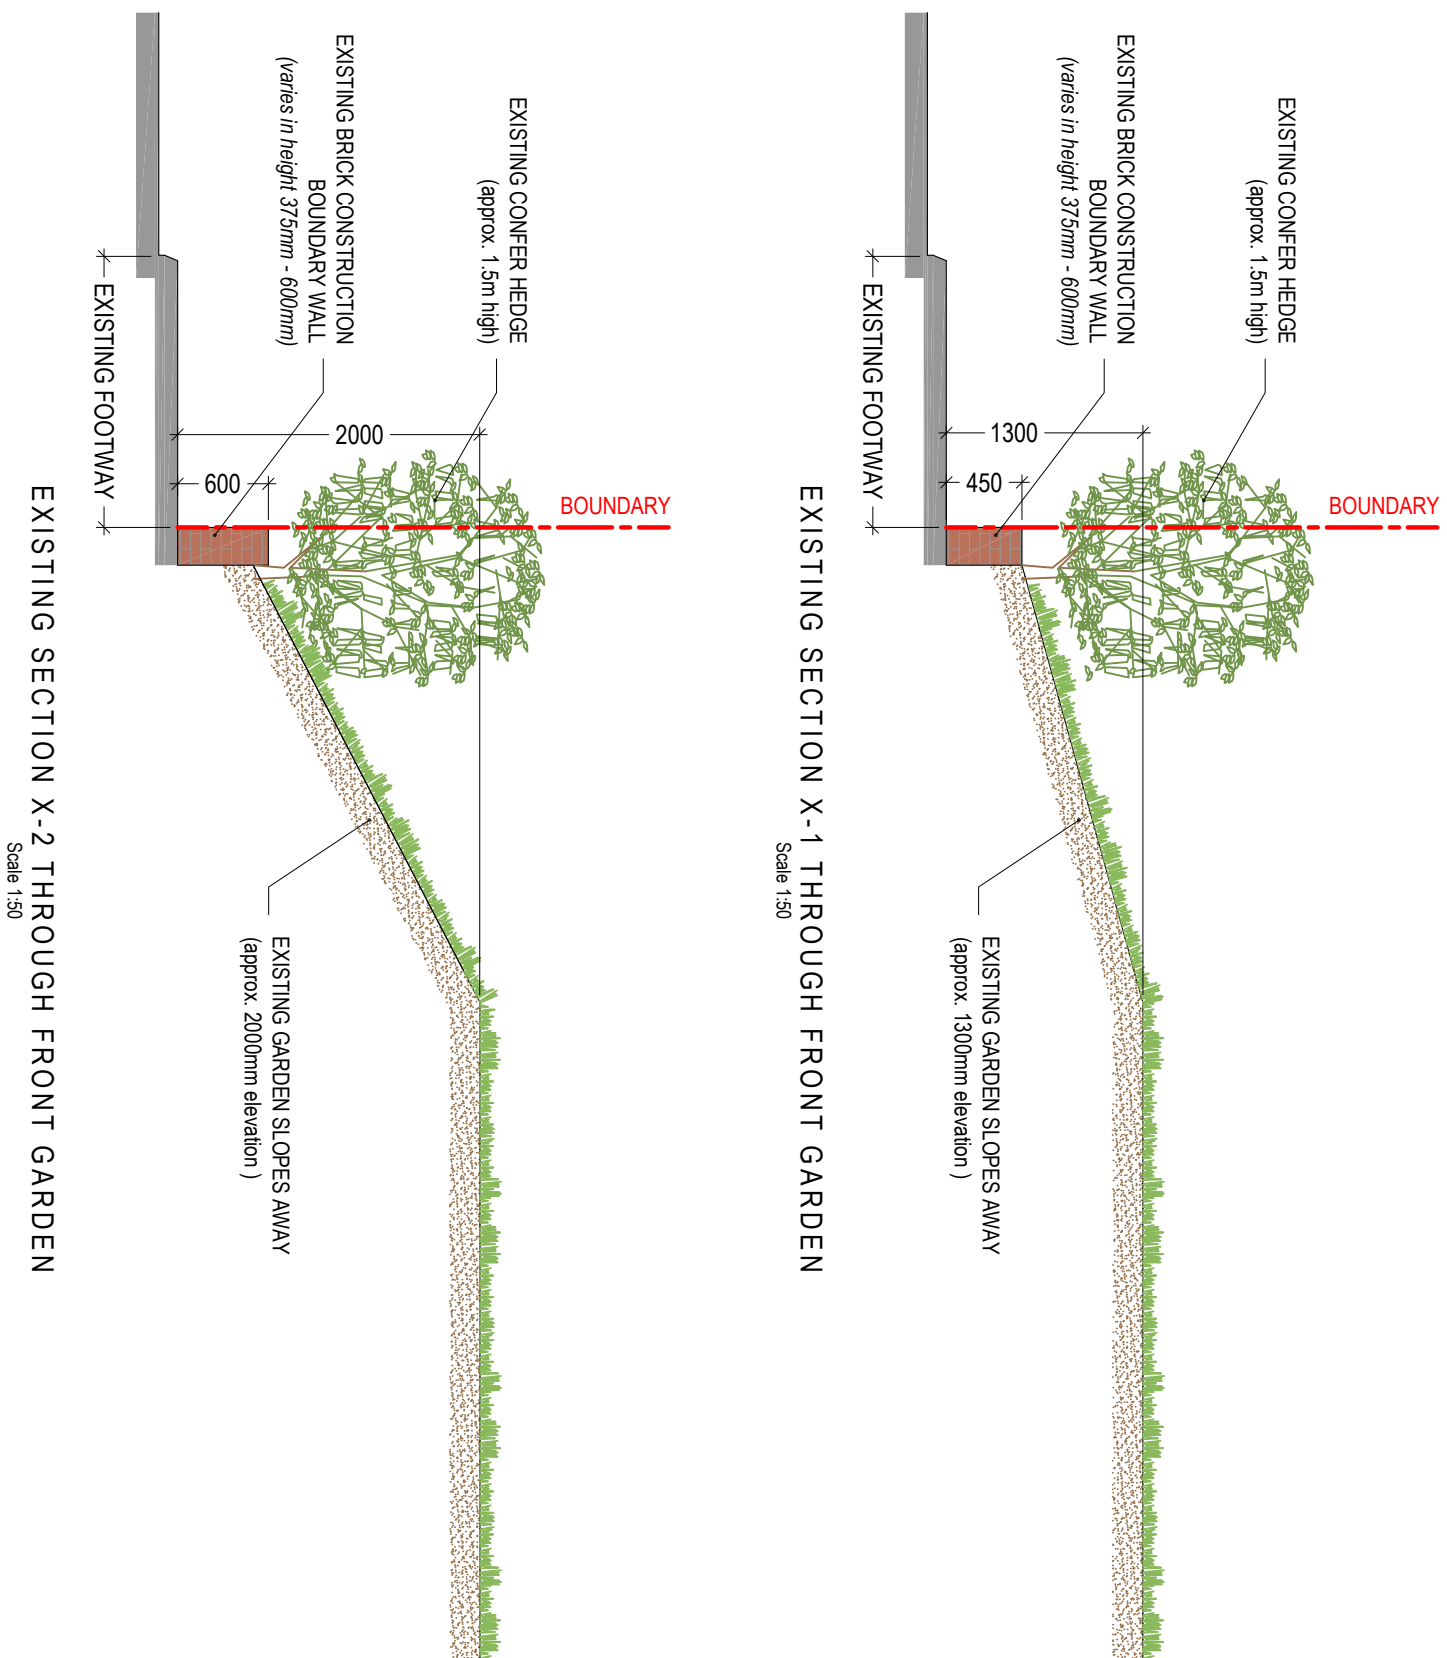


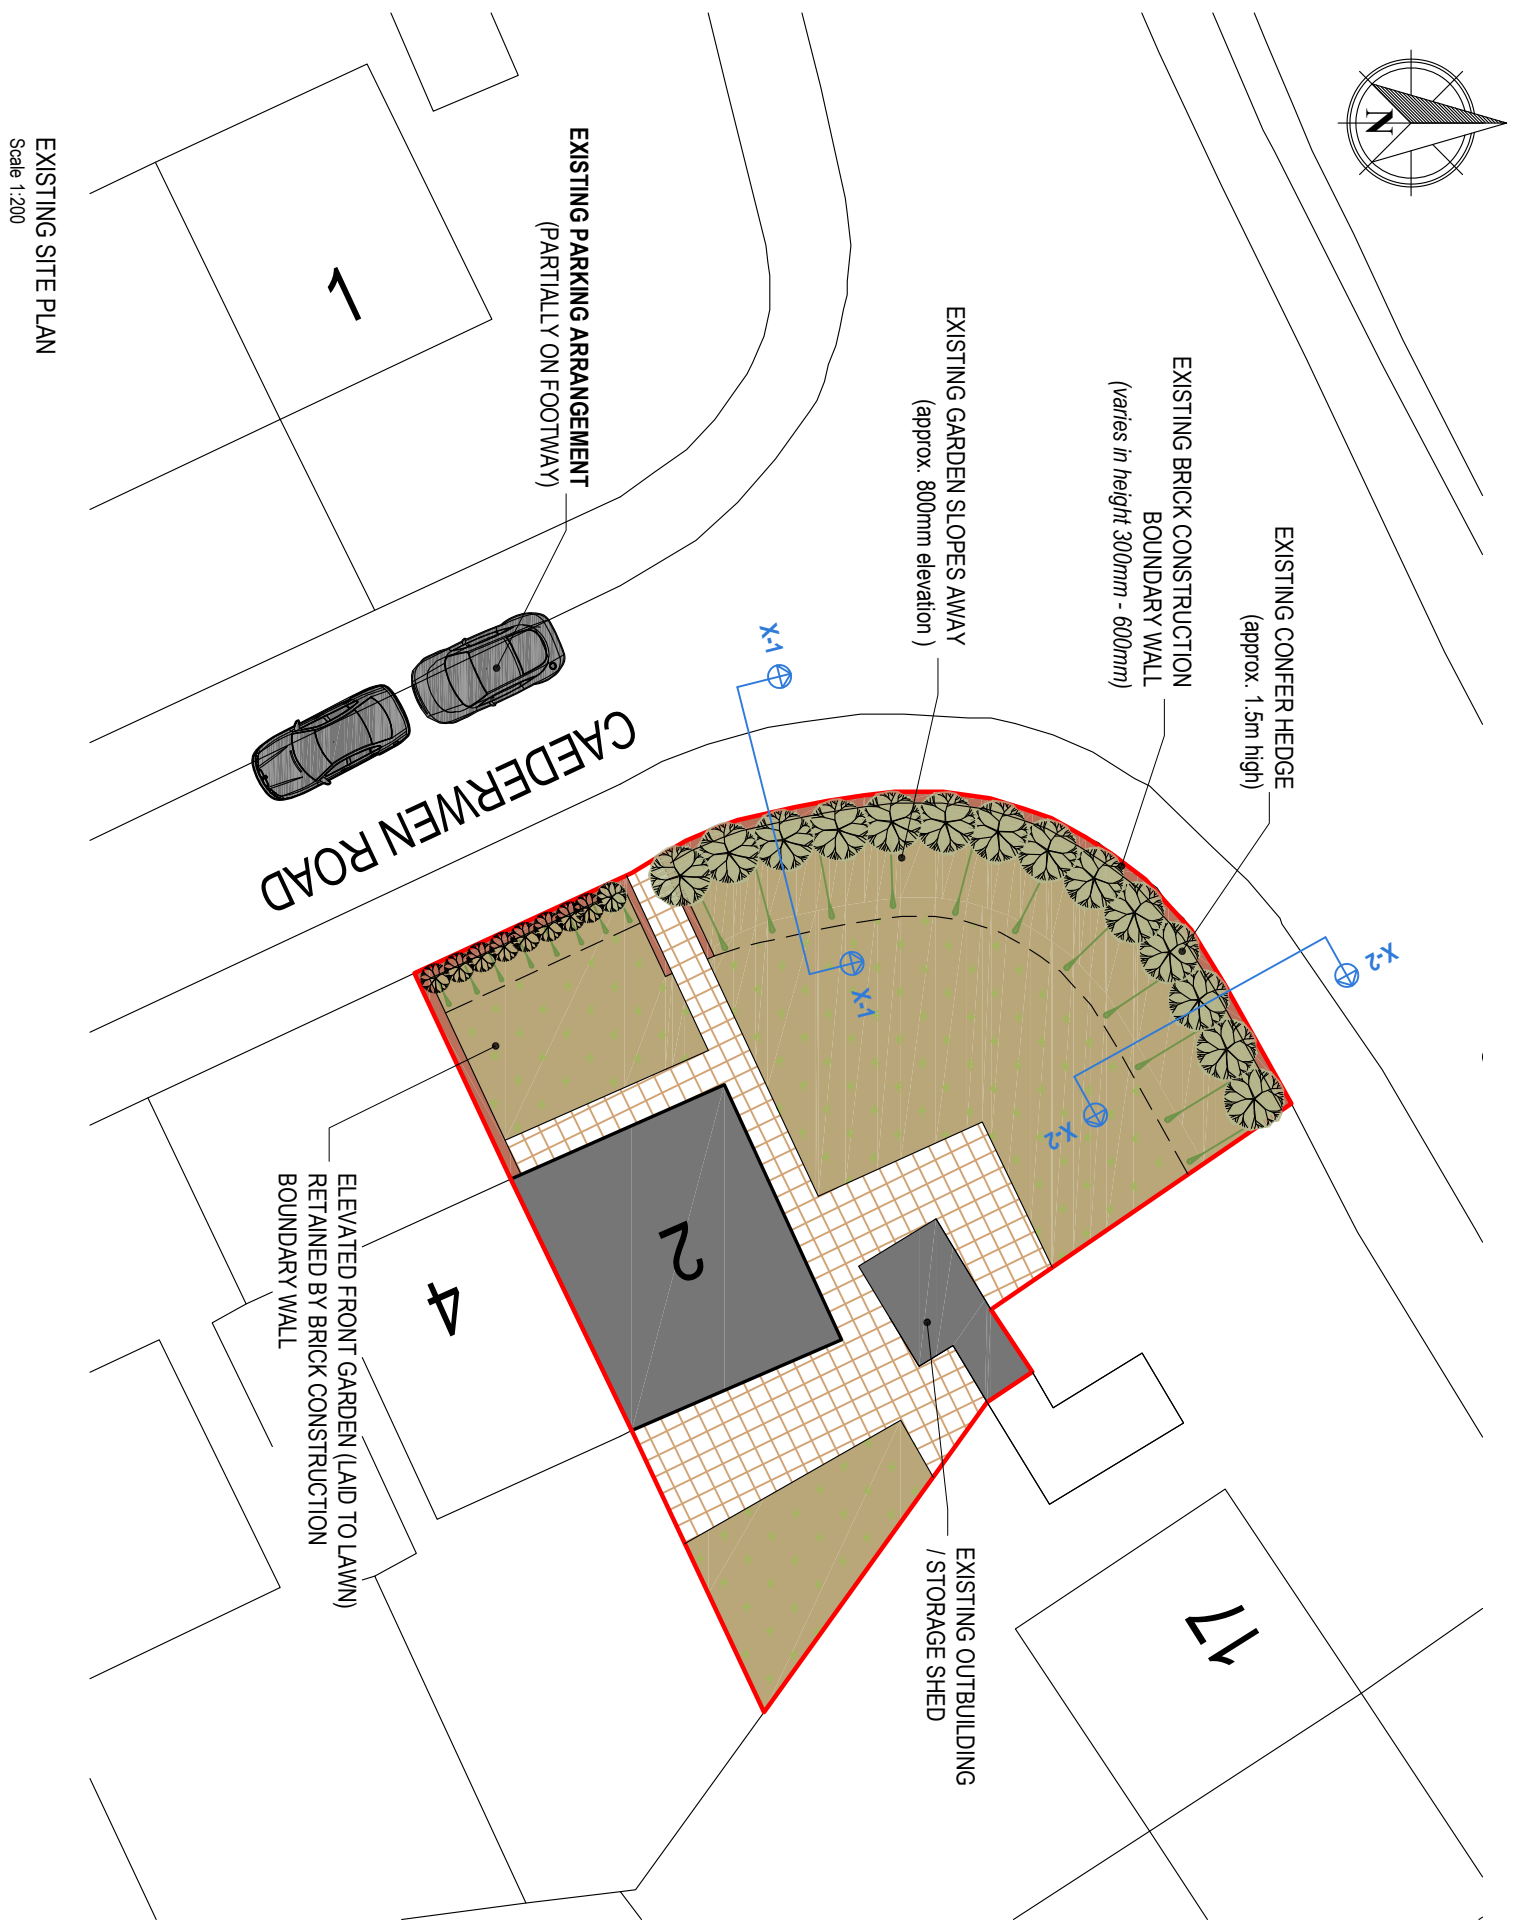

Mr. Paul Pearson
2 Caedewen Road
Neath
SA11 1US

PROPOSED SIDE EXTENSION
AND ALTERATIONS TO
GARDEN BOUNDARY WALL

General Notes:
1. Do not scale from this drawing. Take figured dimensions only.
2. Dimensions are in millimetres unless otherwise stated.

PLANNING

Drawing Title: EXISTING SITE PLAN & SECTION			
Drawing No:	CPR-002	Revision:	B
Date:	10-11-2024	Revised:	01-05-2026
Scale(s):	1:200 / 1:50	Paper Size:	A2



Cwm Planning & Design Ltd.
(Civil, Structural & Architectural)