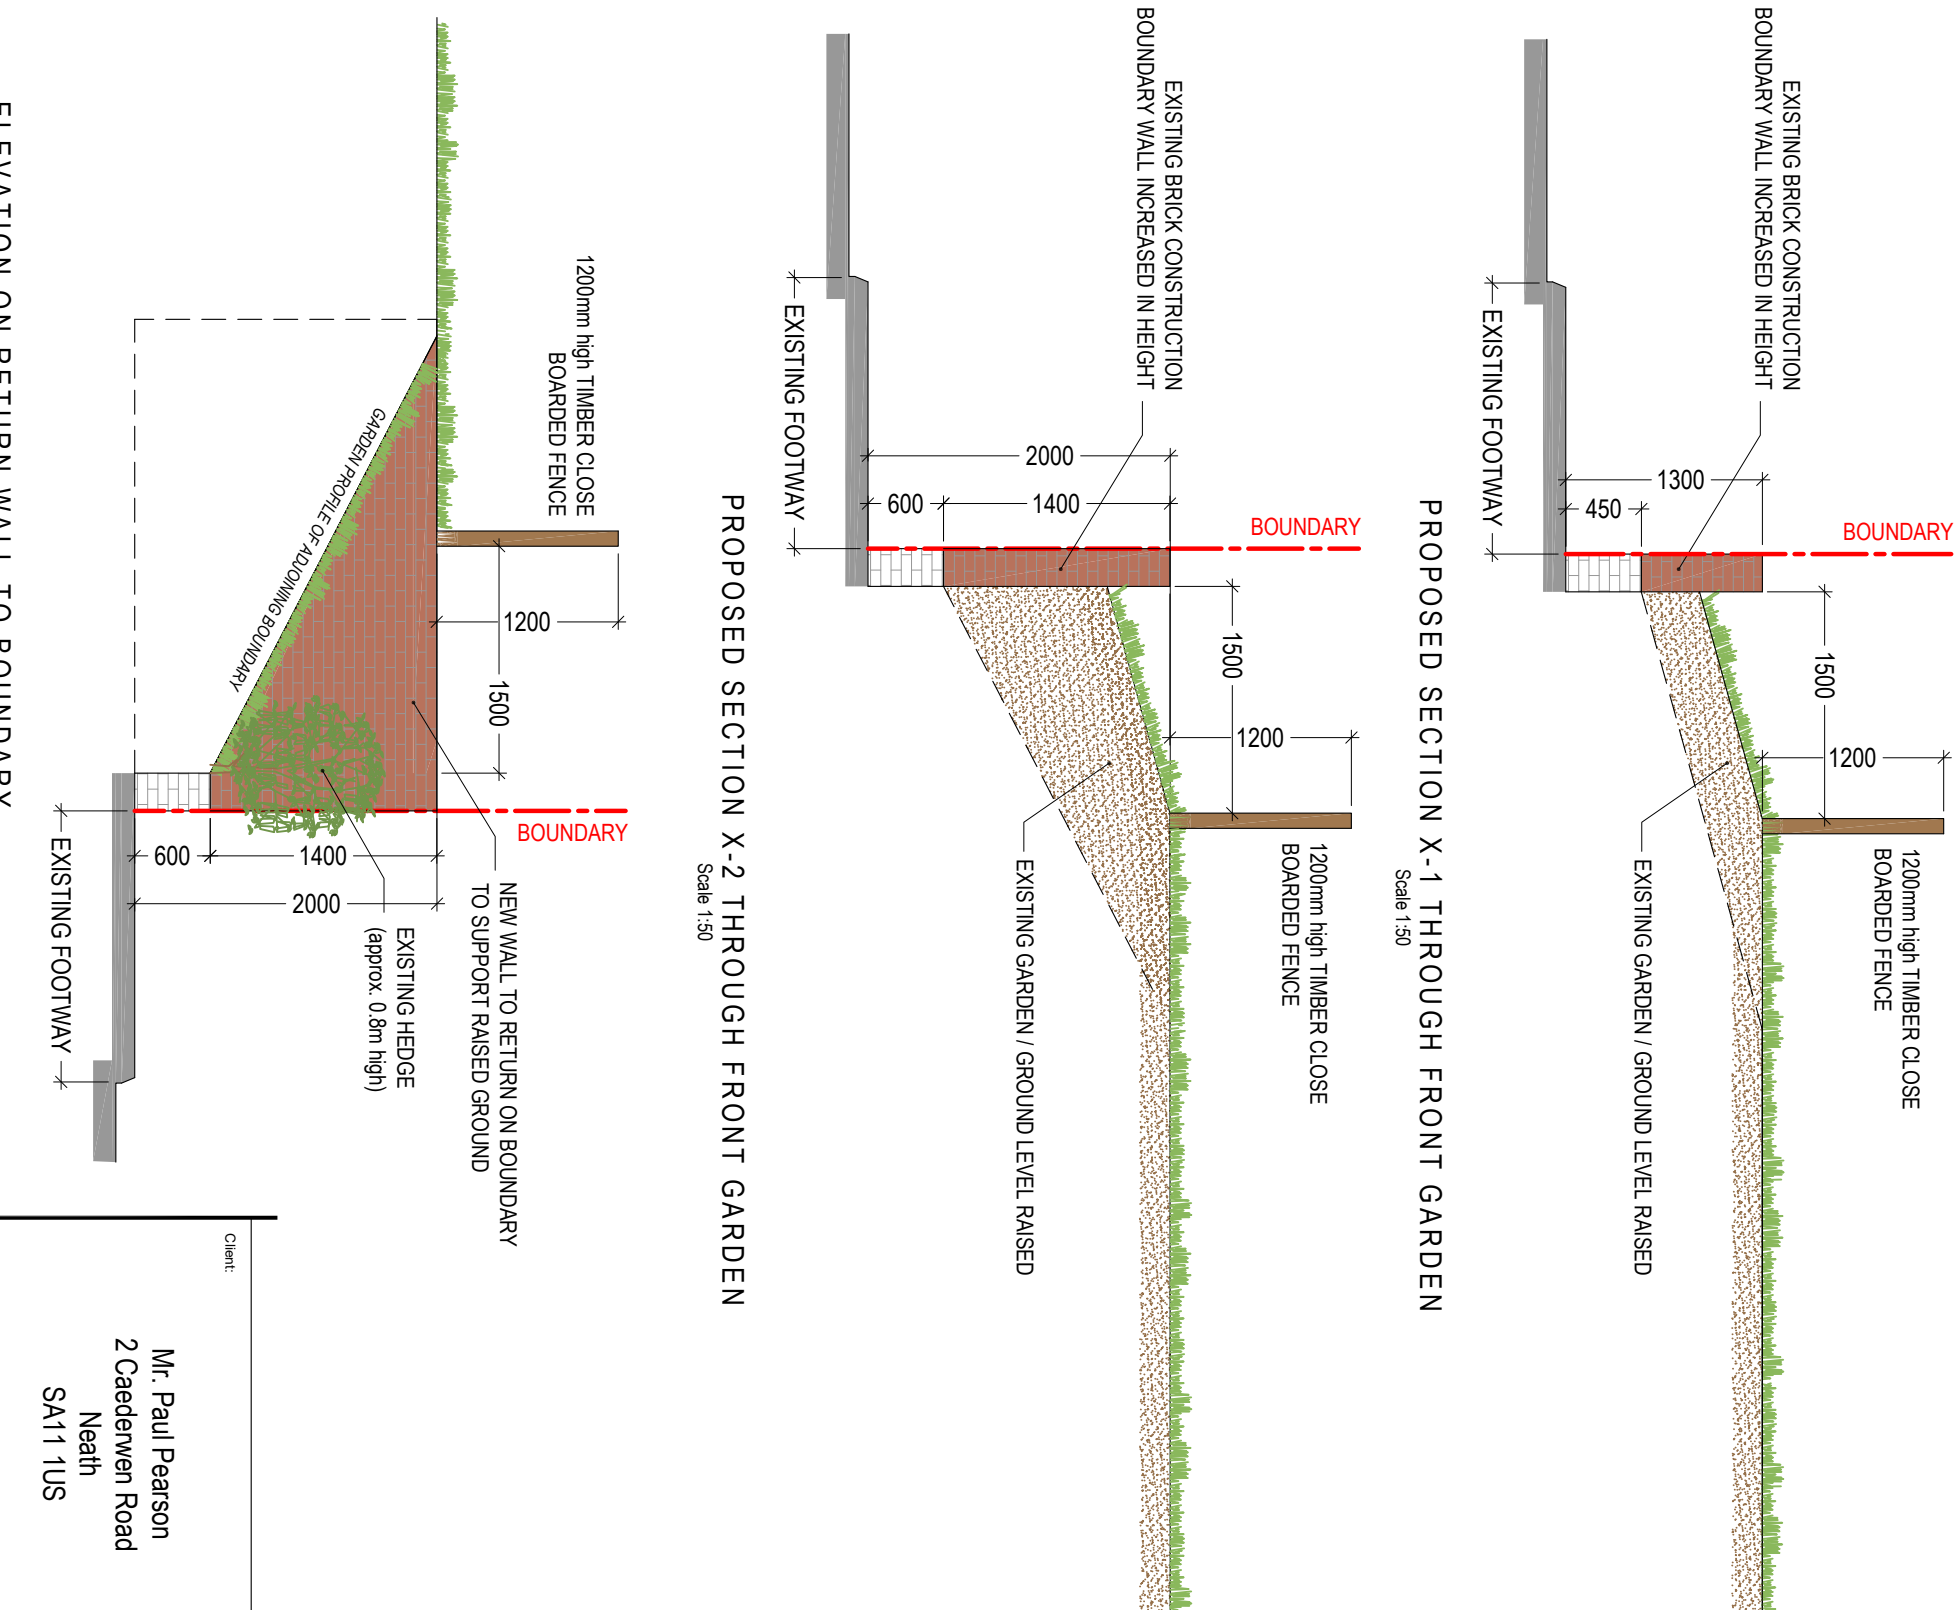
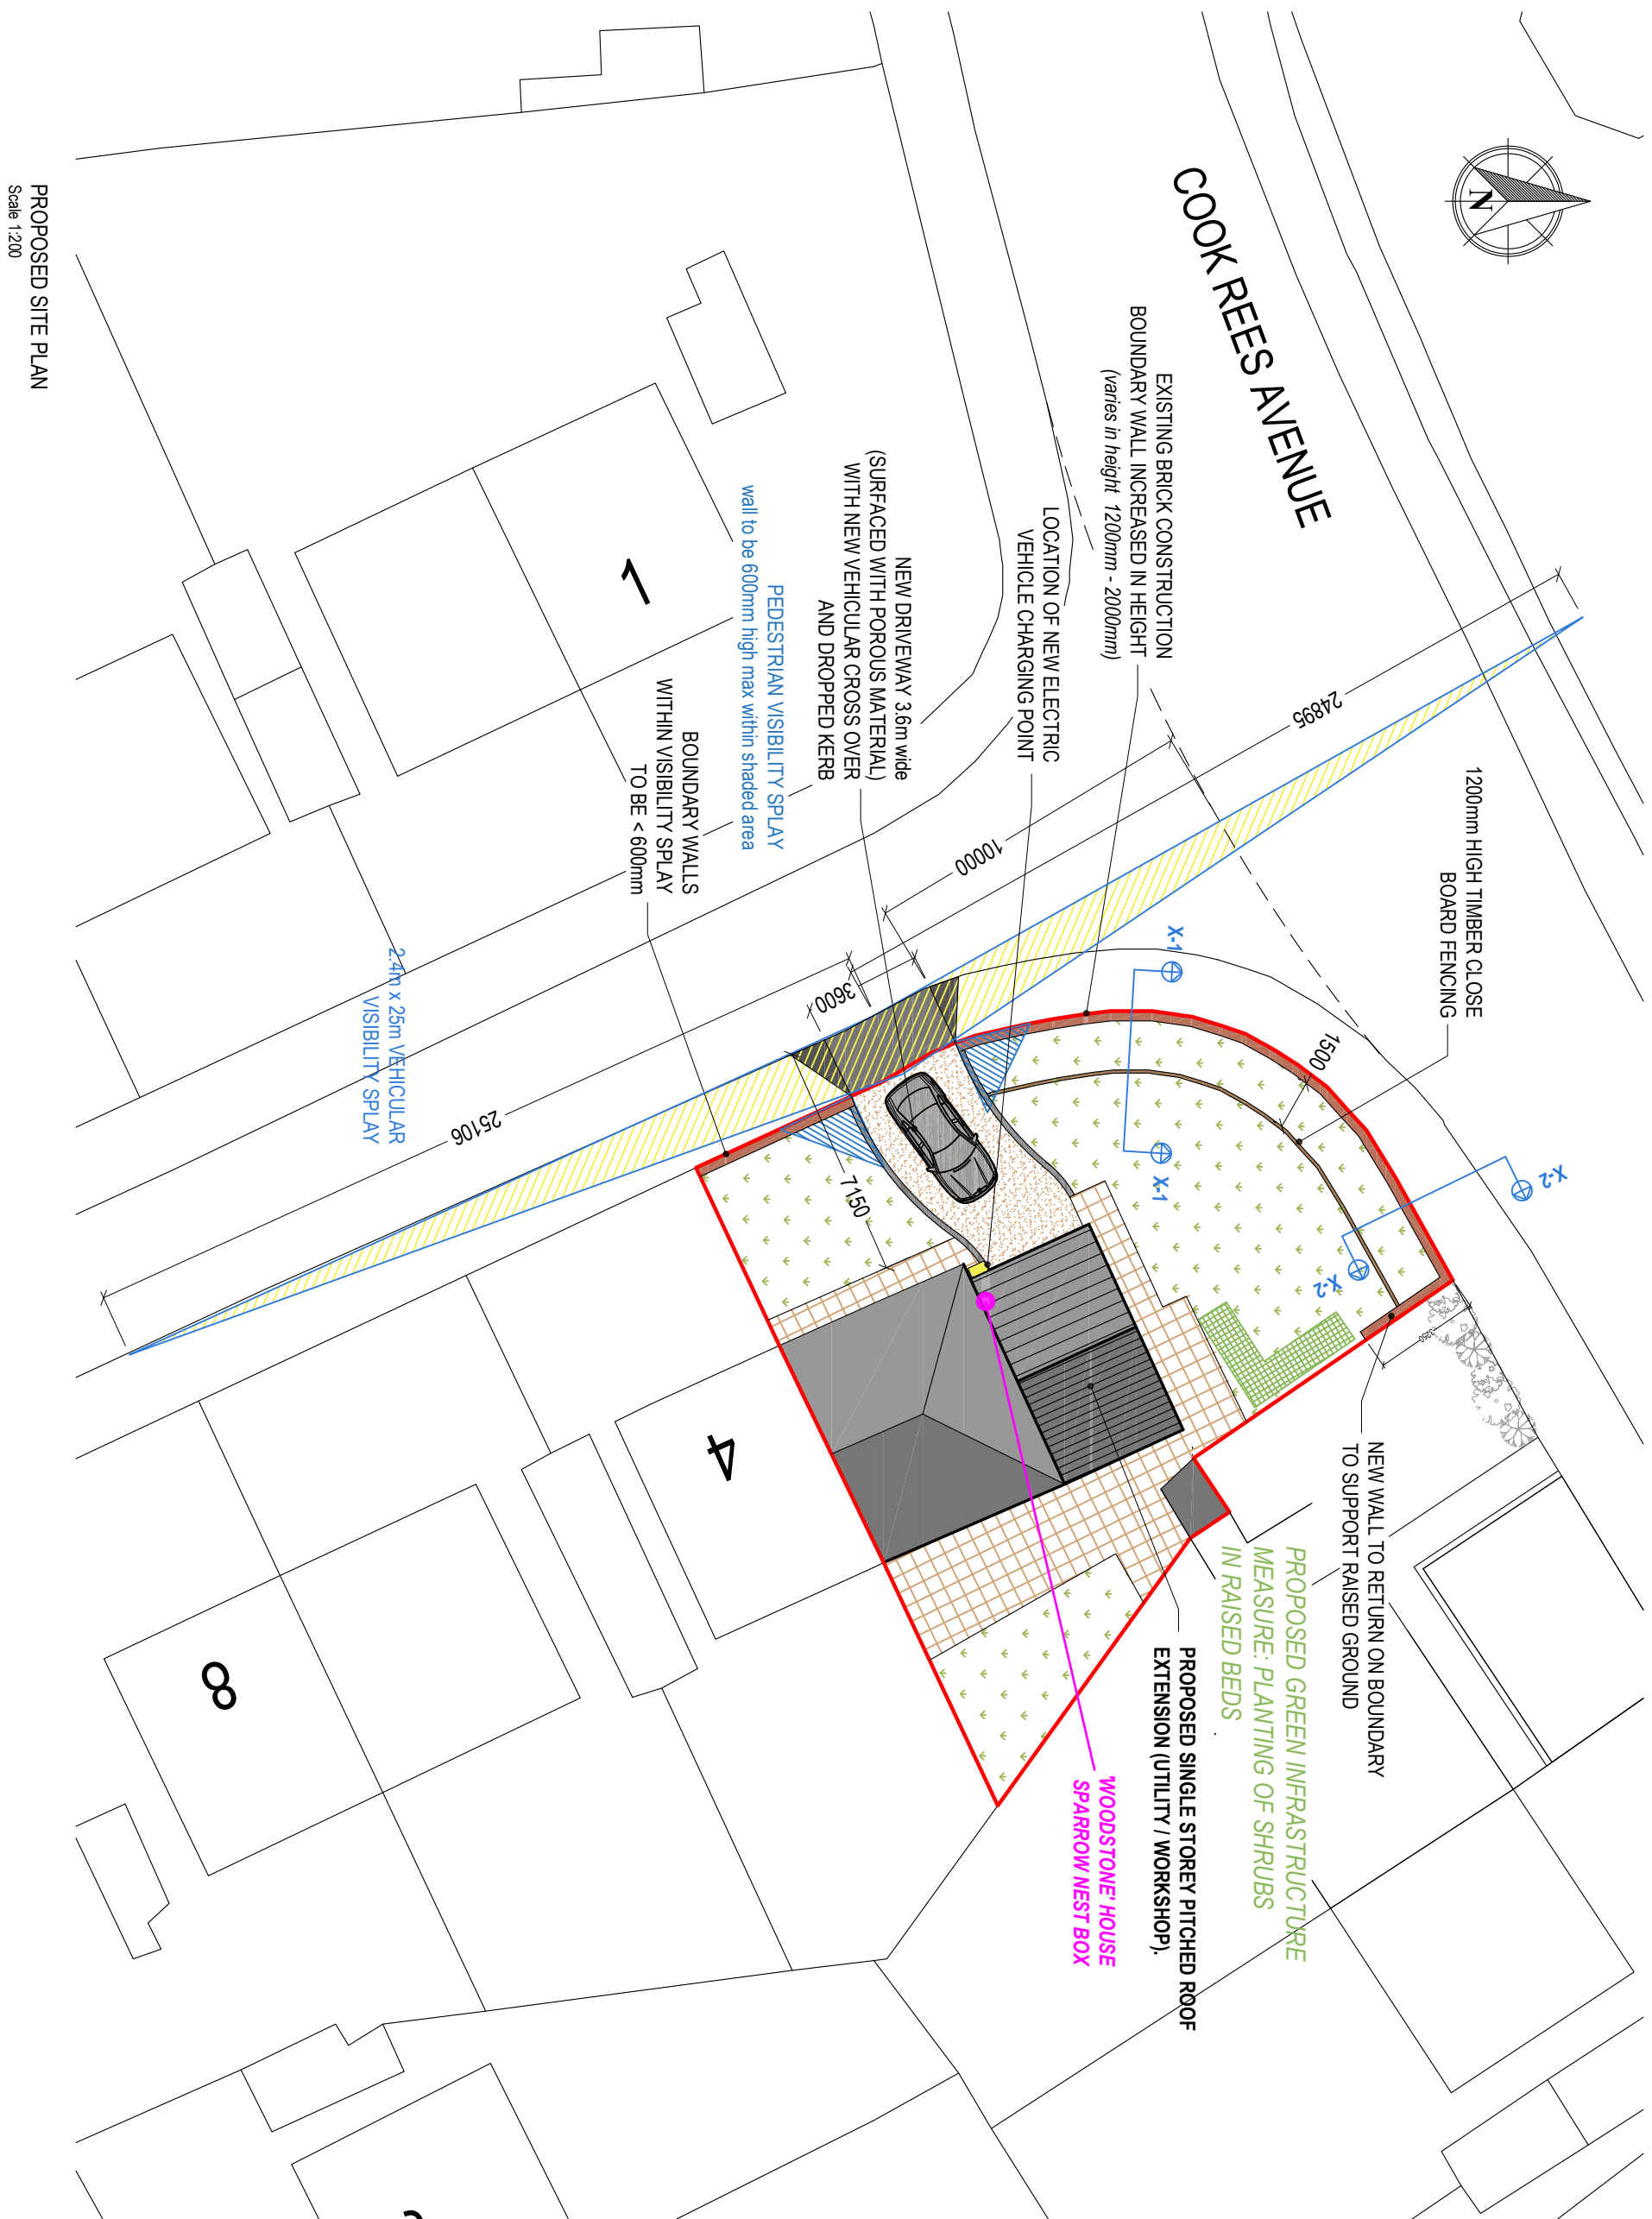


Client:

Mr. Paul Pearson
2 Caedewen Road
Neath
SA11 1US

Project Title:

PROPOSED SIDE EXTENSION
AND ALTERATIONS TO
GARDEN BOUNDARY WALL

General Notes:

1. Do not scale from this drawing. Use figure dimensions only.
2. Dimensions are in millimetres unless otherwise stated.

Drawing Title:

PROPOSED SITE PLAN

Drawing No:

CPD-003

Revision:

G

Date:

10-11-2024

Revised:

01-05-2026

Scale(s):

1:200 / 1:50

Page Size:

A2

PLANNING

Cwm Planning & Design Ltd.

(Civil, Structural & Architectural)