



EXISTING PHOTOS

EXISTING & PROPOSED BOUNDARY MATERIALS

- BOUNDARY TYPE 1:
Existing - masonry wall to approx 1600mm high with hedgerow/trees above.
- BOUNDARY TYPE 2:
Existing - Mid height masonry wall to approx 900mm high with decorative hedgerow above. See photos
- BOUNDARY TYPE 3:
Decorative hedgerow/trees approx 2000mm high. To be cut back/adjusted to suit new side extension.
- BOUNDARY TYPE 4:
Existing - Mid height masonry wall to approx 1400mm high

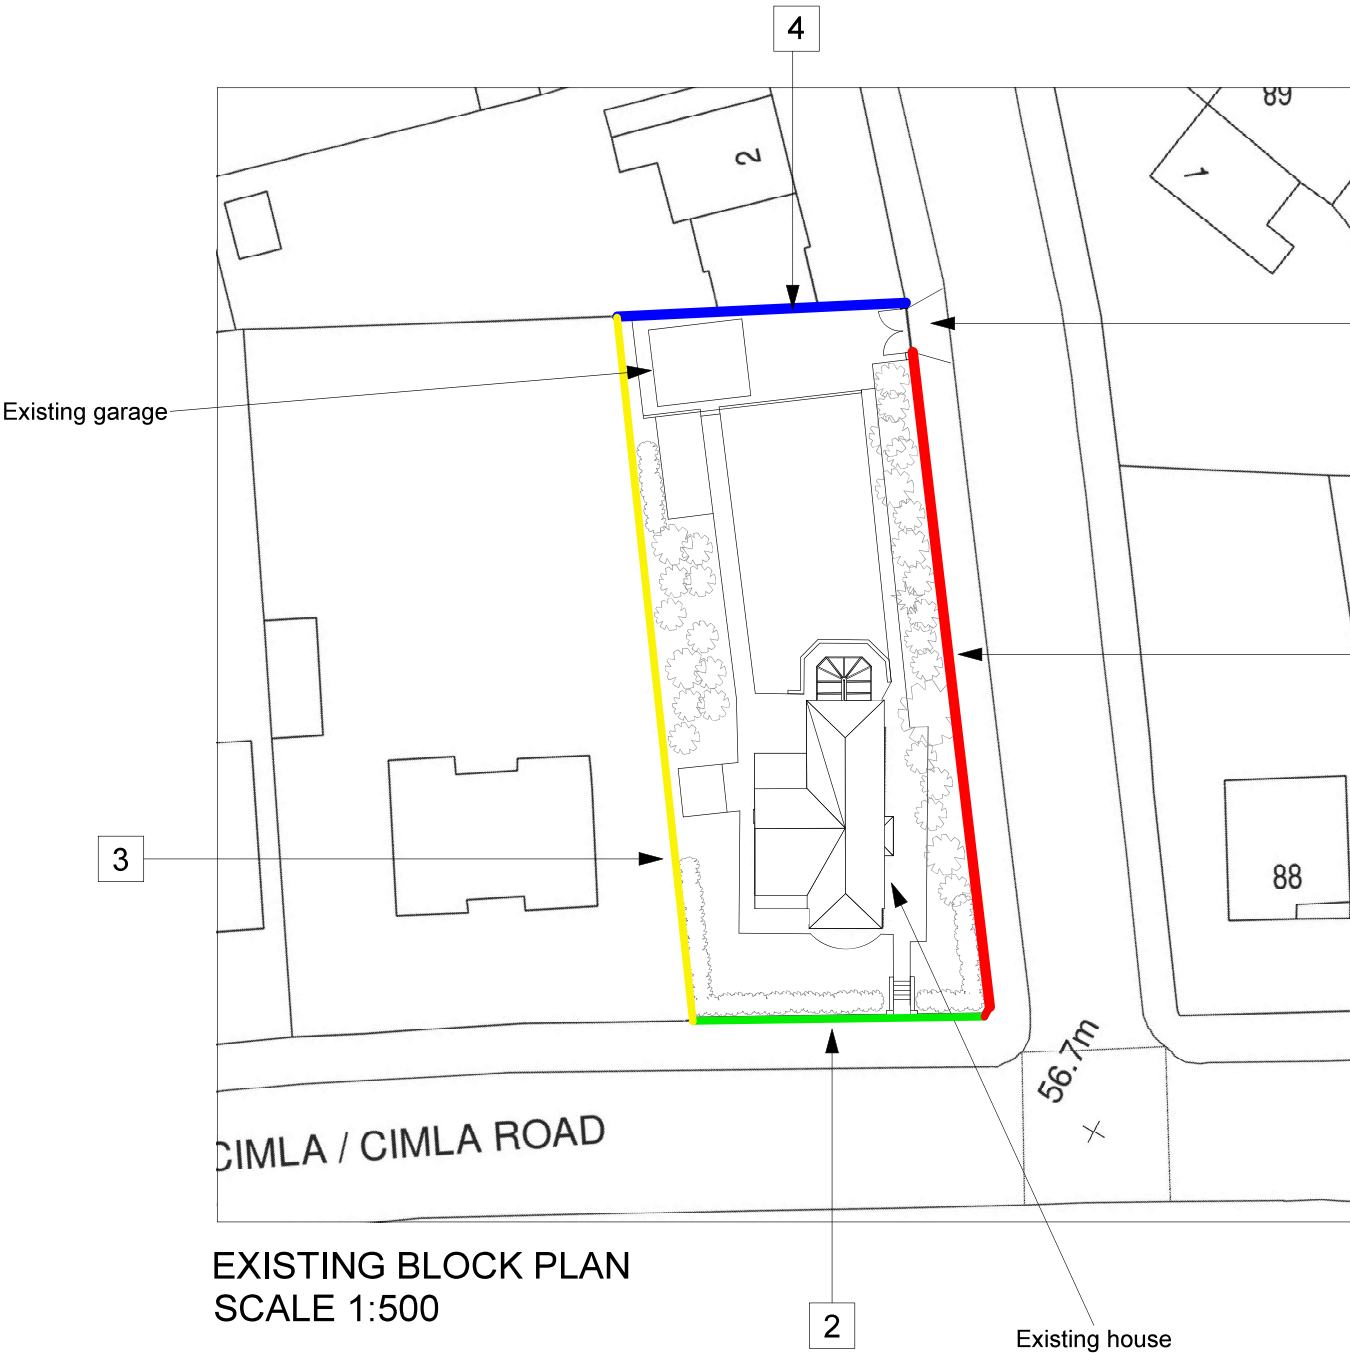

EXISTING BLOCK PLAN
SCALE 1:500

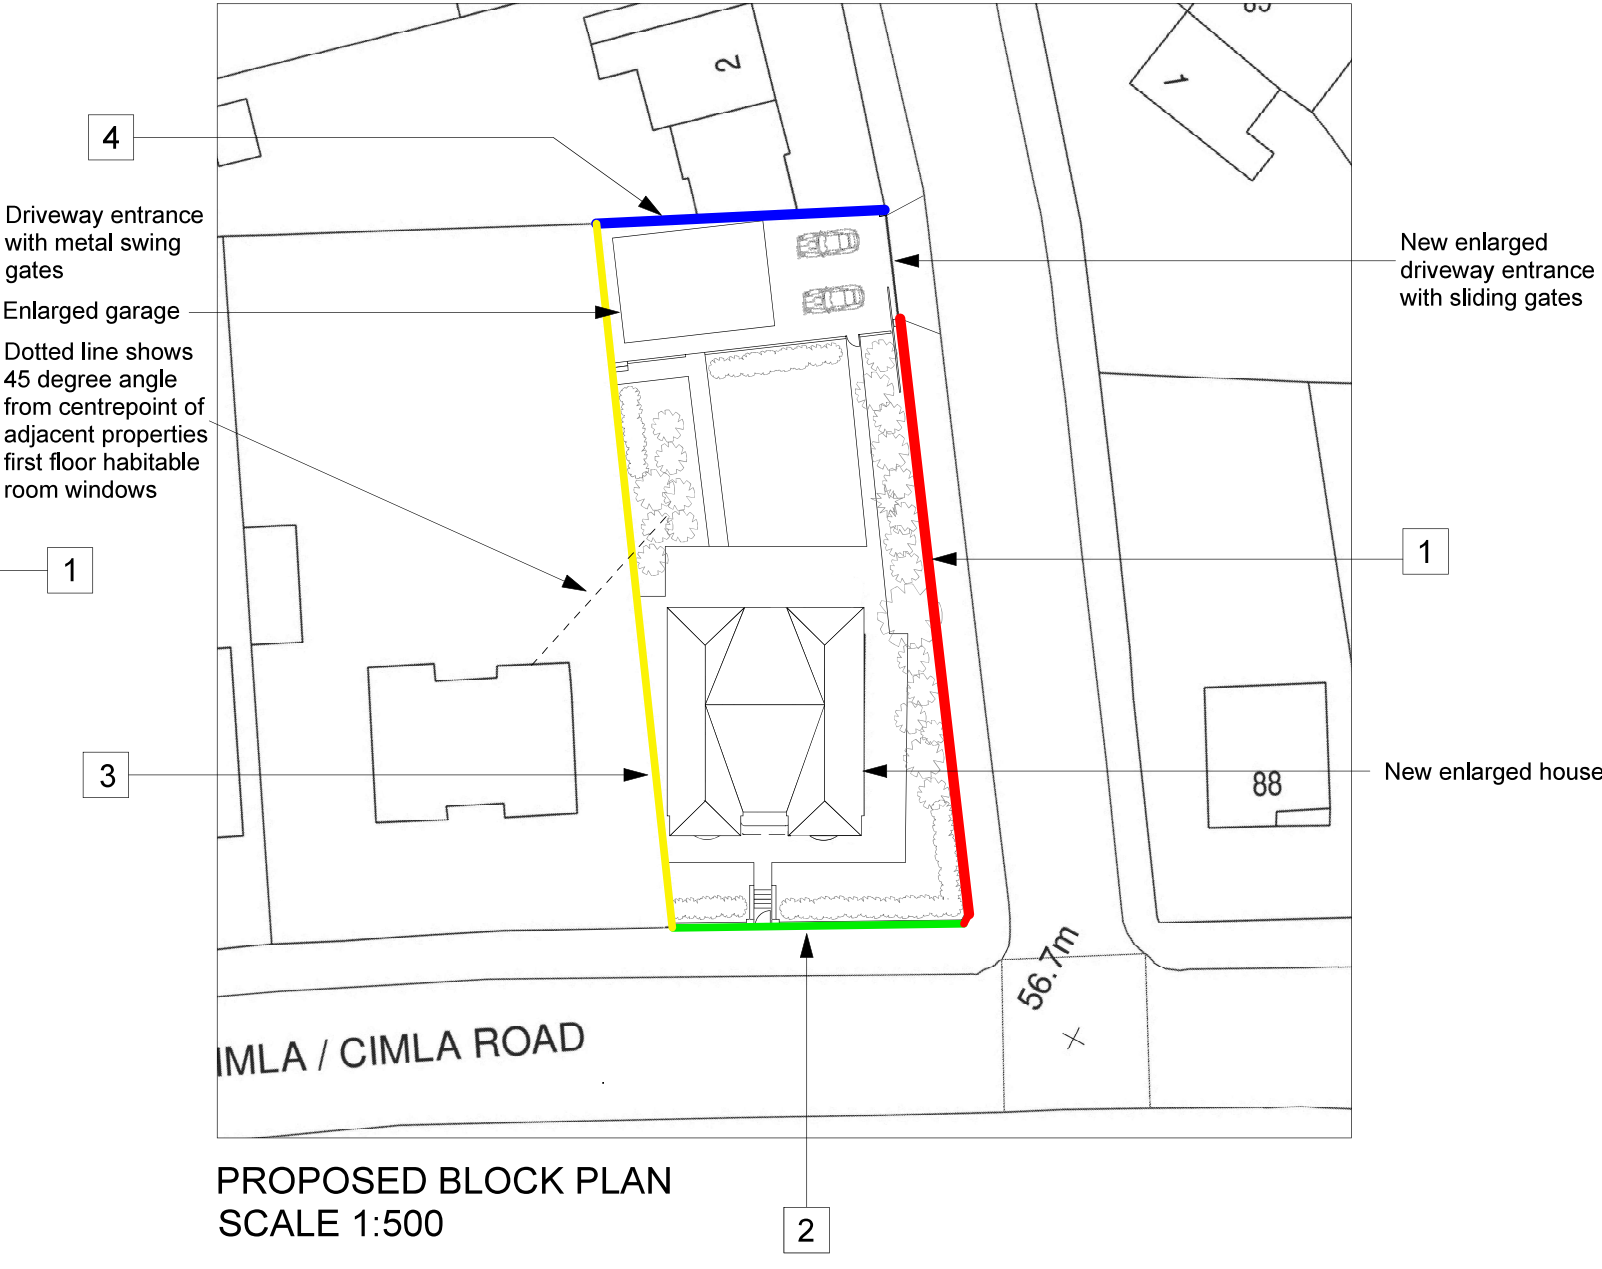

PROPOSED BLOCK PLAN
SCALE 1:500

BOUNDARIES TO REMAIN GENERALLY
UNCHANGED WITH EXCEPTION OF
THE ENLARGED DRIVEWAY OPENING
AND THE RELOCATION OF THE STEPS
UP TO THE FRONT OF THE PROPERTY

LANDSCAPING MATERIALS TO REMAIN
UNCHANGED

client	Navjot Gill	title	Existing & Proposed Site plans	Bankhead Design 20 Beechwood Avenue Neath, SA113TE Tel: 0781 8086740 email: info@bankheaddesign.co.uk
project	86 Cimla Road ,Neath SA11 3TS	scale	1:500 @A3	
amendments		dwg by	KB	
		date	Nov 2025	
		dwg no	NAV/EX-10 rev	
				BANKHEADDESIGN