
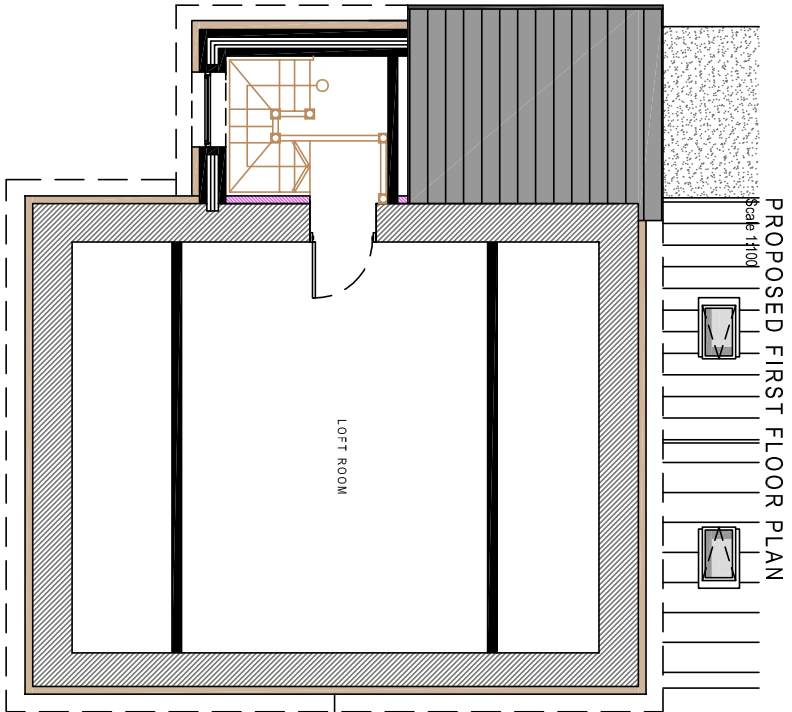


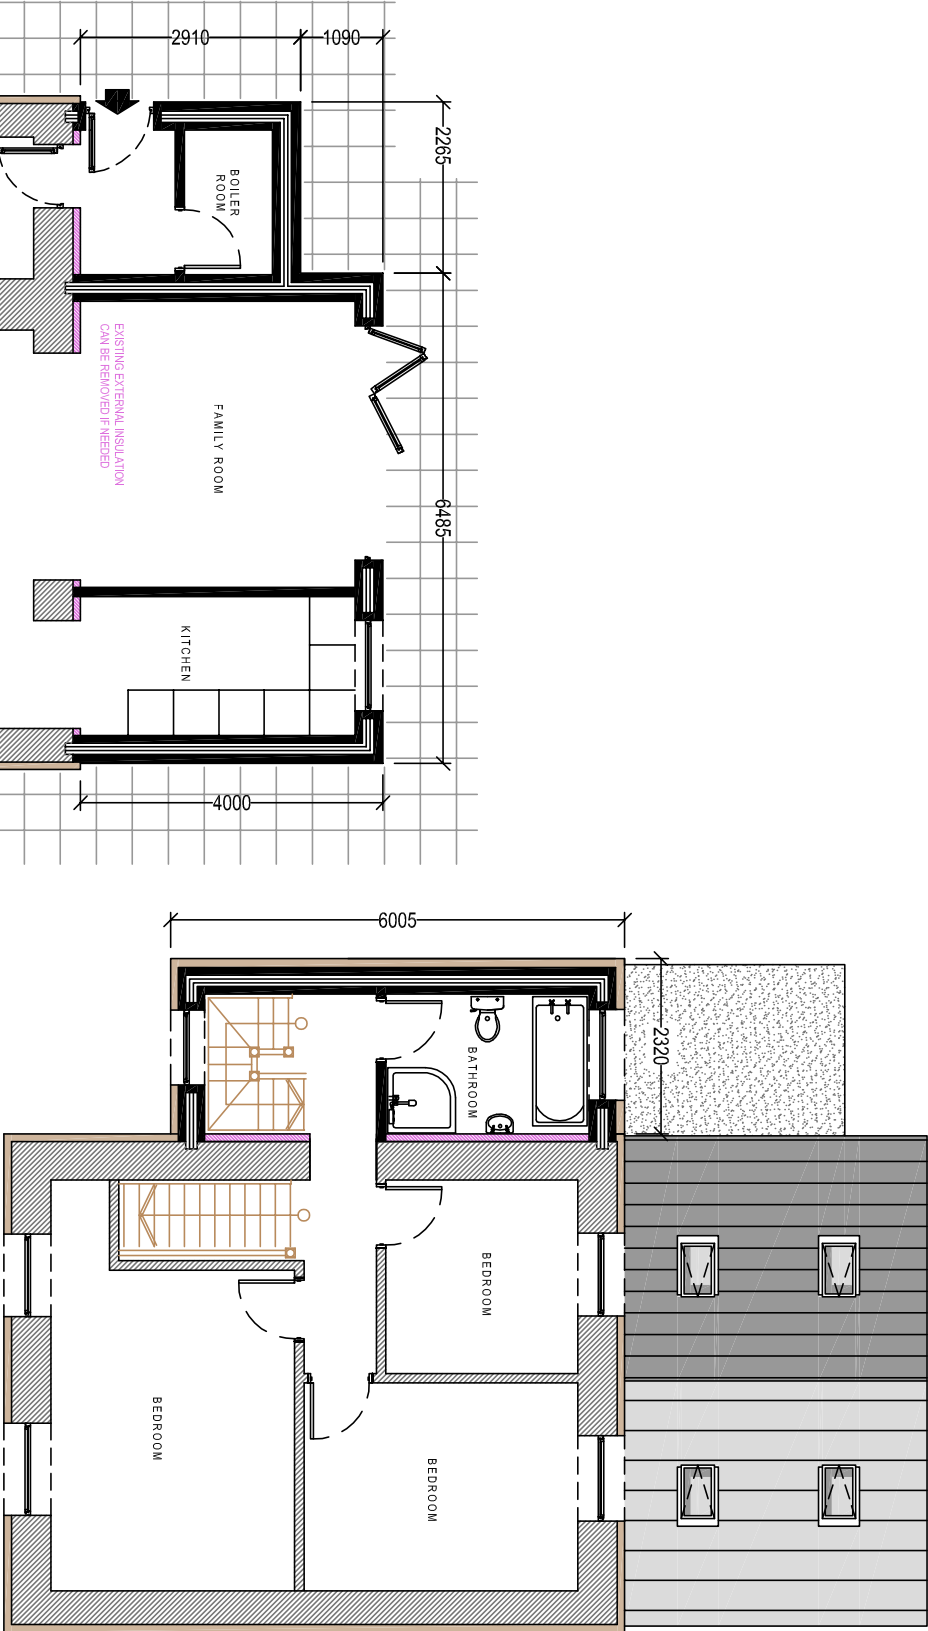

Client:	21 Gorsto Road, Gwaun-Cae-Gurwen Ammanford SA18 1UW		
Project Title:	PROPOSED LOFT CONVERSION FIRST FLOOR SIDE EXTENSION & GROUND FLOOR REAR EXTENSION		
General Notes:	1. Do not scale from this drawing. Take figured dimensions only. 2. Dimensions are in millimetres unless otherwise stated.		
Drawing Issue:	PLANNING		
Drawing Title:	PROPOSED FLOOR PLANS		
Drawing No:	CPD-006	Revision:	
Date:	12-06-2025	Revised:	
Scale(s):	1:100	Paper Size:	A3
 Cwm Planning & Design Ltd. (Civil, Structural & Architectural)			