




NO.	NOTES
1	All dimensions in millimetres unless otherwise stated.
2	Do not scale off drawing. All dimensions to be checked on site by contractor.
3	Drawings to be used for purposes of Planning Application only.
4	These are not Construction Drawings.
5	The contractor is to set out, check and co-ordinate all dimensions on site during the course of works.

THIS DRAWING HAS BEEN PREPARED BASED ON A SURVEY UNDERTAKEN BY LIZBEN CONSULT ARCHITECTURAL SERVICES, 34 ST ANDREWS CLOSE, LONDON, SE28 8NZ.
NO GUARANTEE CAN BE ACCEPTED REGARDING THE ACCURACY OF THE DIMENSIONS OBTAINED.
THIS DRAWING IS FOR PLANNING PURPOSES ONLY AND IS NOT FOR CONSTRUCTION UNTIL APPROVED BY BUILDING CONTROL.

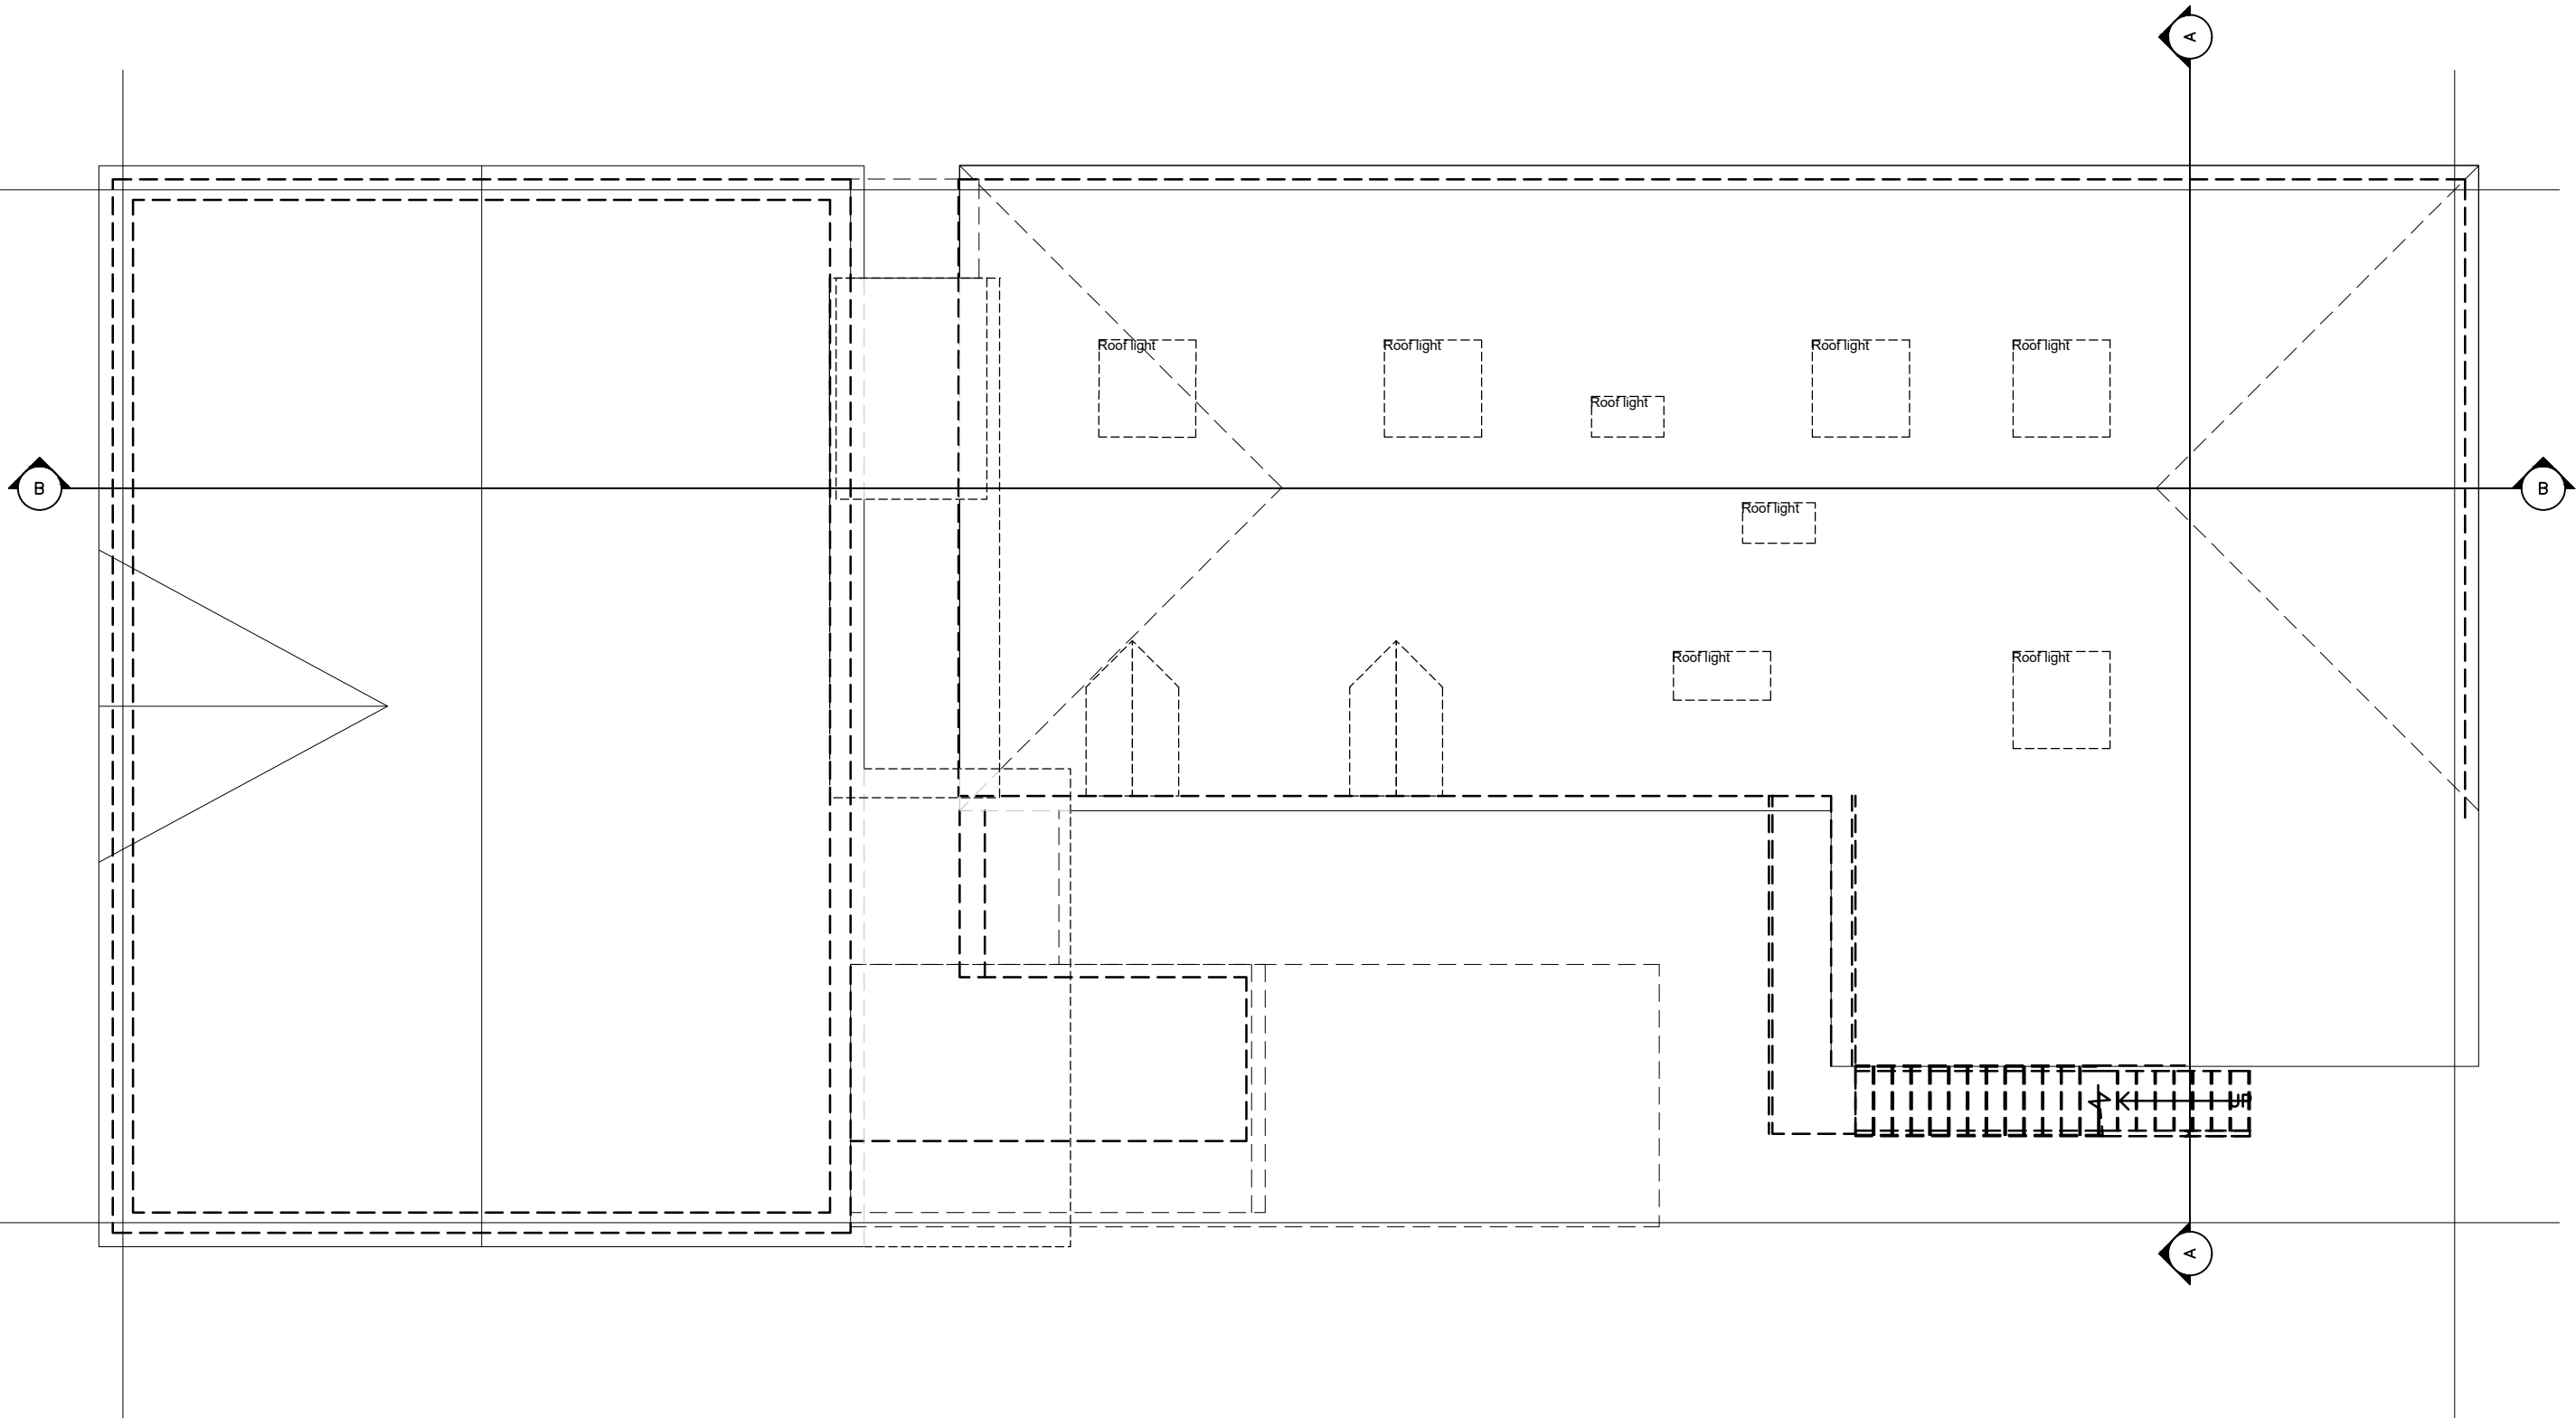

PROPOSED ROOF PLAN

DRAWING NUMBER; 2528; AL(47)01.

Mark Jam
MRP Registration
MRP City and Regional Planning

RTPI
Accredited Degrees

LABC
Registered
Partner Authority Scheme

RNU

REVISIONS :
J. 12/05/26
VALIDATION CORRECTION UPDATES
IN ANSWER TO EMAIL RECEIVED
05-05-26.

SHEET TITLE:

AS SHOWN.

PROJECT DESCRIPTION:
PROPOSED RESIDENTIAL DEVELOPMENT
AT G2 - G2B, STATION ROAD,
PORT TALBOT, SA1 8JG.
FOR MR AND MAXIMUS AND MRS OKWOR.

Atrium
Planning Consultants

MOBILE: 07505 210952
EMAIL: atriumplanning@icloud.com

DATE:

JULY 25.

SCALE:

AS SHOWN

SHEET:

A-3