



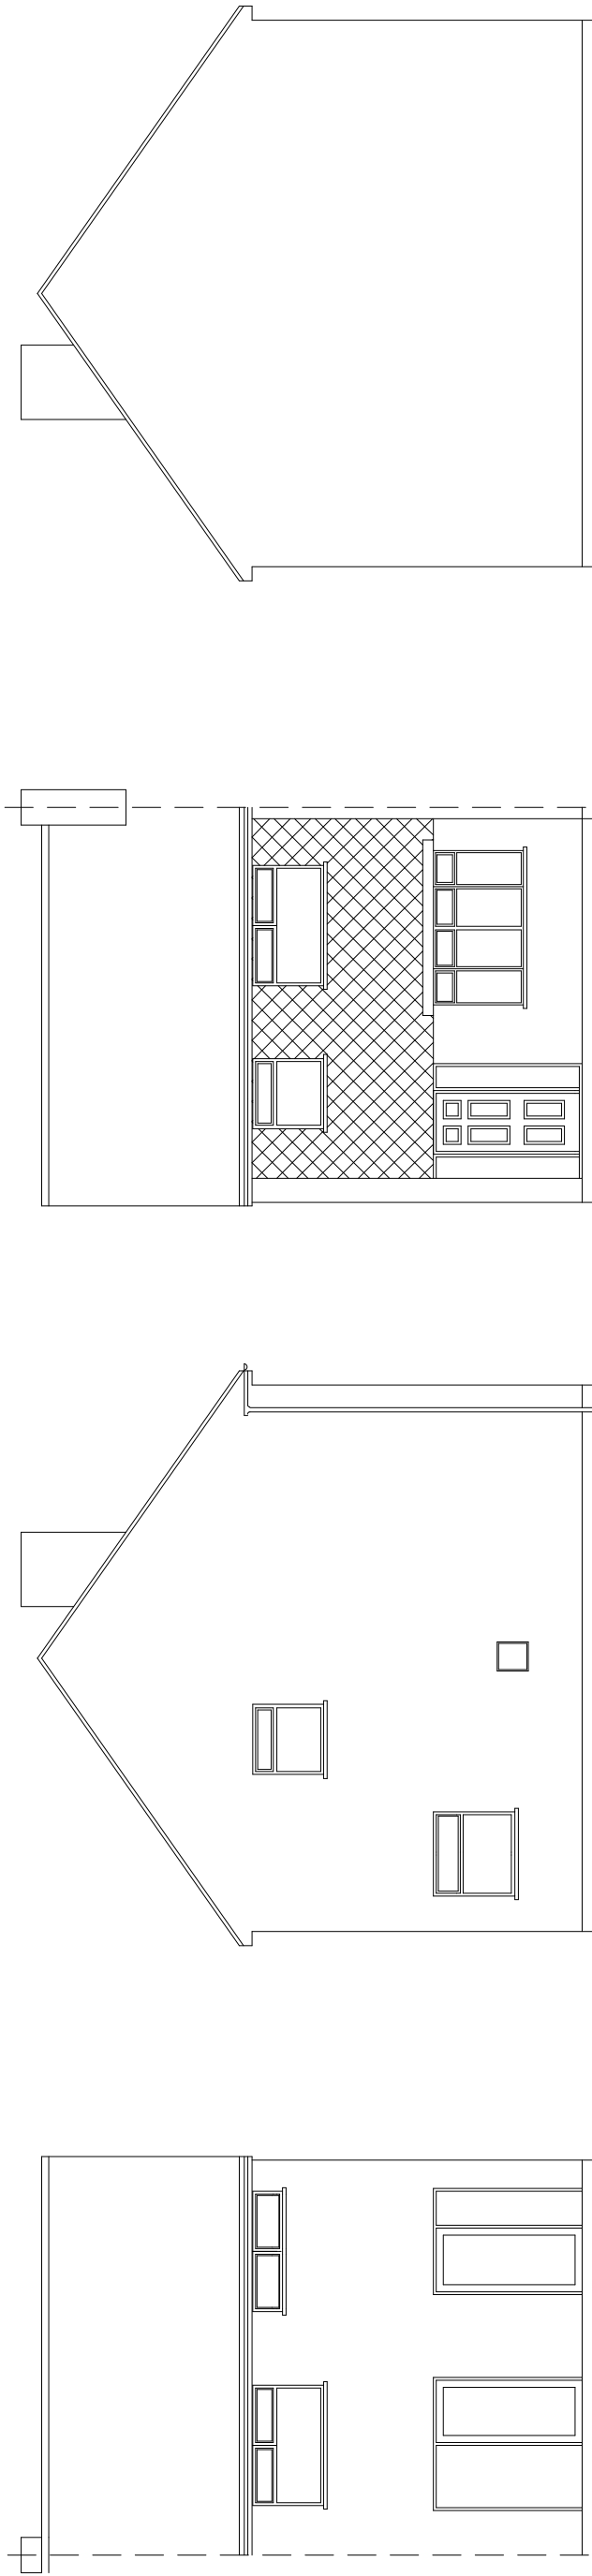

EXISTING
REAR, SIDE and FRONT ELEVATIONS

Development to provide -
Swift Nest Box Specification:
Wide box with small slit shaped entrance hole.
Must be placed under or close to roof, at least
5m from the ground.
Dimensions: H150 x W340 x D150mm

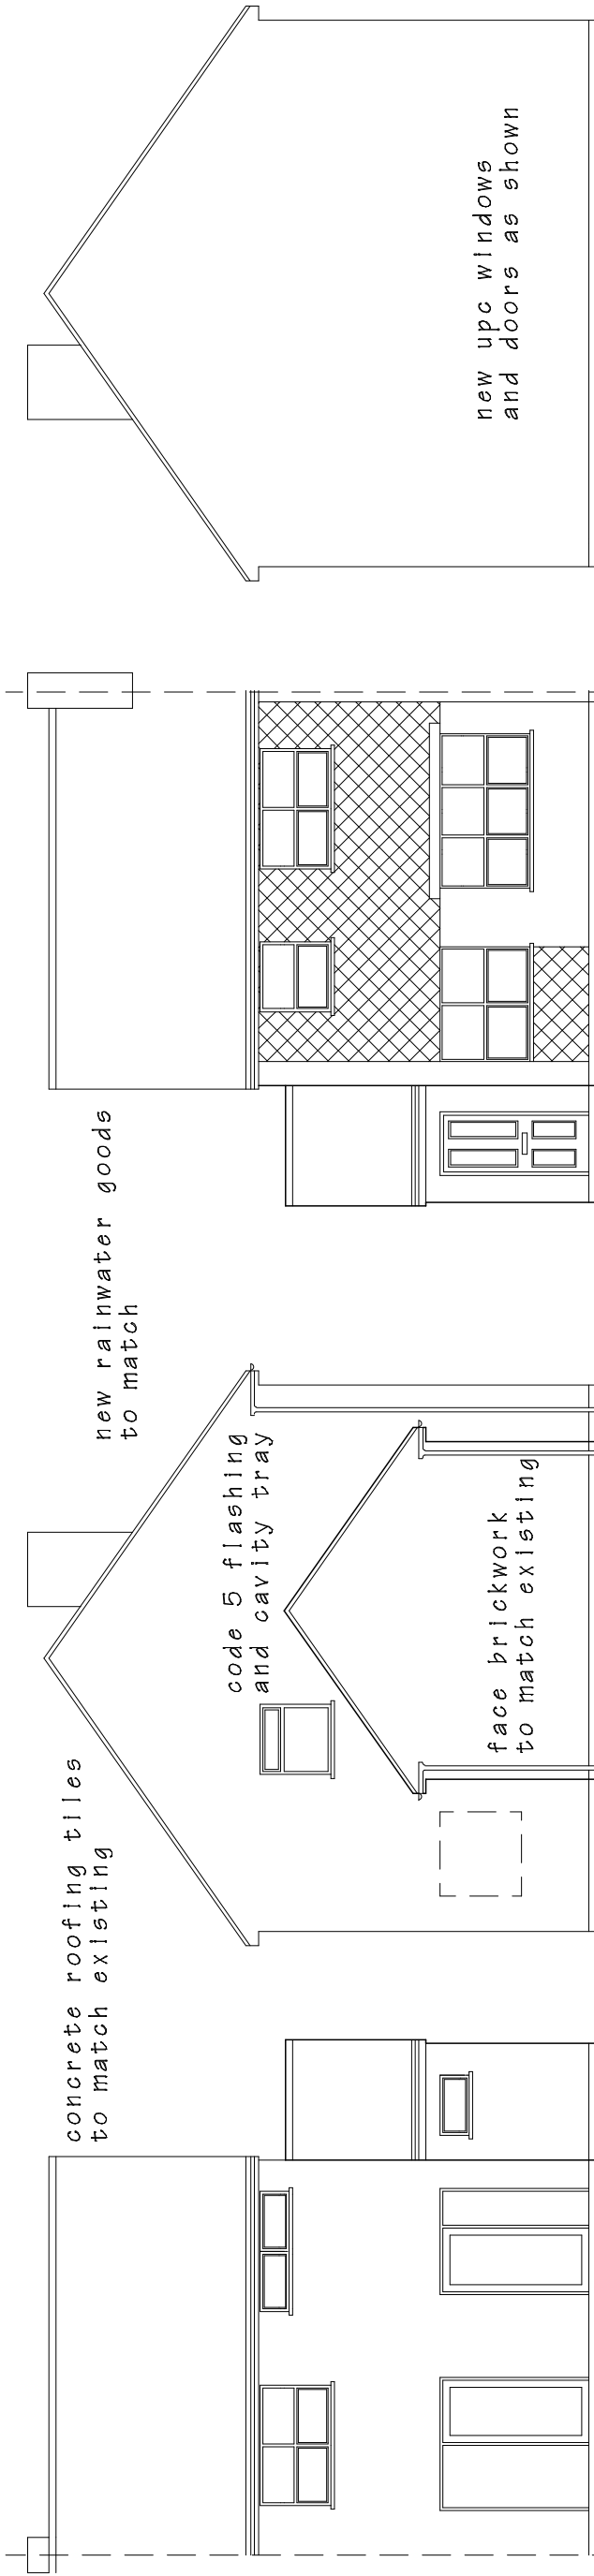

PROPOSED
REAR, SIDE and FRONT ELEVATIONS

new tile hanging
to match

PROPOSED EXTENSION 19 TAN-Y-GROES PL,
PORT TALBOT. SA13 2TU

DRAWING TITLE

EXISTING and PROPOSED ELEVATIONS (PLANNING)

SCALE
1 to 100 @ A3

DATE
May 2026.

DRAWING No.
2026/01

DO NOT SCALE DRAWING. FIGURED DIMENSIONS ONLY TO BE USED.
DISCREPANCIES TO BE REPORTED IMMEDIATELY.