


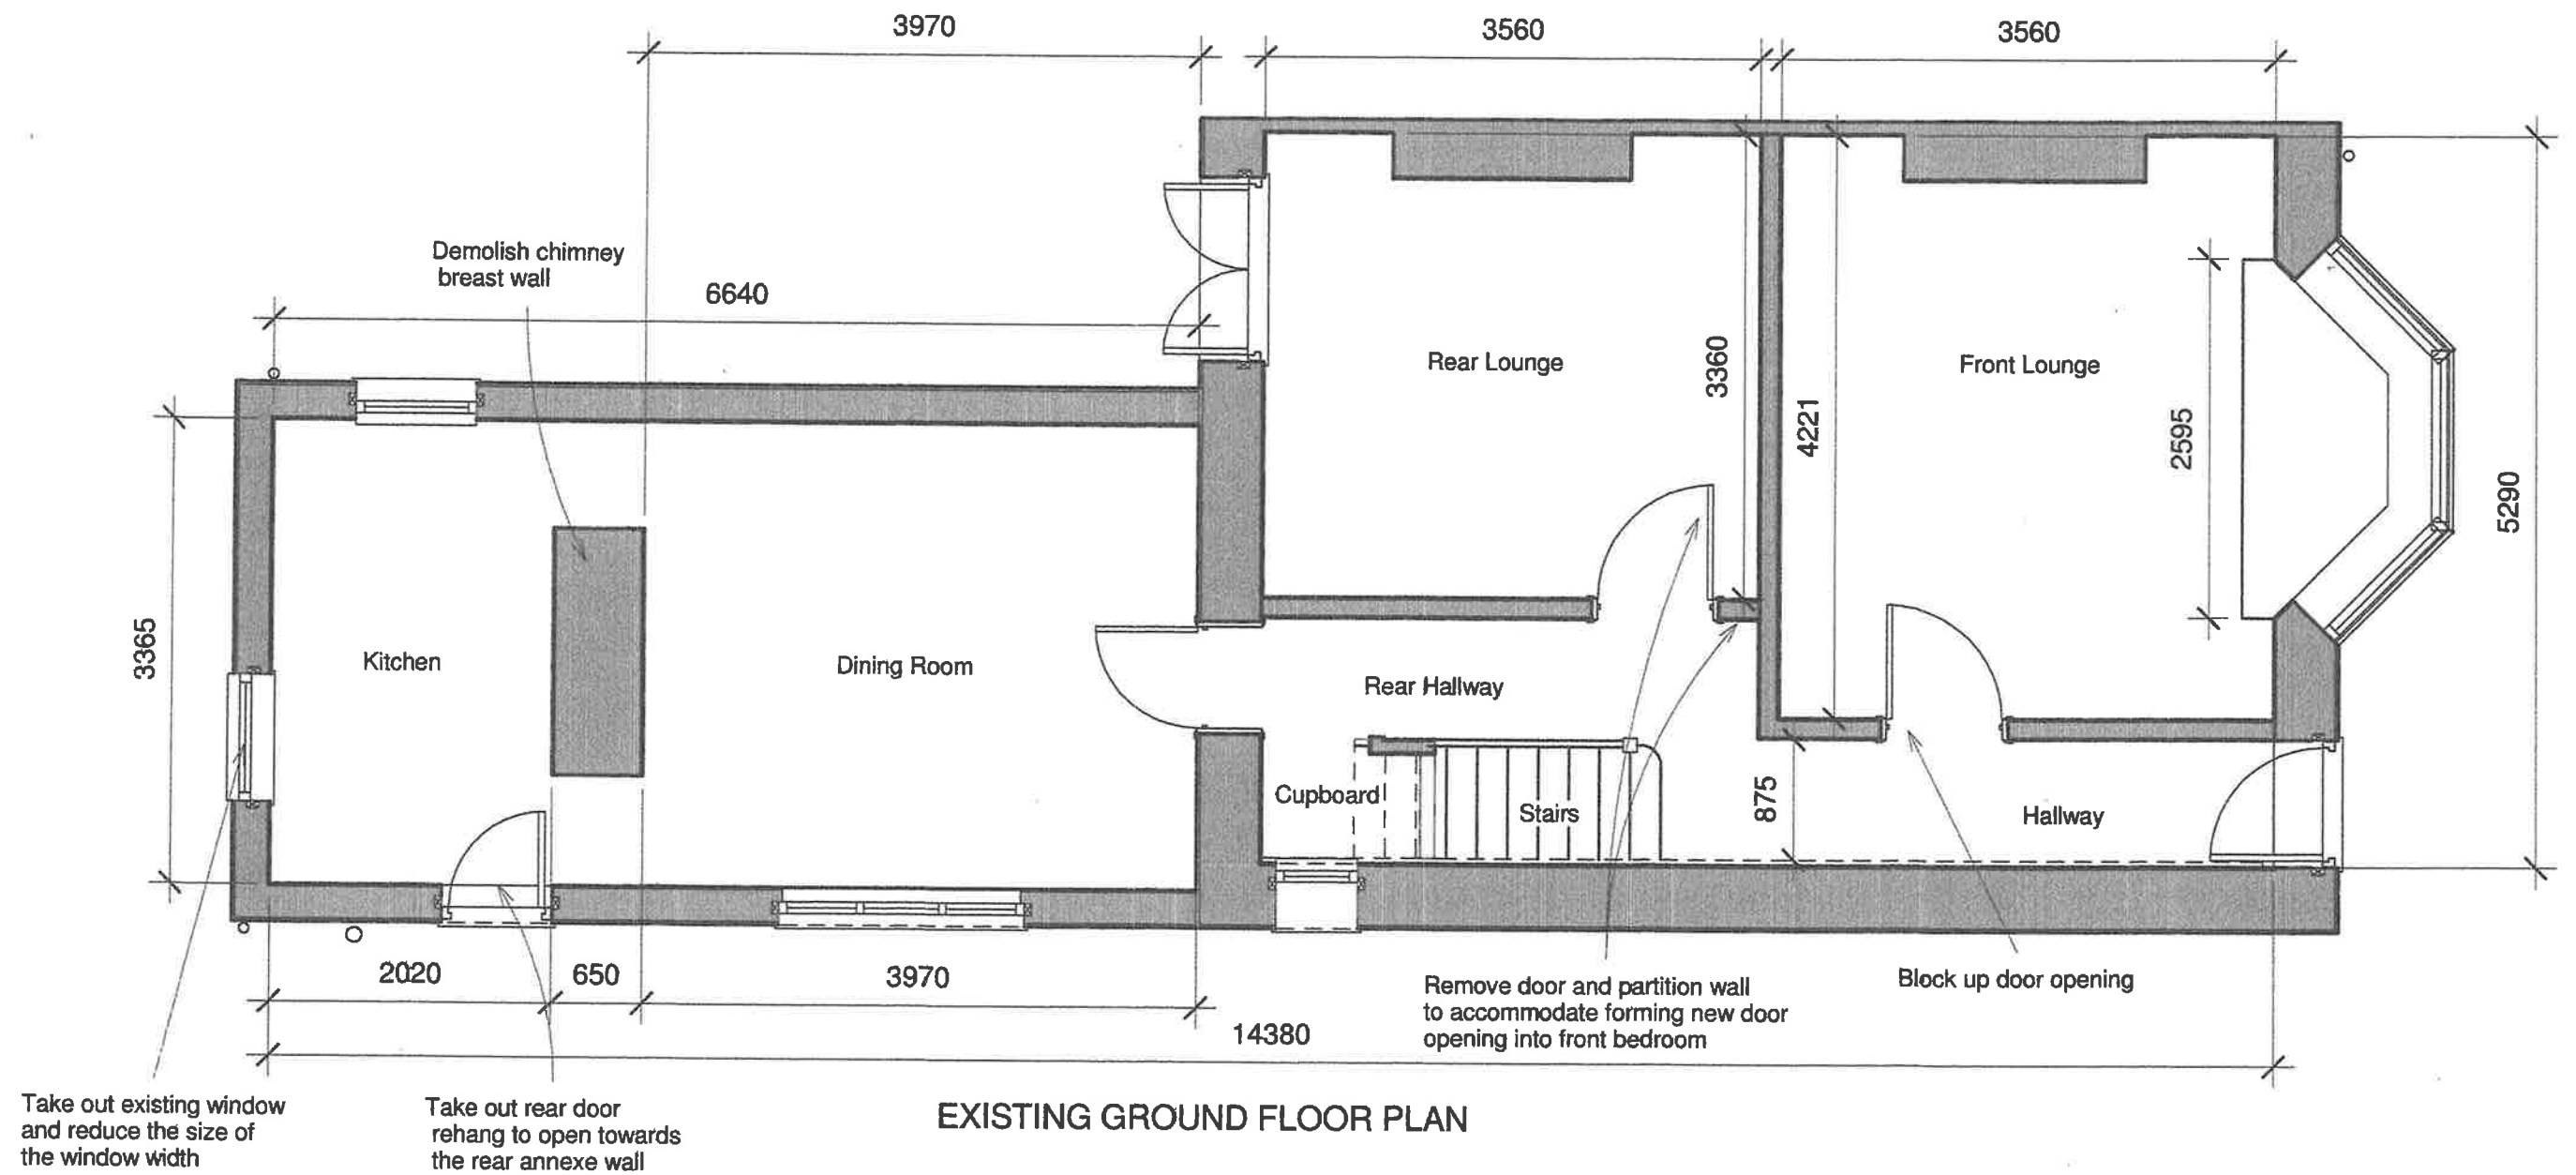

No.	Description	Date

CODE	STATUS	SUITABILITY DESCRIPTION	PURPOSE OF ISSUE

PROJECT		CLIENT		
47 Lewis Road, Neath, SA11 1DJ		Mr Leigh Johnson		
SHEET		Date	Project number	Scale (@ A3)
Existing Ground Floor Plan		23 05 2026	1	1 : 50
		Drawn by	DRWAING NUMBER	REV
		AMD	E101	
		Checked by		
		Checker		