


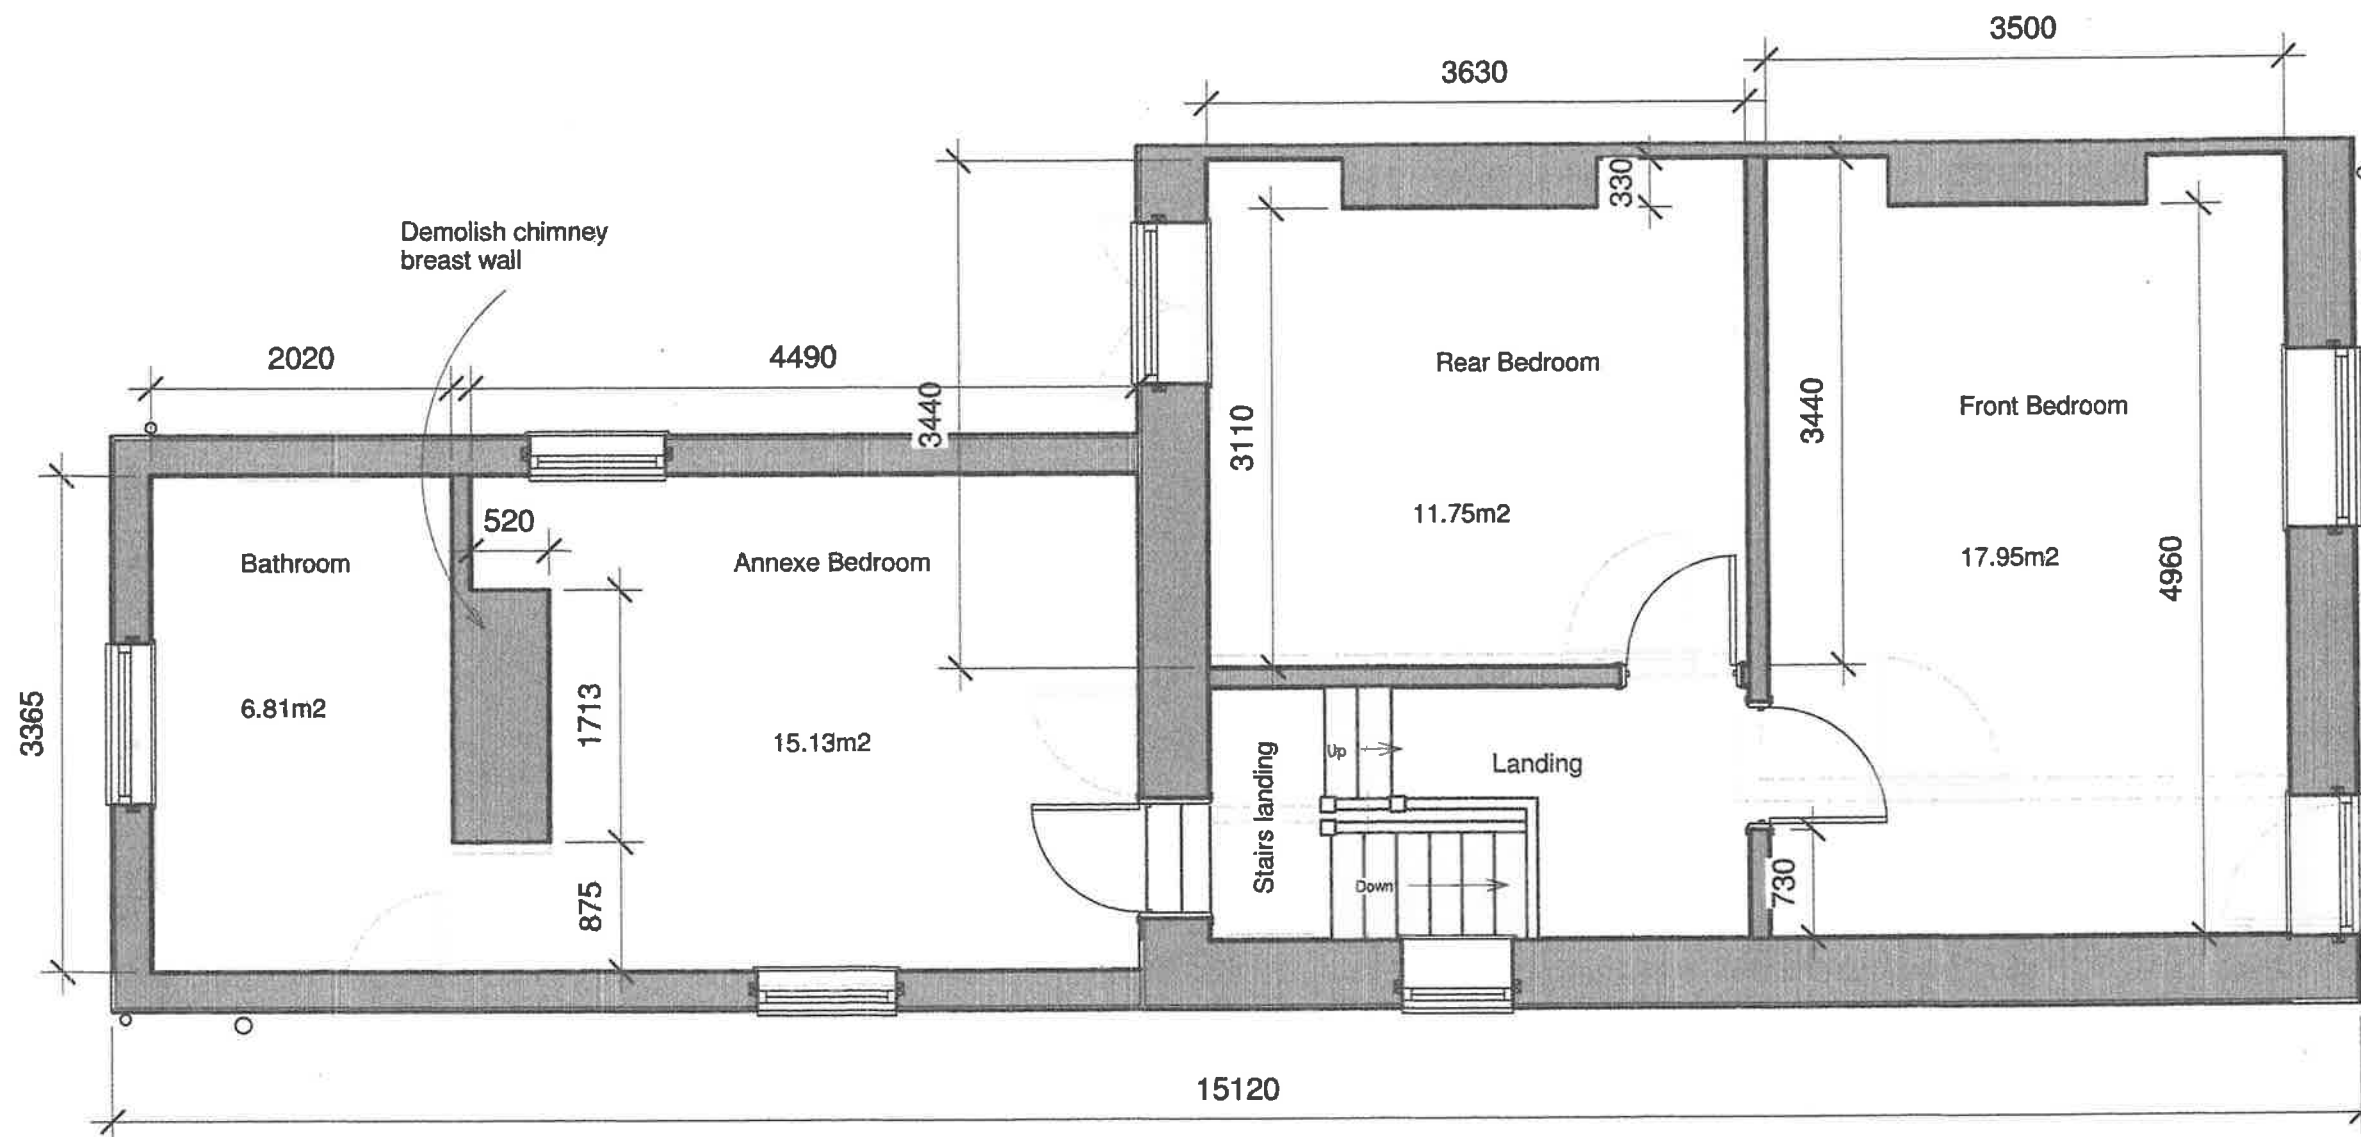

EXISTING FIRIST FLOOR PLAN

1 First Floor Level
1 : 50

	No. Description Date			PROJECT		CLIENT		
				47 Lewis Road, Neath, SA11 1DJ		Mr Leigh Johnson		
				SHEET		Date	Project number	Scale (@ A3)
				Existing First floor Plan		23 05 2026	1	1 : 50
	CODE	STATUS	SUITABILITY DESCRIPTION	PURPOSE OF ISSUE	Drawn by		DRWAING NUMBER	
					AMD		E102	
					Checked by		REV	
					Checker			