


Note: Position and exact location of fence remains unchanged. New fence to be built on the exact location as existing fence!

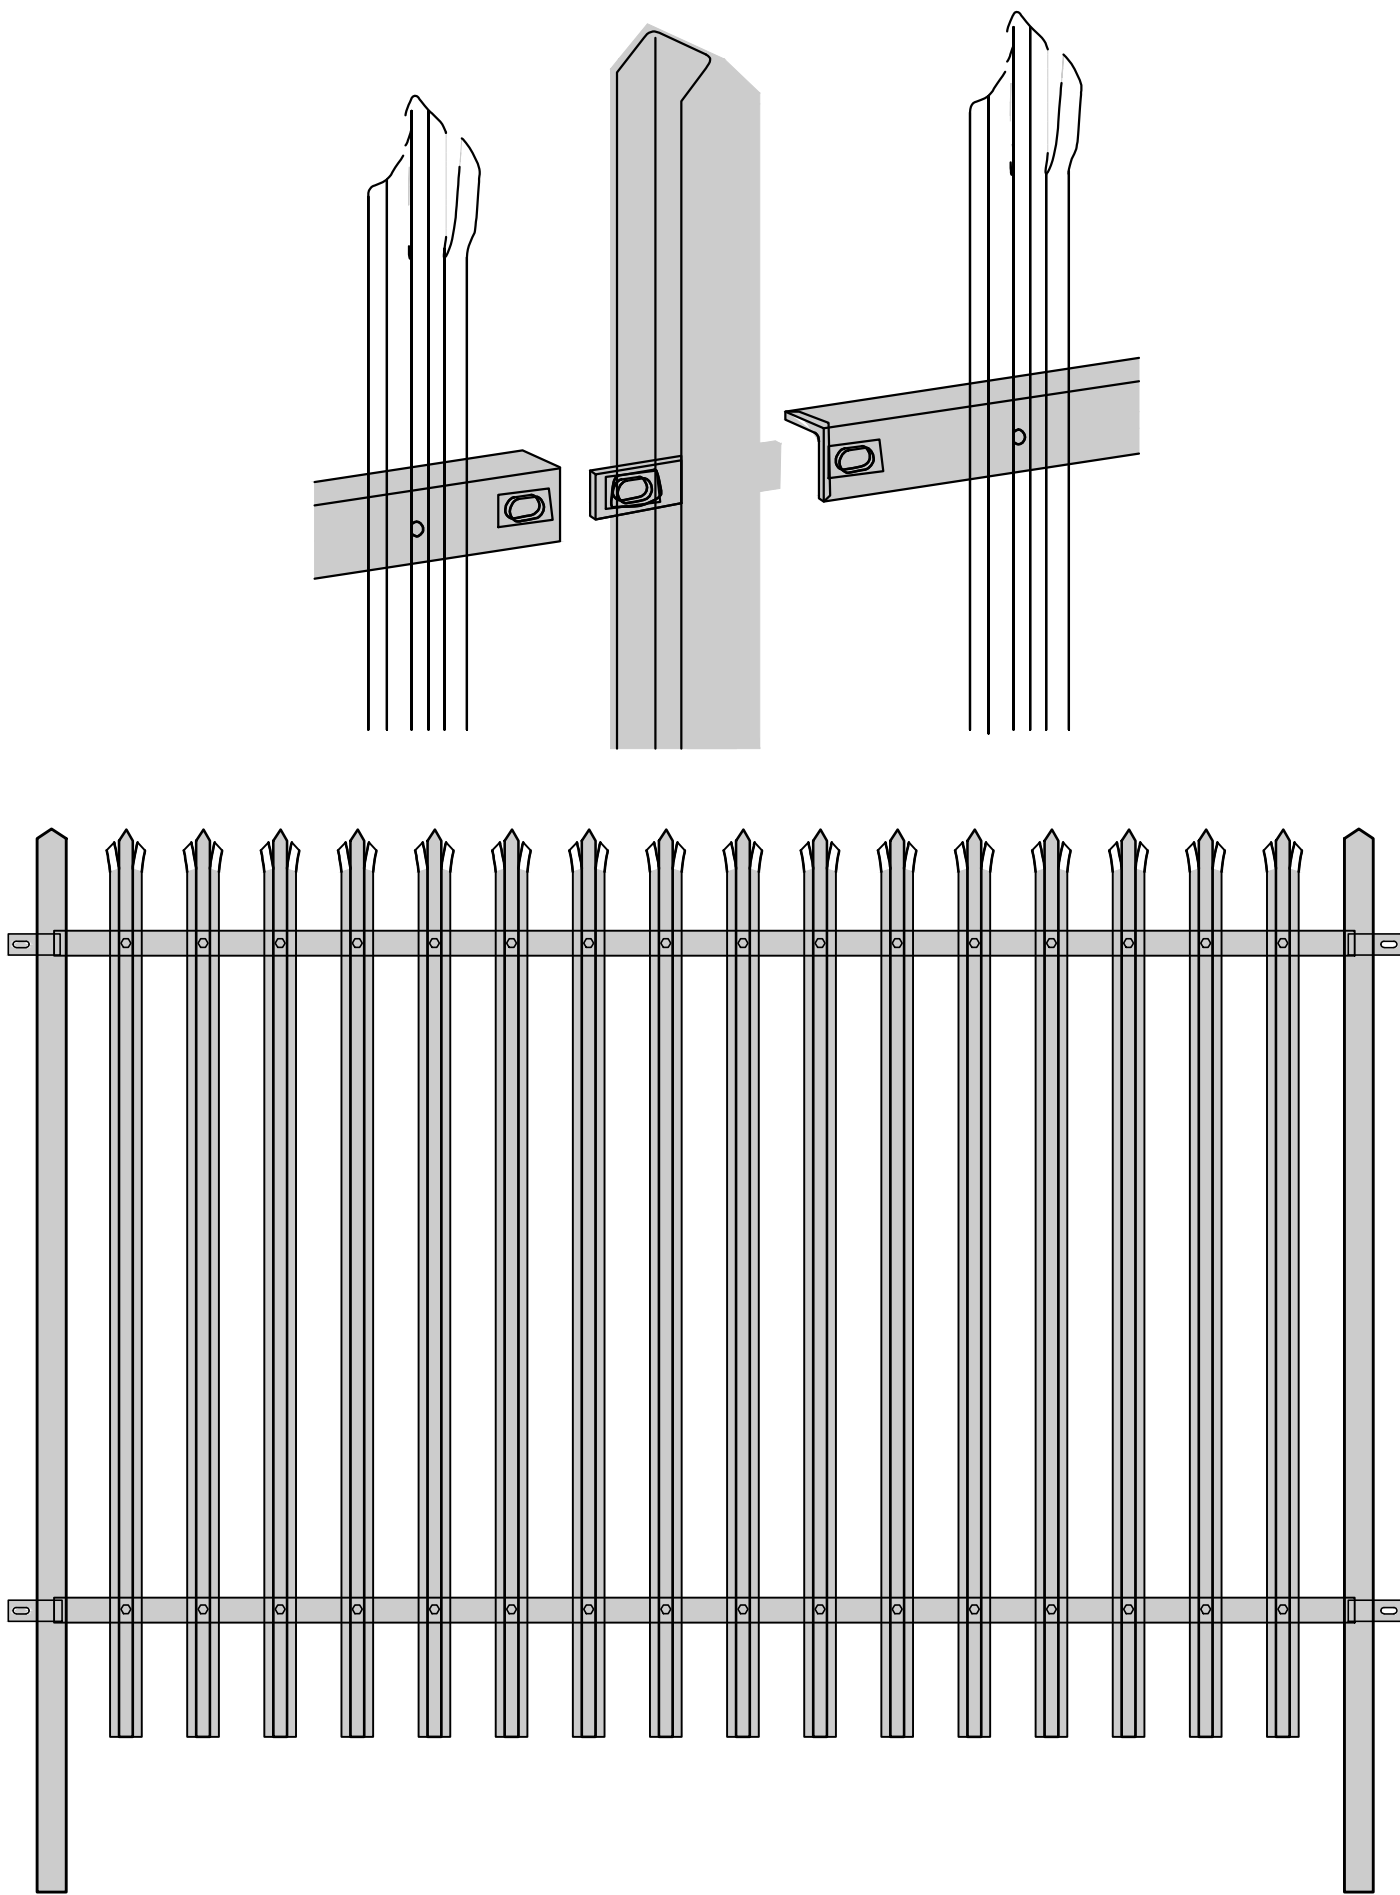

3 TYPICAL FENCE DETAIL, 2.4M HEIGHT
Scale 1:20 @ A1



1 PROPOSED PLAN, SHOWING EXTENT OF NEW FENCE AND GATES
Scale 1:500 @ A1

Proposed new galvanised palisade
Approximately 401lm of 2.4m high galvanised triple point fence shown in blue.

Proposed new galvanised palisade. Approximately 401lm of 2.4m high galvanised triple point fence shown in blue and new 4m concrete gate shown in blue.

Proposed new 8m double gates shown in blue and proposed new 1.2m pedestrian gate shown in blue.

Proposed new 8m double gates shown in blue. Proposed new 1.2m pedestrian gate shown in blue.

FOR PLANNING

A	01.06.26	MS	ISSUED FOR LAWFUL DEVELOPMENT CERTIFICATE
-	09.04.26	MS	INITIAL ISSUE FOR PLANNING
Rev	Date	By	Description

Project:
MDL BALGAN

Drawing Title
**PROPOSED PLAN
PROPOSED FENCE AND GATES ELEVATION
PROPOSED FENCE DETAILS**
Project Status
FOR PLANNING



Client:
MACMILLAN

Contract Number
#

Project Number
P26-018

Scale @ A1
1@Various

Date
01.04.2026

Drawn By
MS

Checked By
MS

Drawing Number Identifier
PL0011


Revision

A

Drawing Number
CGL-Z0-XX-DR-A-PL0011

28A Easton Street
London, WC1X 0DS

020 7539 1200
www.cgluk.com

 

Proposed new galvanised palisade - 401lm of 2.4m high.

2 PROPOSED FENCE - FRONT ELEVATION
Scale 1:200 @ A1