

SCALE	As indicated@A2
SUITABILITY STATUS	PL : Authorized and accepted
DRAWING USAGE:	
PROJECT - ORIGINATOR - VOLUME - LEVEL - TYPE - ROLE - CLASS - NUMBER	153506-STL-XX-00-DR-A-ZZZZ-09032
STATUS, REVISION	PL_P29


DRAWING TITLE
Proposed Site Cabin Elevations

CONSULTANT
STRIDE TREGLOWN
PROJECT
Croeserw Community Centre
Bryn Siriol, Cymmer, Port Talbot SA13 3PL
© Stride Treglown limited 2020


REVISD BY	AC
CHECKED BY	SM
ORIGINATOR NO	153506
Board	Swansea Bay University Health
CLIENT	Swansea Bay University Health
PL	P29
STATUS	REV
DATE	12/05/2026
DESCRIPTION	Issued for Planning

Standard External Building Finish & Colour RAL9010 White c/w Optional Extra External Fascia Trim


1 : 50
Site Cabin - South Elevation

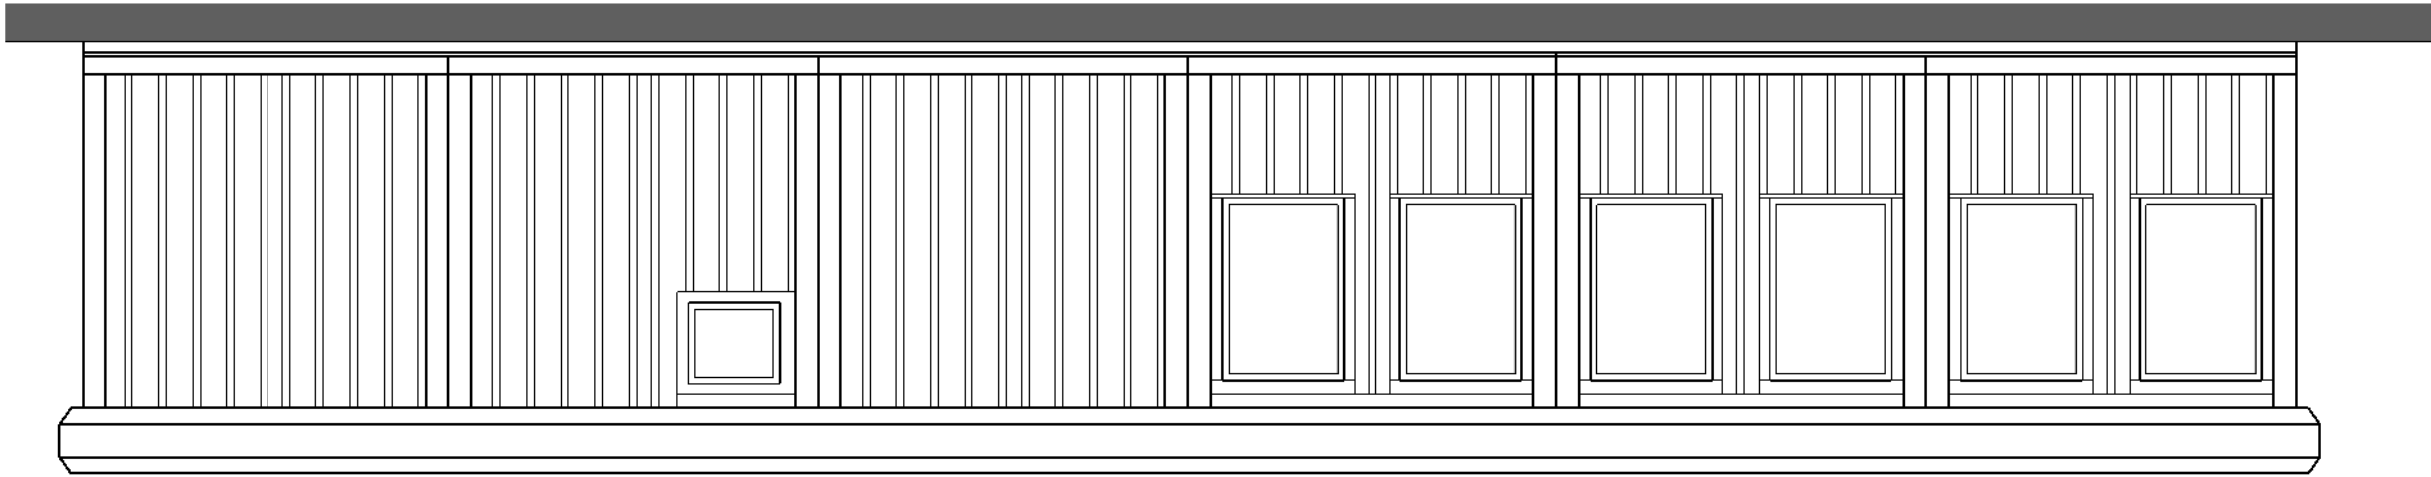


1 : 50
Site Cabin - North Elevation

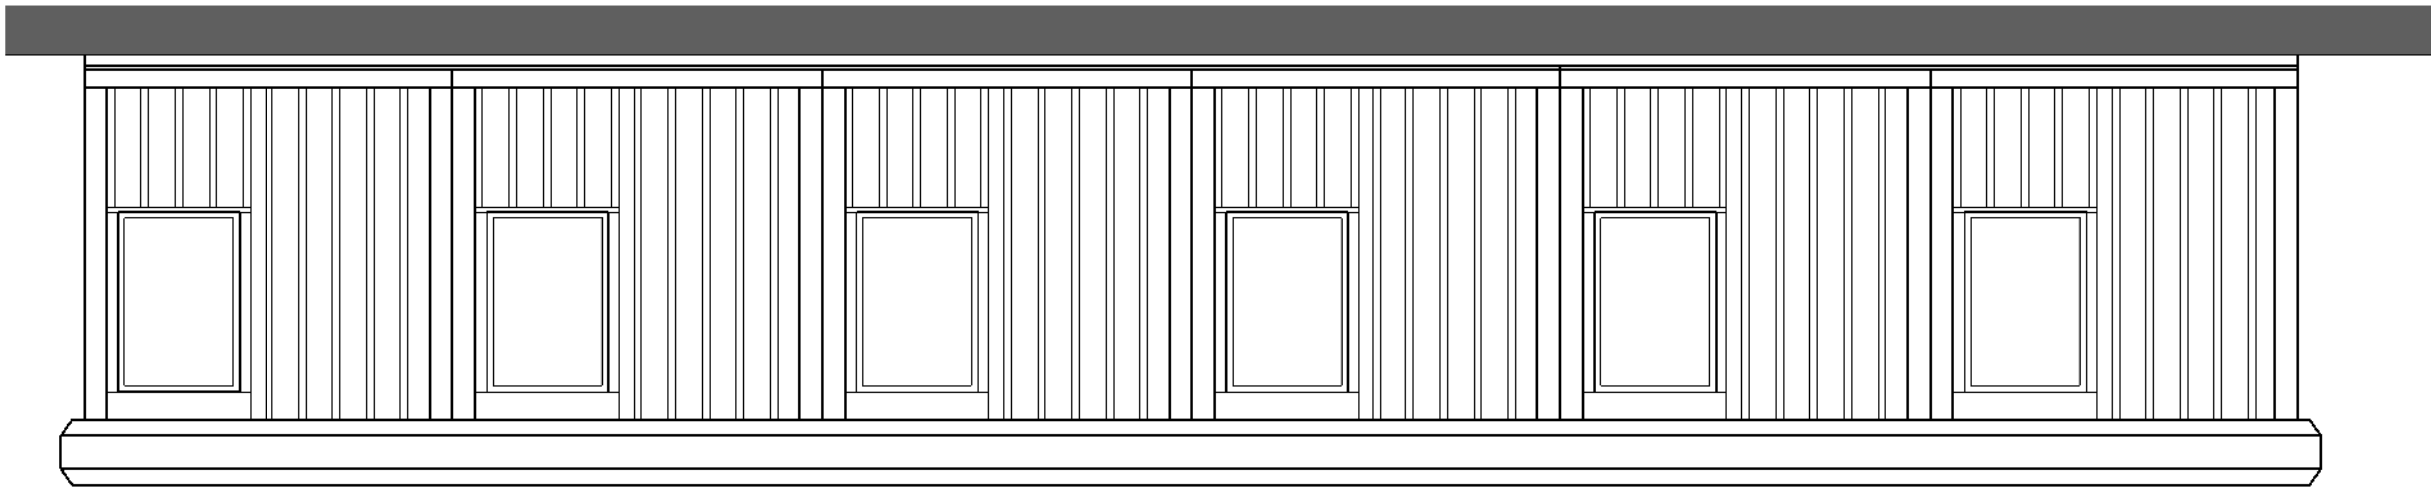

1 : 50
Site Cabin - West Elevation

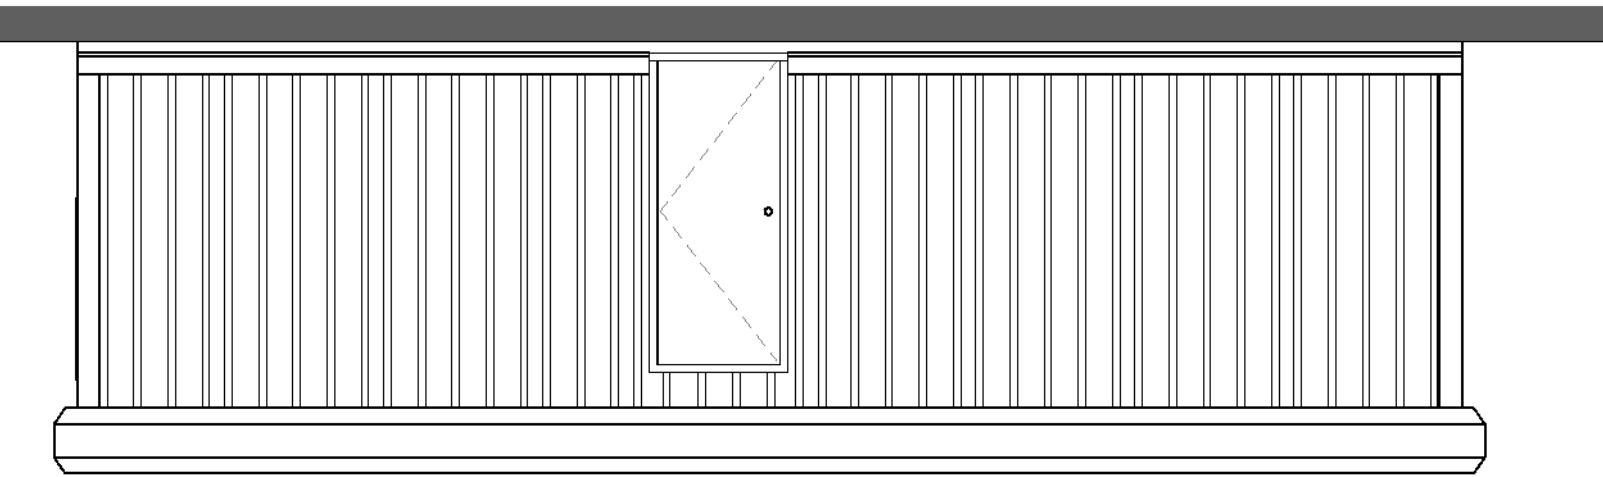

1 : 50
Site Cabin - East Elevation

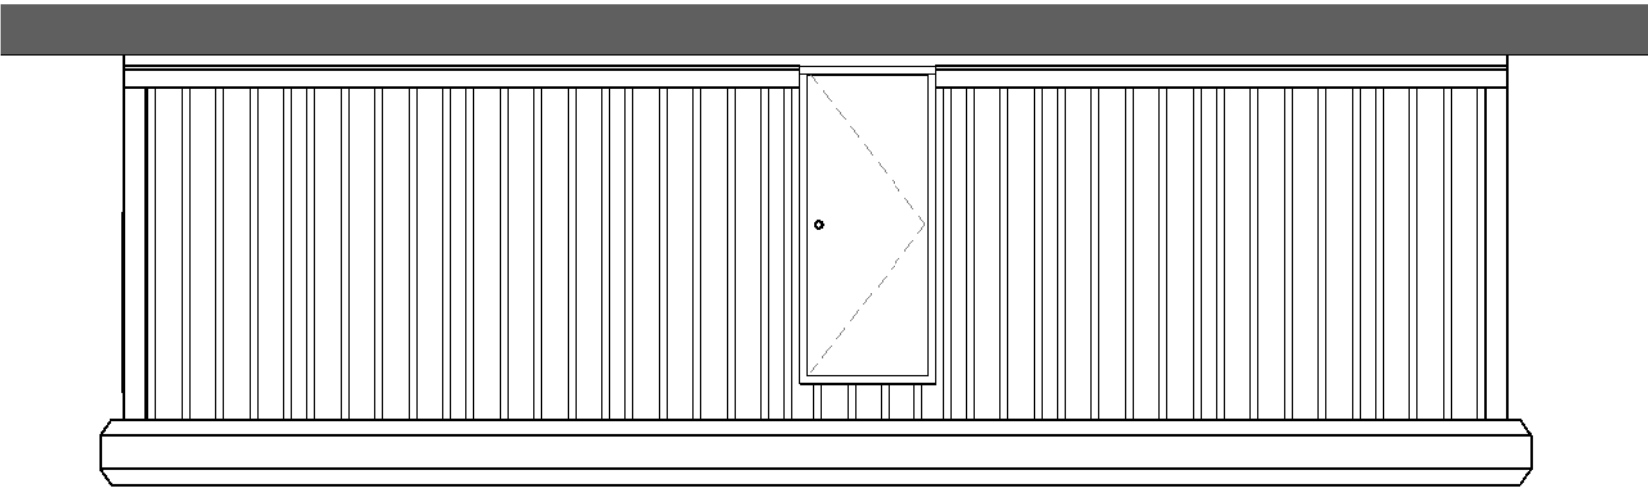

General Notes:

- All information taken from record drawings and are subject to site survey. For information only, not dimensionally accurate. All dimensions TBC on site. Above ground drainage TBC by MEP Engineer.
- All information subject to client and end user sign-off.
- Fire integrity and insulation TBC on site.
- All fire sealing & protection to be done by 3rd party accreditation and tagged on site.
- As soon as ceilings are removed, walls are to be reviewed/checked ensuring appropriate fire sealing has been correctly installed/undertaken.
- Power and data as per M&E drawings.
- Pendock pipe boxing to be used to cover all types of pipework and electrical wiring.

Unaffected Area during this Phase

Responsibility is not accepted for errors made by others in scaling from this drawing. All construction information should be taken from figured dimensions only.