





PROPOSED FRONT ELEVATION Facing North East
SHOWING ROLLER SHUTTER DOORS RETRACTED




PROPOSED FRONT ELEVATION Facing North East
SHOWING ROLLER SHUTTER DOORS in DOWN POSITION

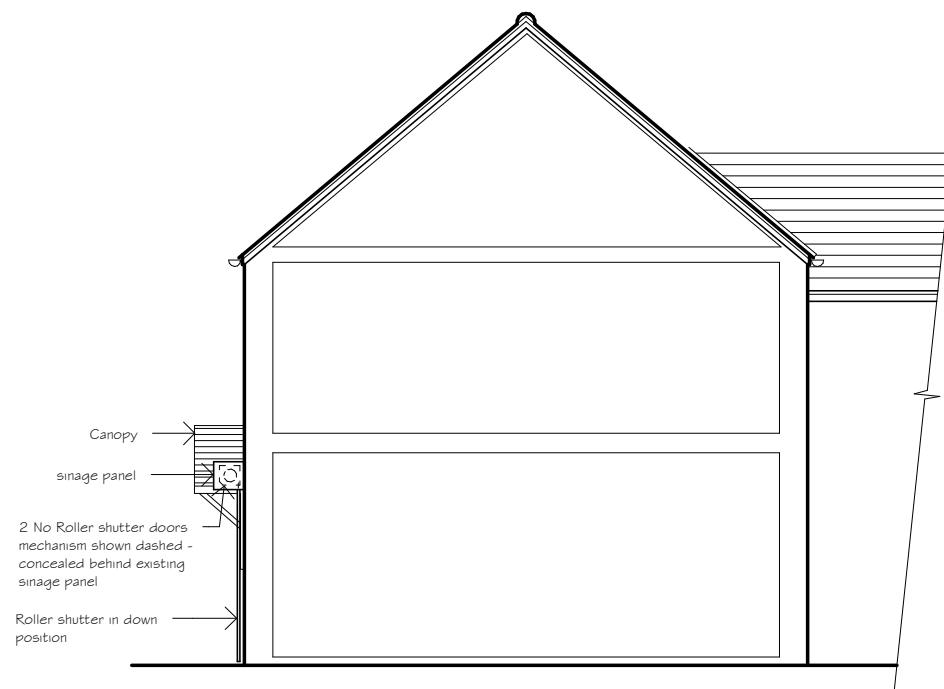


PART EXISTING/ PROPOSED ELEVATION
Facing North West on party wall with No 145
NO CHANGE

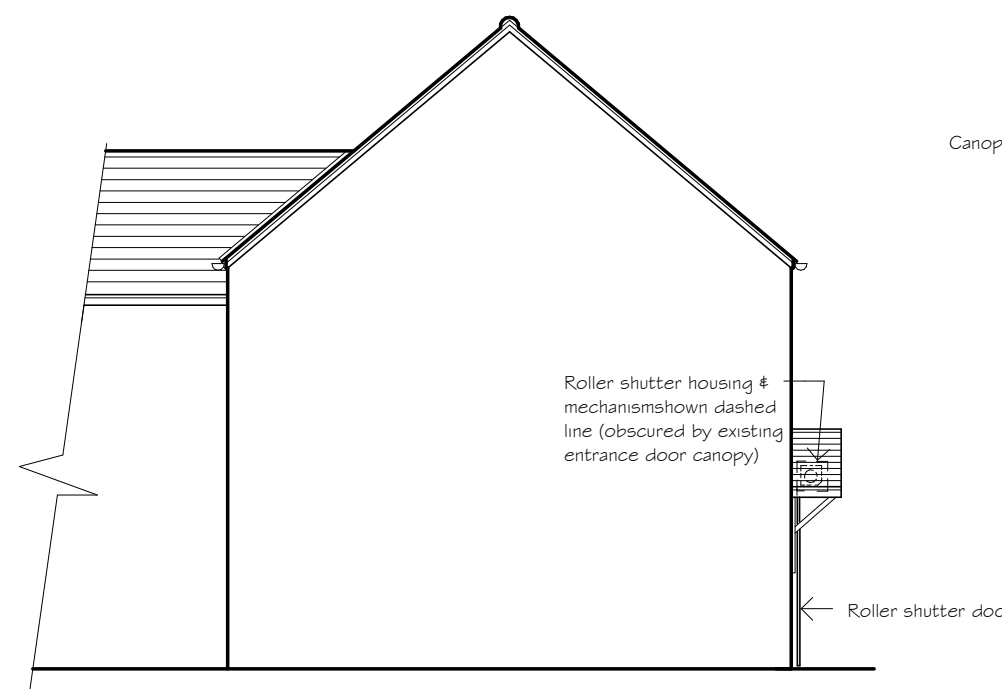

PART EXISTING /PROPOSED SIDE ELEVATION
Facing South East
NO CHANGE

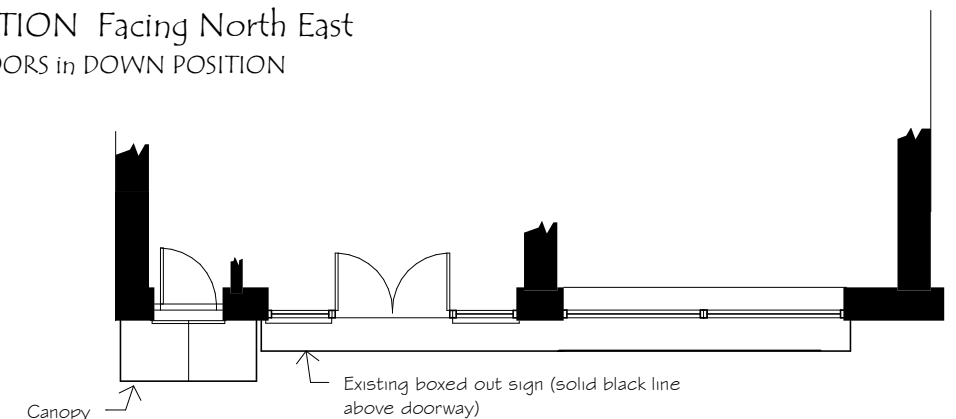

EXISTING PLAN on FRONTAGE SECTION

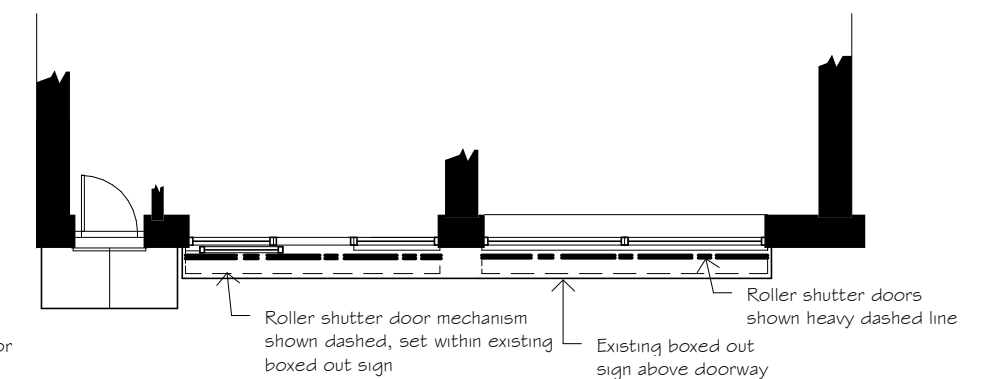

PROPOSED PLAN on FRONTAGE SECTION

PROPOSED ALTERATIONS to the FRONTAGE of EXISTING RETAIL PREMISES. BOGAN CIMLA STORES, 147 / 149 CIMLA ROAD, CIMLA, NEATH. SA11 3UE			
SHEET	PROPOSED PART BUILDING LAYOUT & ROLLER SHUTTER DOOR DETAILS	DRAWN: DG DATE: 14 05 26 SCALE: 1:100	DRAWING No 2522/CR/5 REV A