


Change of use to driveway / garden, 2 Kern Close Port Talbot SA12 7SS.

Scale 1 : 50 @ A4 Drawn by Dewi Williams. Date 04/06/2026

Existing Front Elevation

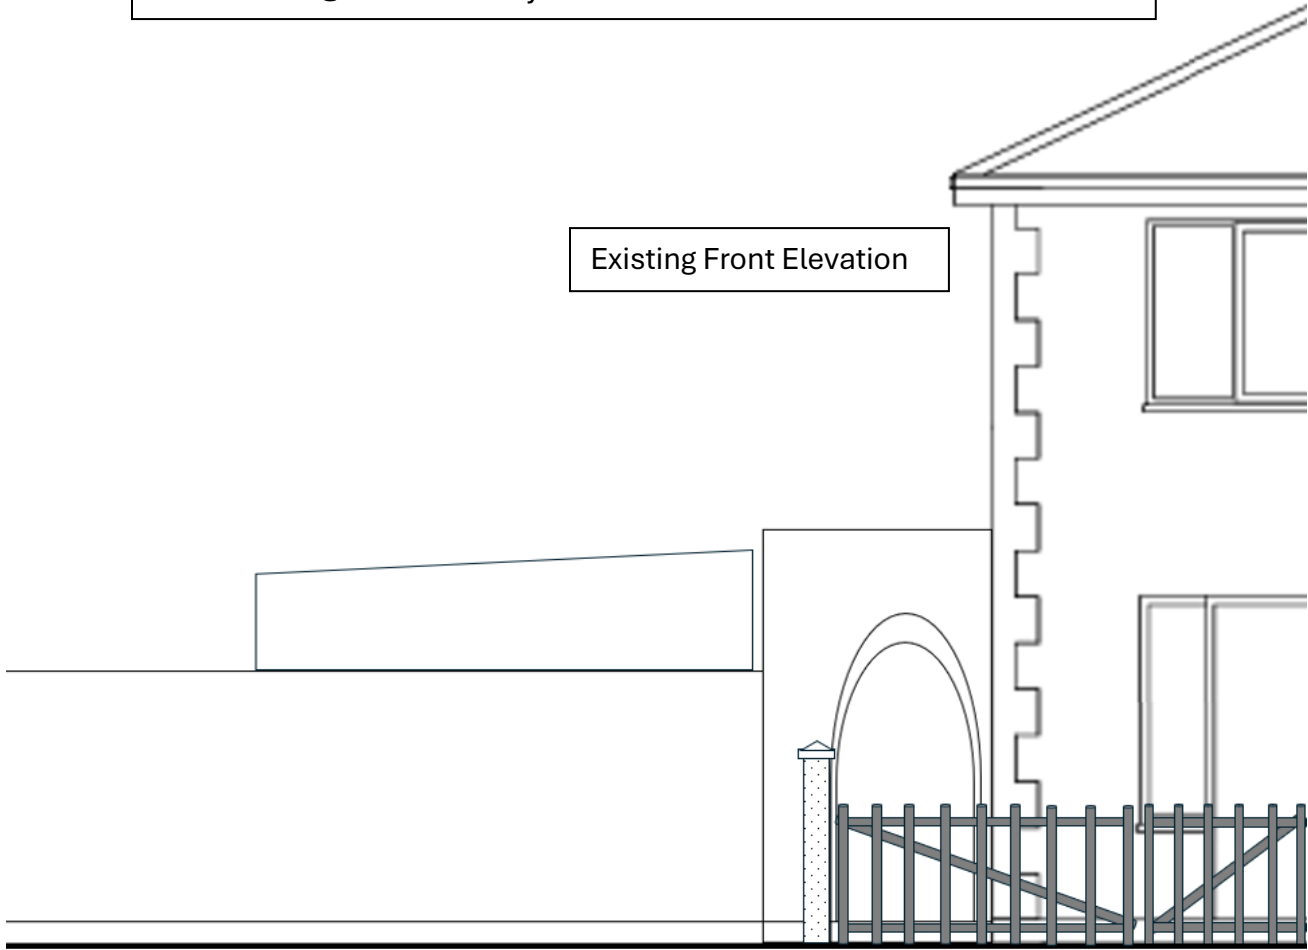

Proposed Front Elevation

