


Proposed warm deck flat roof over full footprint finished in high-performance SBS modified bituminous mineral cap sheet, colour charcoal grey, installed to falls with tapered insulation in accordance with project specification.

Proposed roof light 1600mm x 2500mm & 1000mm x 1200mm PPC aluminium framed rooflight, colour to architect's specification (typically RAL 7016 anthracite grey).

Existing glazed entrance canopy to remain

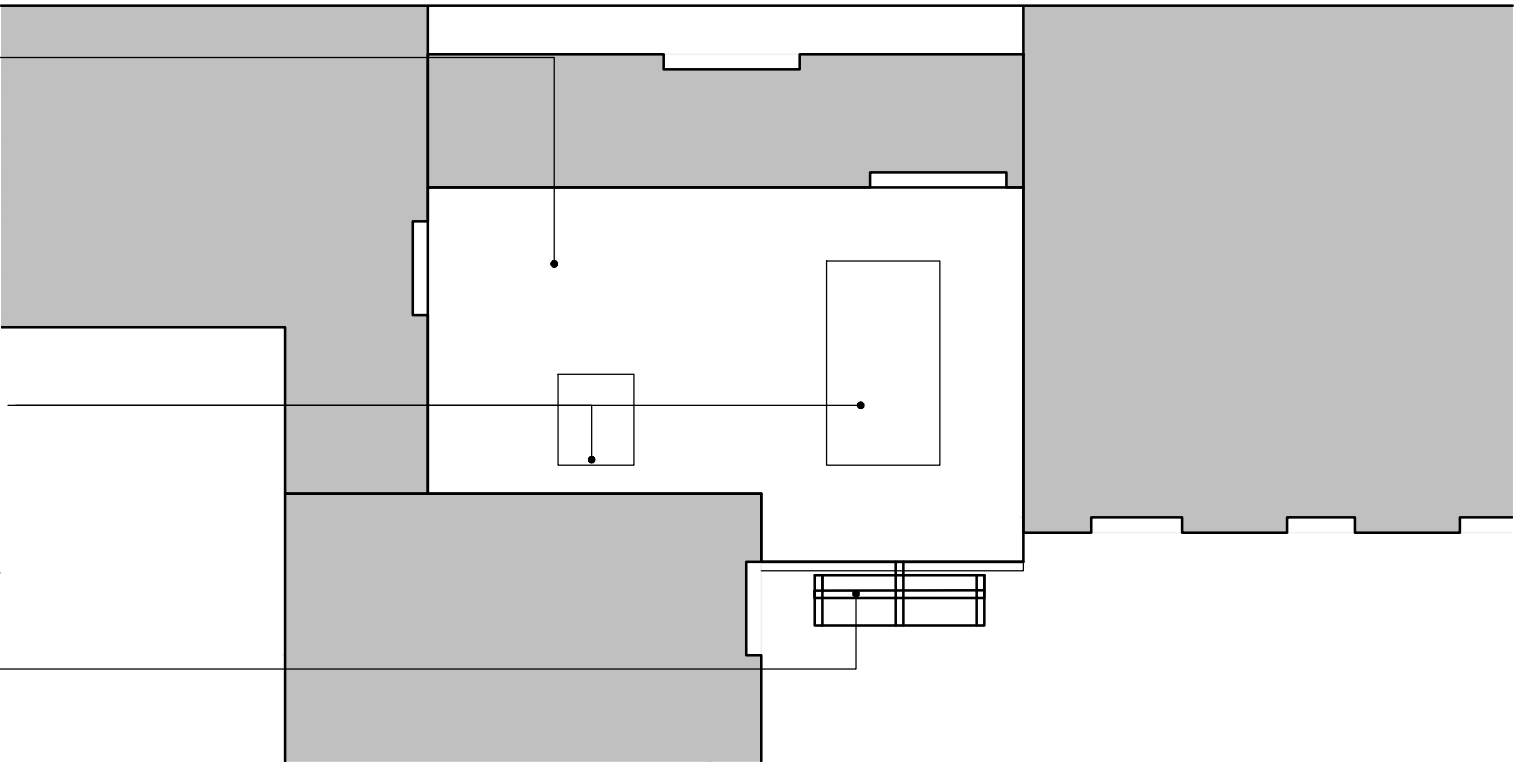


1 Proposed Roof Plan

Scale: 1:100

Proposed flat roof replacing existing pitched roof structure

Proposed roof light indicative position


Existing glazed entrance door and canopy retained

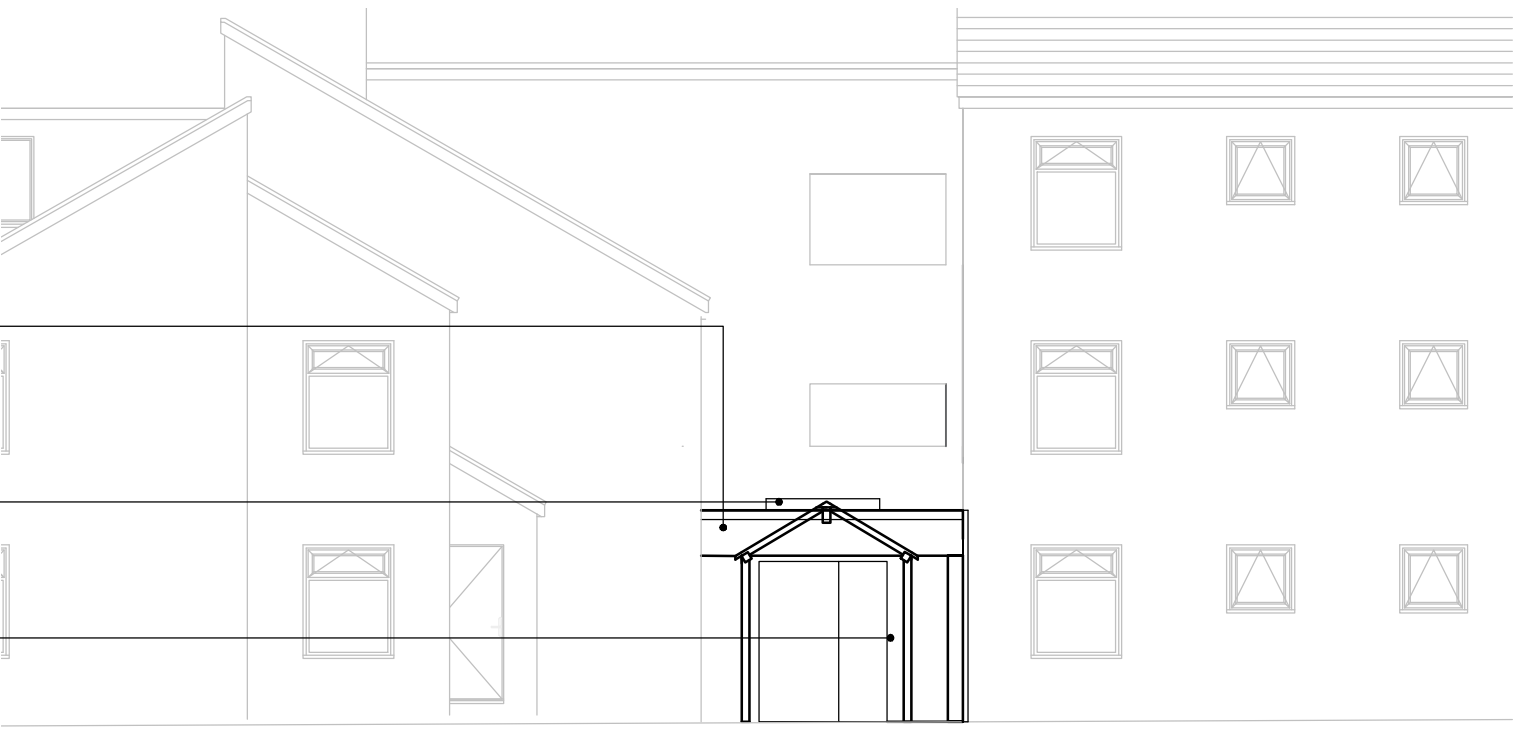

2 Proposed Elevation A


Scale: 1:100

Existing glazed canopy to remain

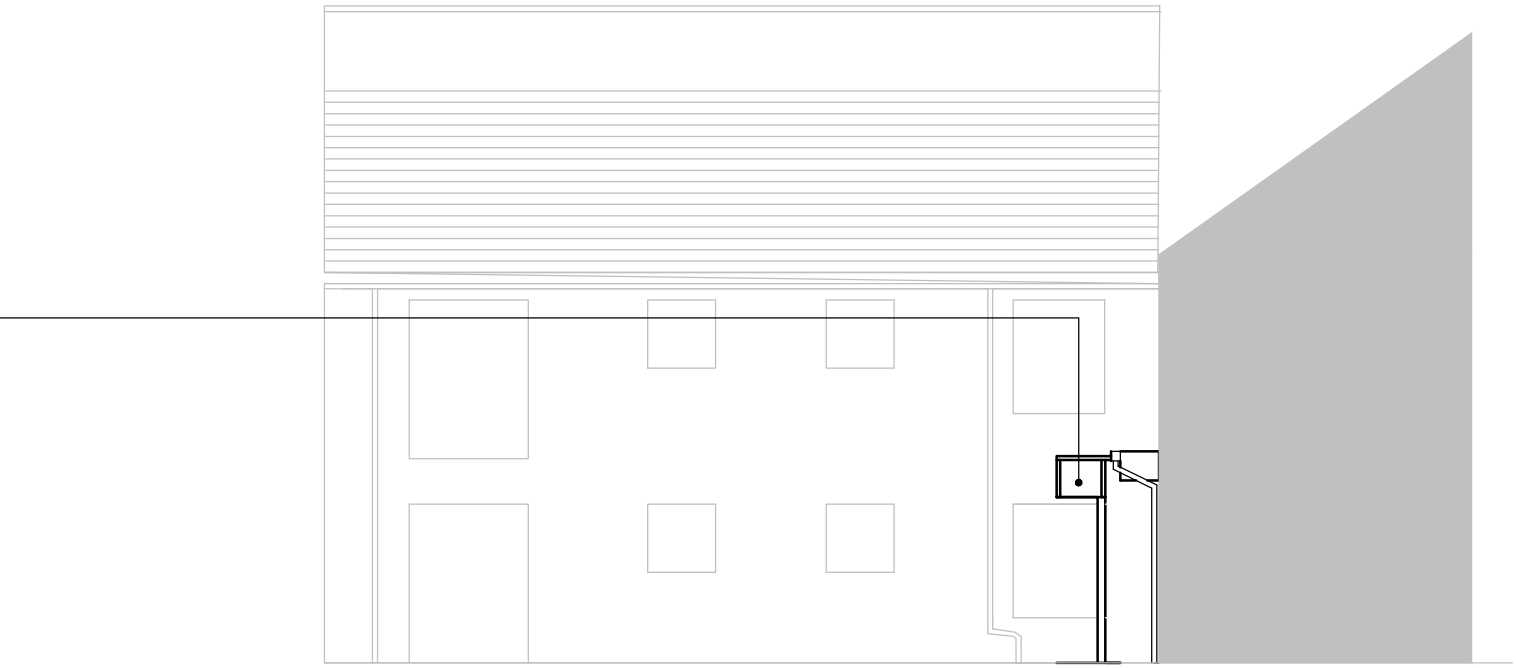

3 Proposed Elevation B

Scale: 1:100

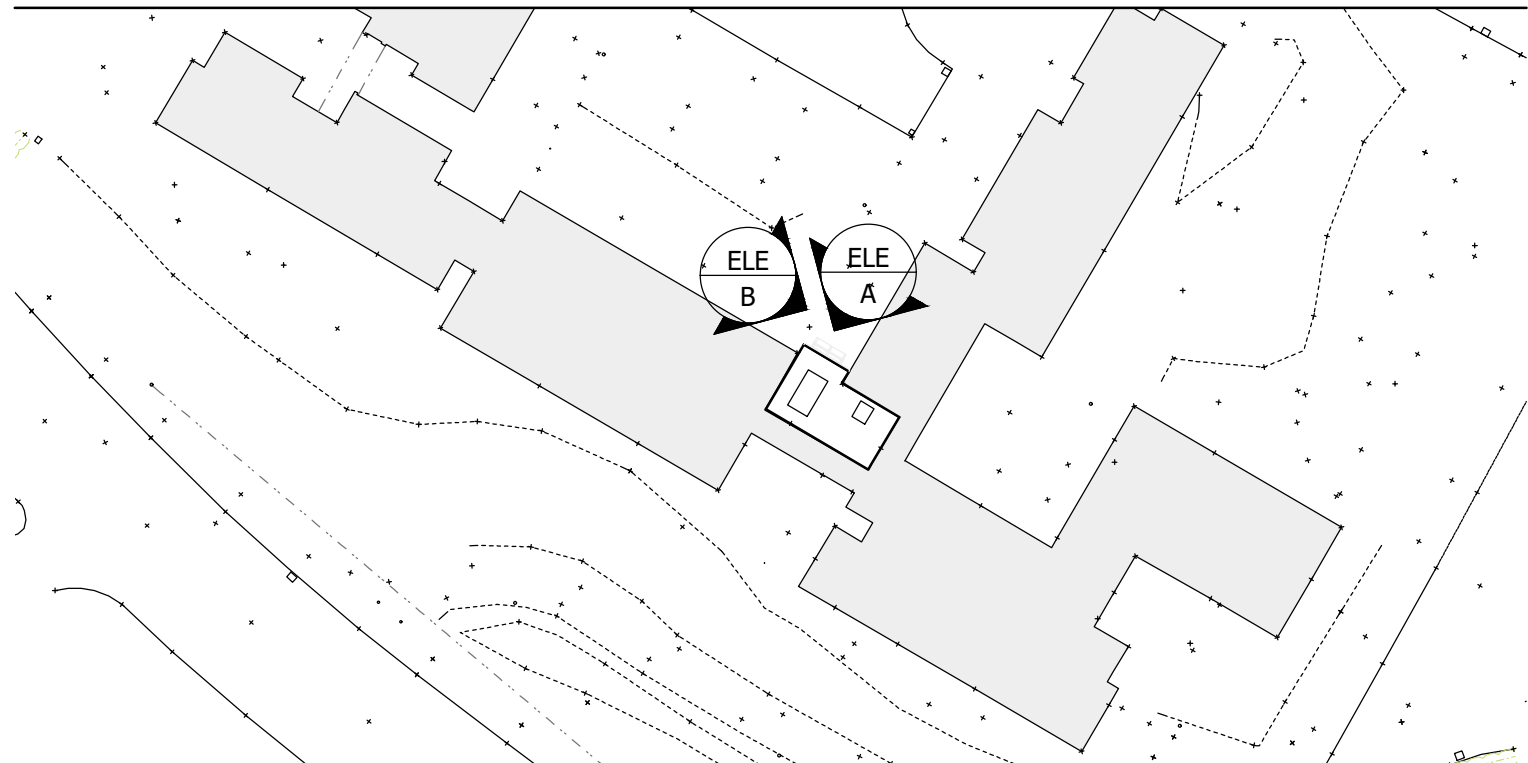

4 Proposed Site Plan

Scale: 1:500

Notes:
1.

Do not scale from this drawing.
This drawing is the property and copyright of G Squared Surveying Ltd.

Rev	Description	Date	By



G Squared Surveying Ltd
Ty Menter
Navigation Park
Abercynon
CF45 4SN

Tel: 01685 886779
Email: info@gsquaredsurveying.co.uk

Client:
Tai Tarian

Project:
Roofing Project - Hafan Brynheulog

Title:
Roof Plan & Elevations (Proposed)

Drawing Status:
Planning

Drawing No:
PL(02)02

Date: 05/2026	GSS Job No: 19641	Scale: 1:100 @ A2
Drawn: ND	Checked: GG	Rev: -