



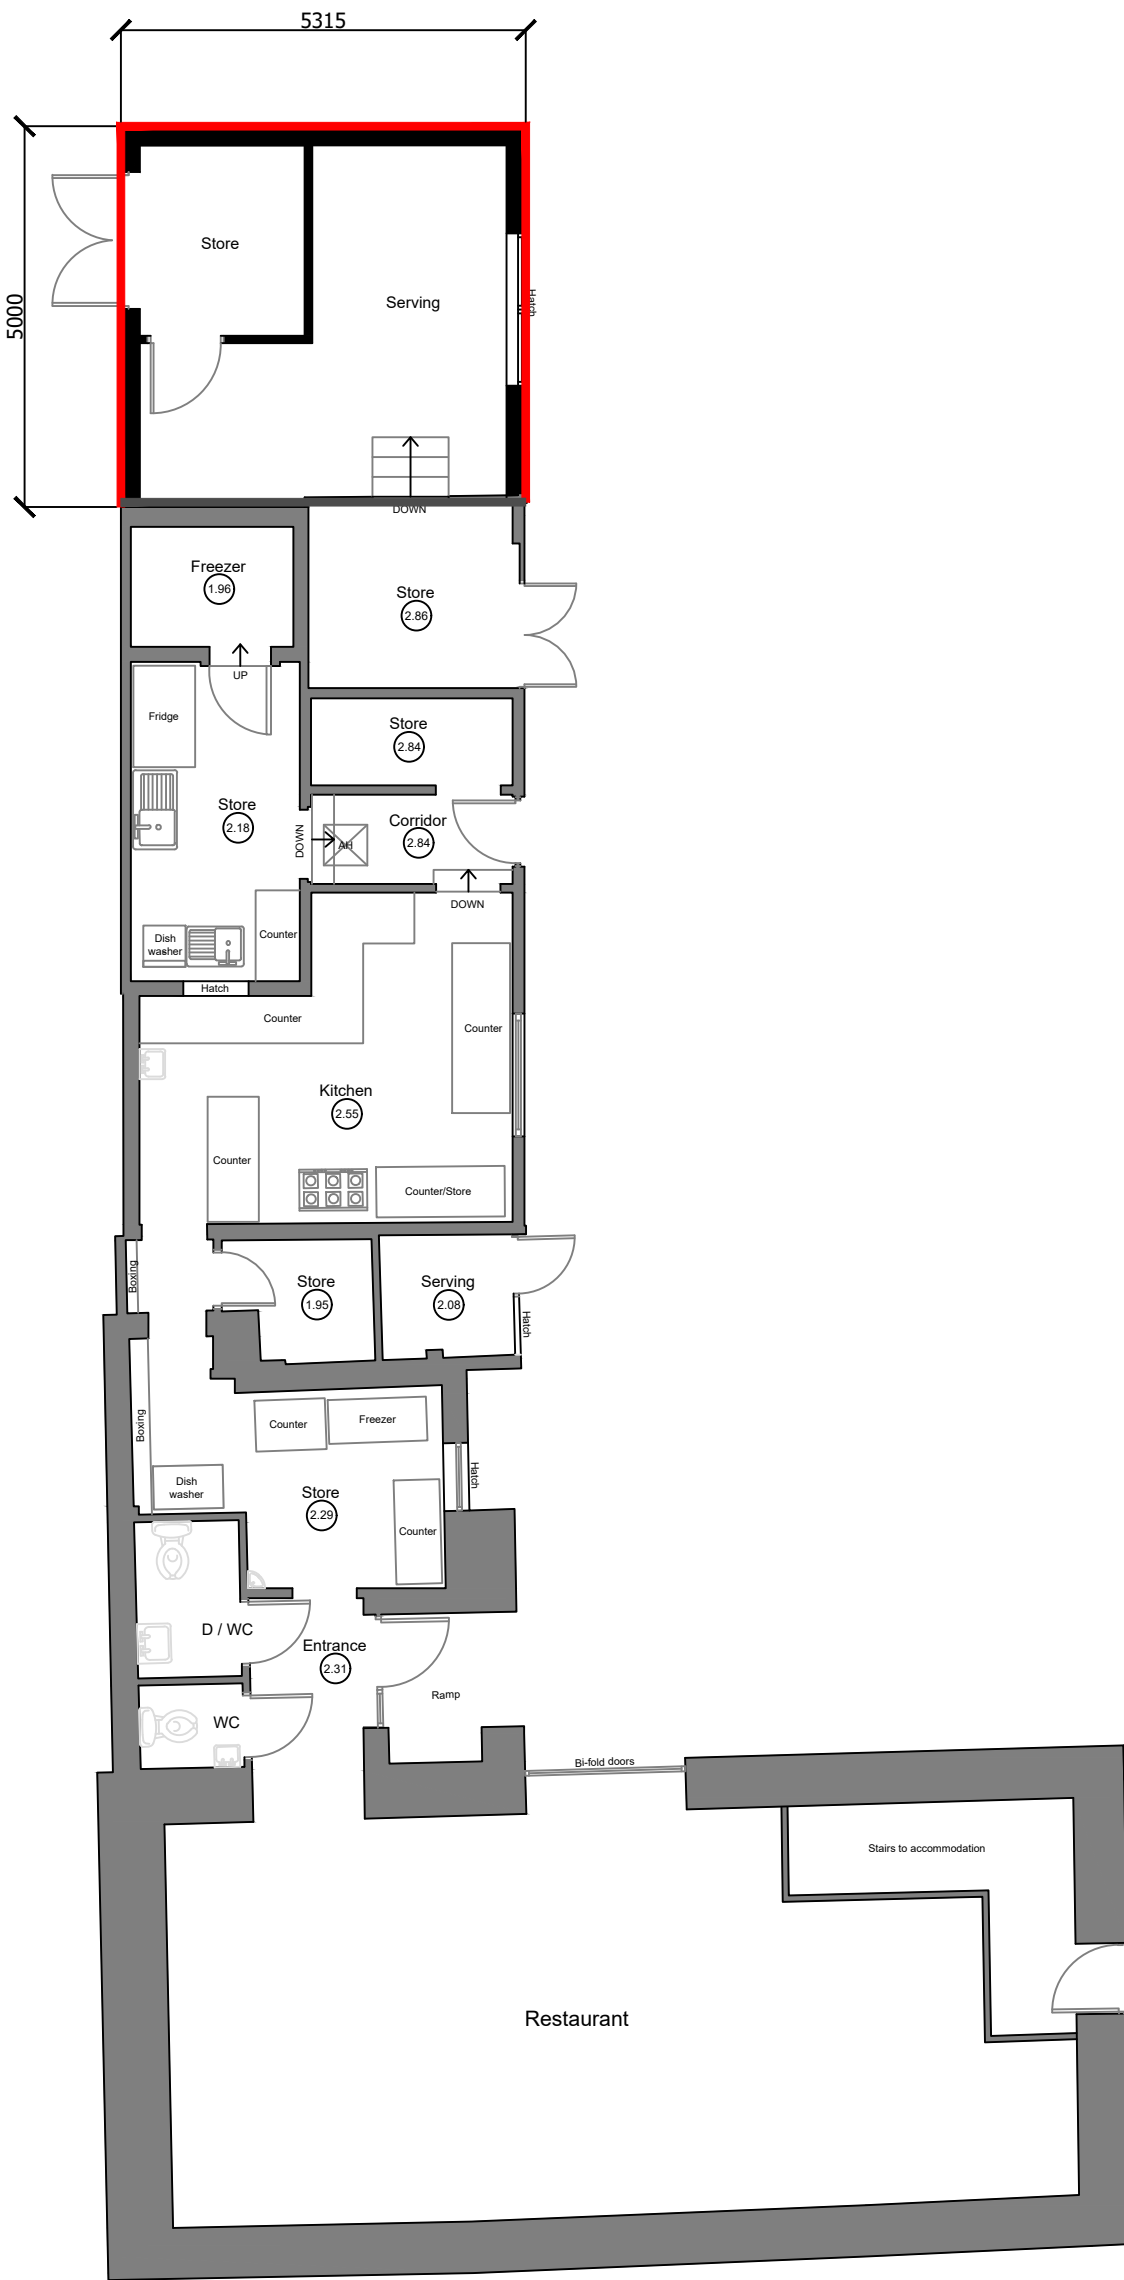


PROPOSED FLOOR PLAN

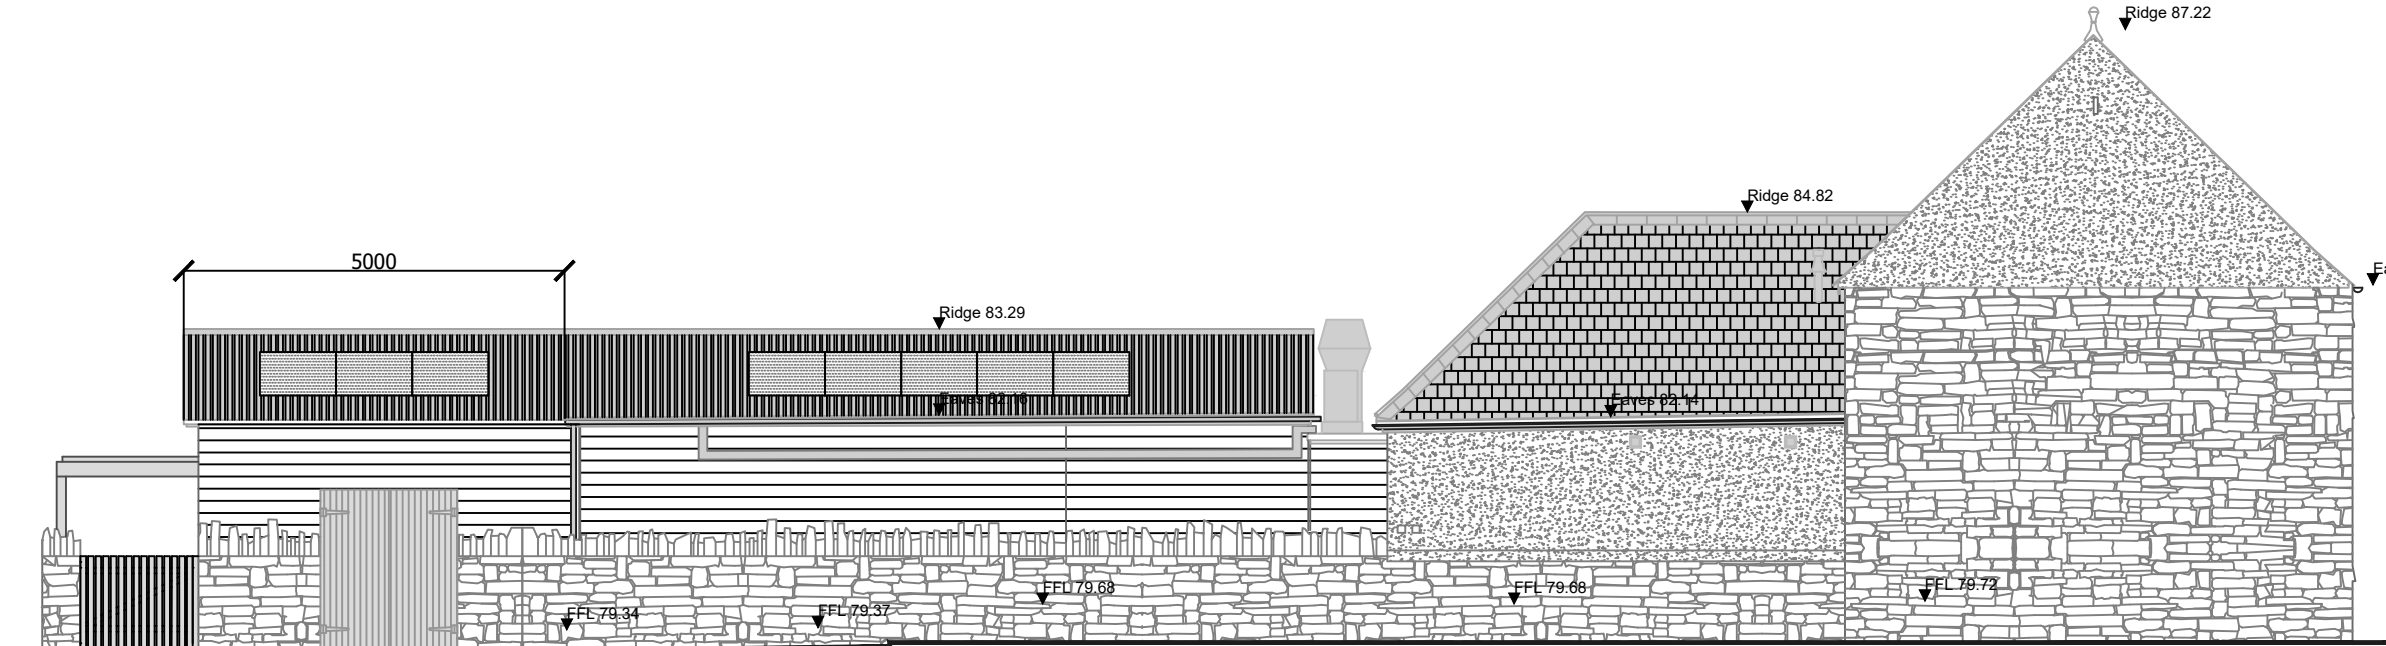

PROPOSED FRONT ELEVATION



PROPOSED REAR ELEVATION

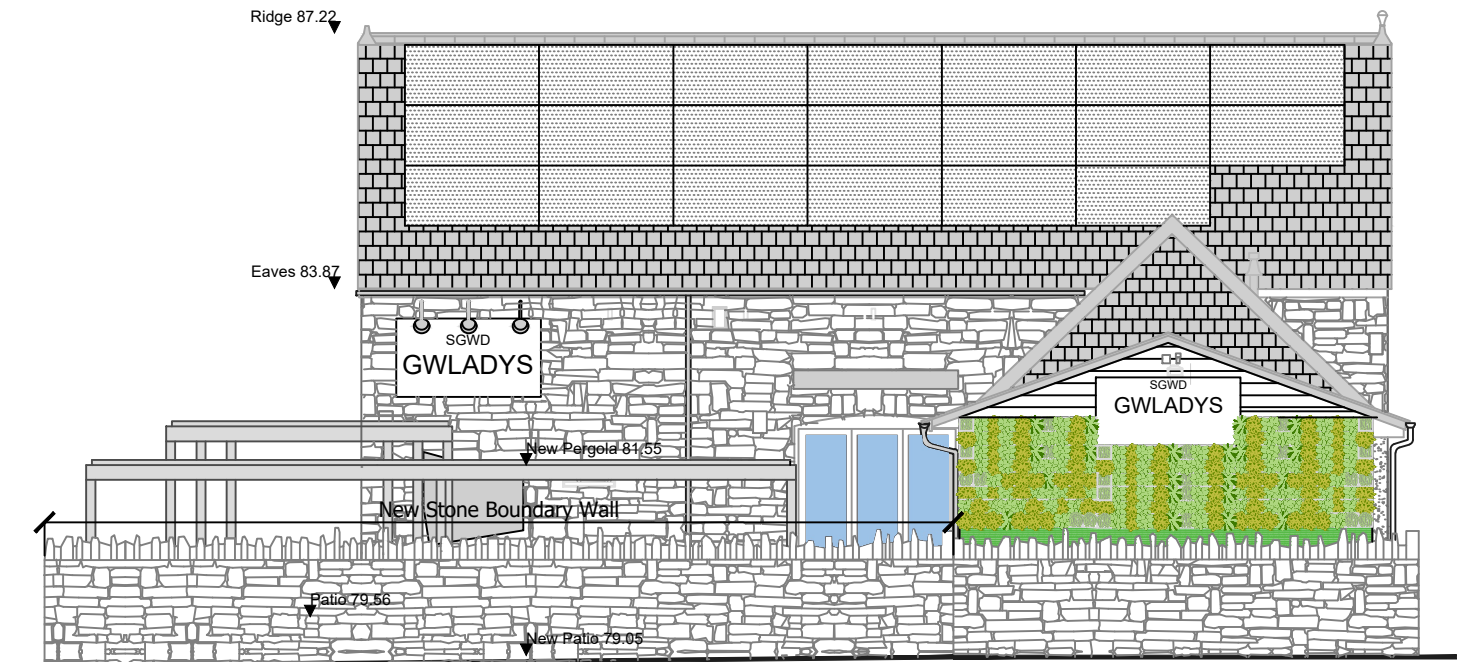

PROPOSED SIDE ELEVATION

- Copyright Dunraven Design Studio Ltd
- Do not scale this drawing.
 - Measurements to be taken on-site - dimensions may vary due to wall finishes.
 - Drainage routes are all unchecked and unknown. These must be identified by the contractor prior to start of work. All new connections connected accordingly subject to building control approval.
 - All services must be identified by contractor prior to start of works .

Rev	Date	Comments
 DUNRAVEN DESIGN STUDIO ARCHITECTURAL SERVICES		
Dunraven Design Studio Ltd c/o Suit 81 Homes House 253 Cowbridge Road West Cardiff CF5 5TF		
CLIENT Sgwd Gwladys		
JOB TITLE Sgwd Gwladys Pontneddfechan, Glyneath SA11 5NR		
DRAWING TITLE Proposed Floor Plan and Elevations		
SCALE	1:100	Setup Size A2
DRAWN	DG	
DATE	May 2026	
DRAWING NUMBER	Proposed Plans - 05	Rev