


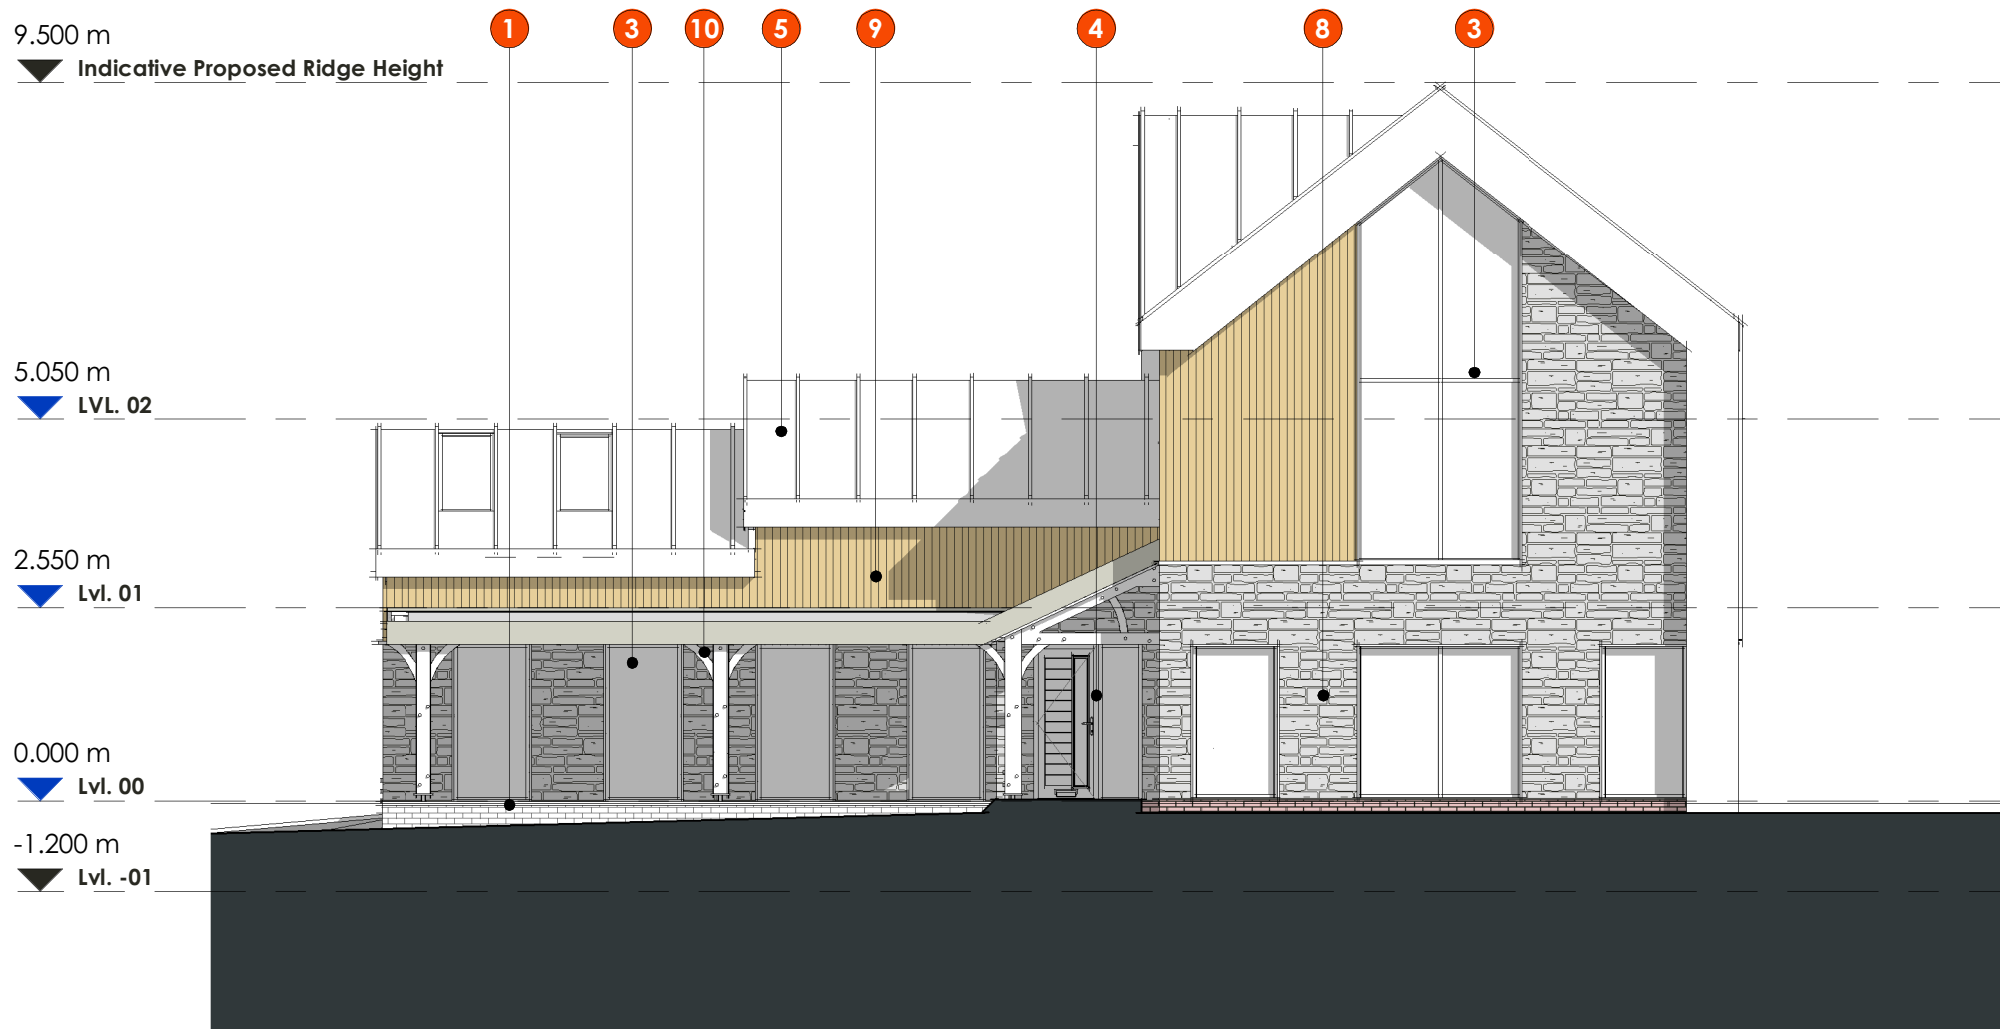


VIEW NO: **A** **Main Property - Front Elevation**
SCALE: 1 : 100




VIEW NO:  **Main Property - Side Elevation 02**

SCALE: 1 : 100

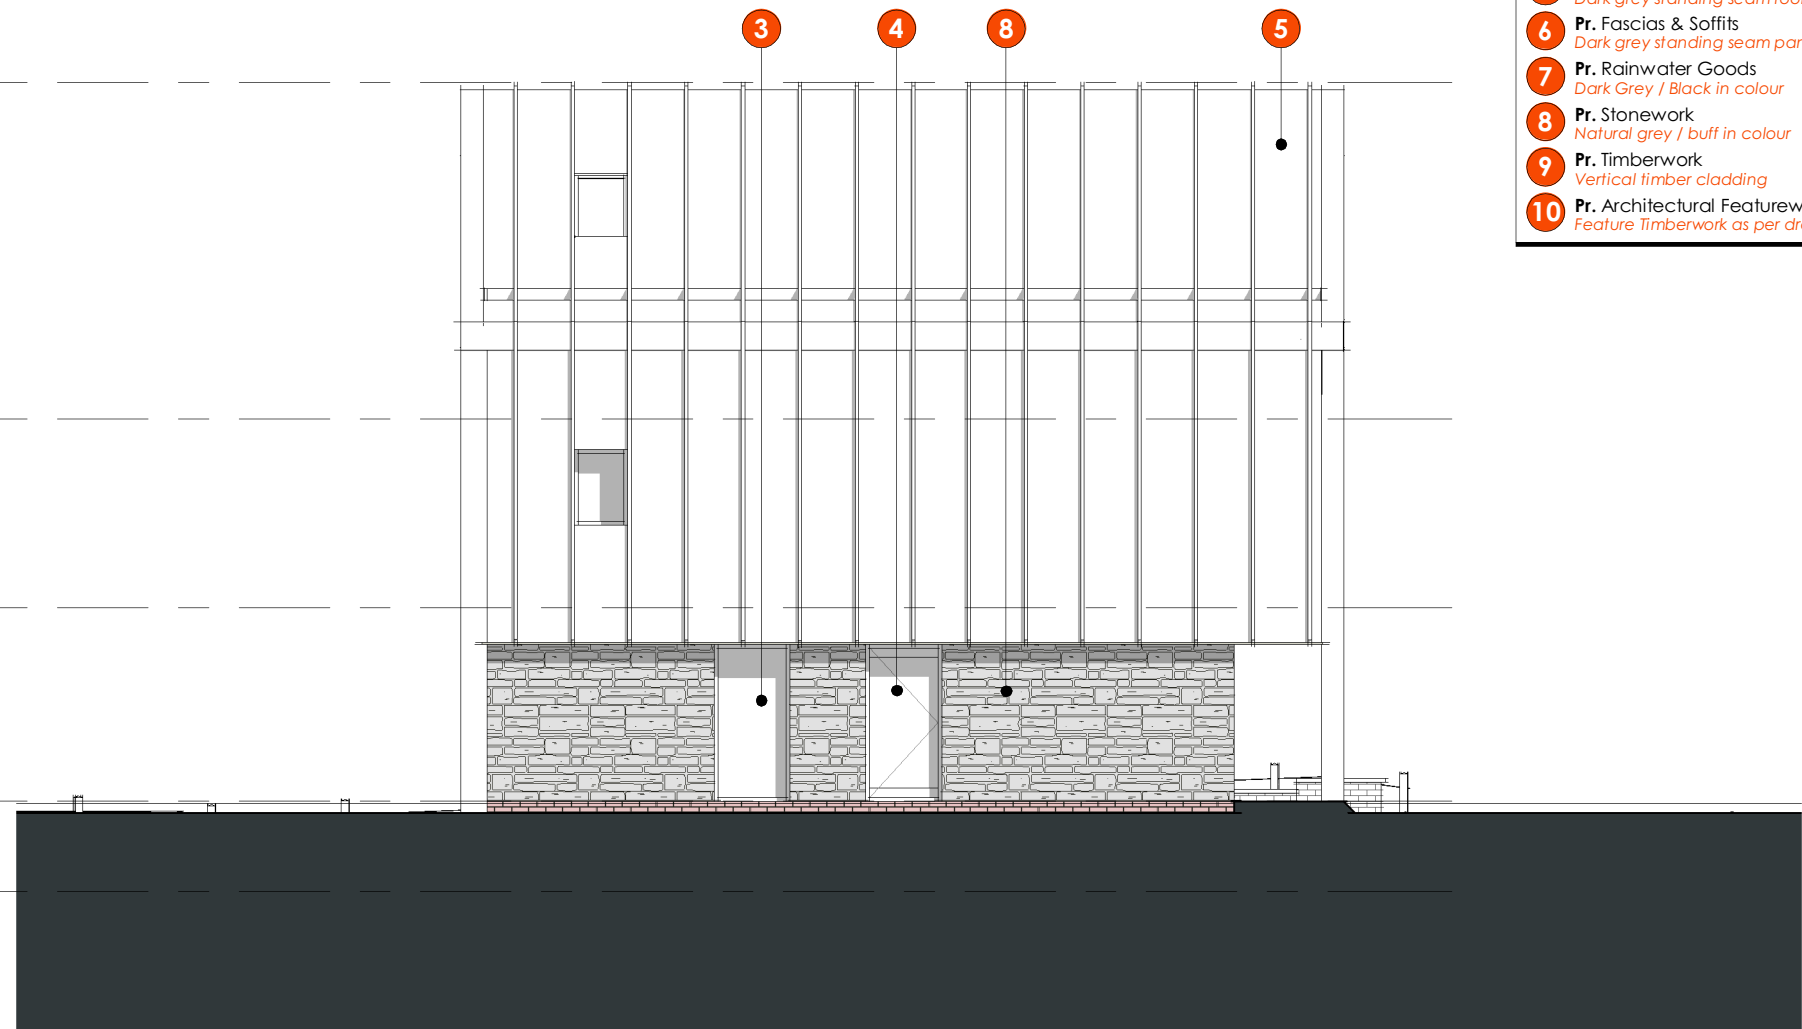

VIEW NO: **B** Main Property - Side Elevation 01

SCALE: 1 : 100

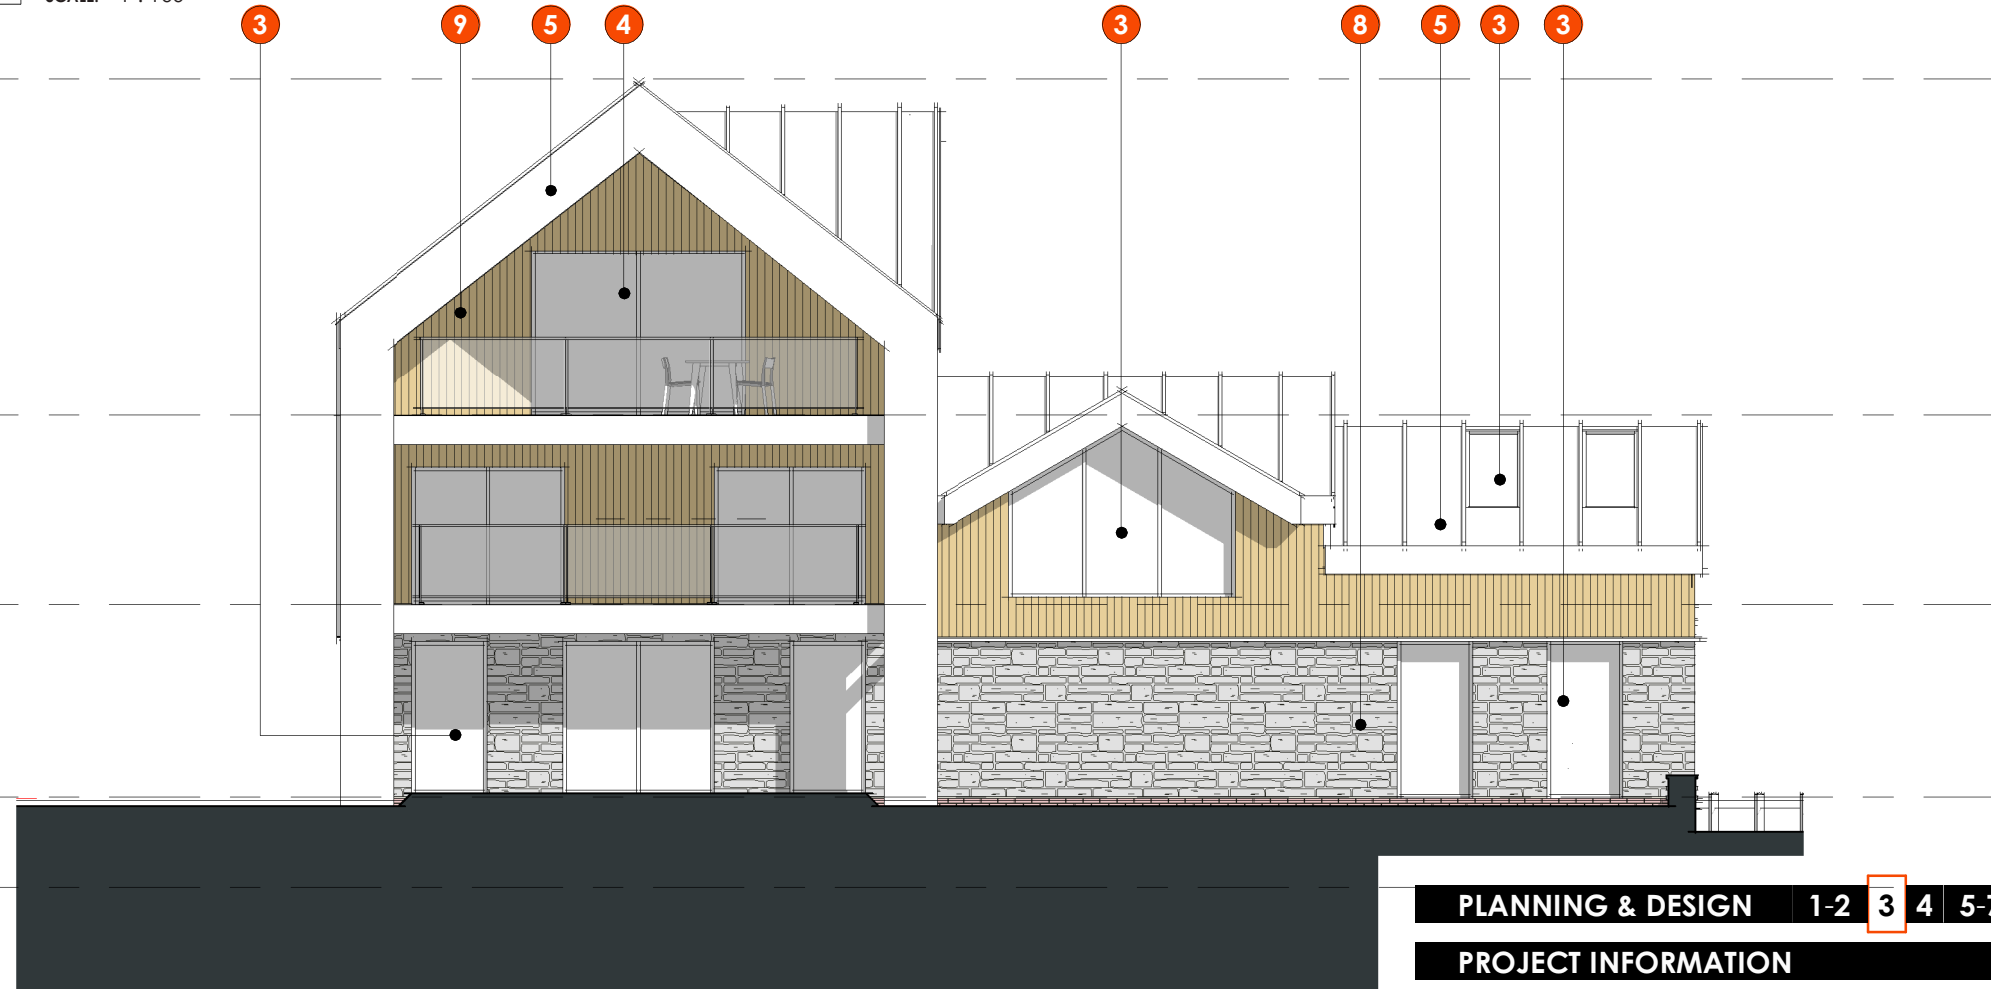

VIEW NO: **D** **Main Property - Rear Elevation**

SCALE: 1 : 100

PLANNING MATERIAL KEY	
PROPOSED (Pr.)	
1	Pr. Brickwork <i>Light brown buff in colour</i>
2	Pr. Render <i>Render white in colour</i>
3	Pr. Windows <i>uPVC Anthracite in colour</i>
4	Pr. Doors <i>uPVC Anthracite in colour</i>
5	Pr. Roof <i>Dark grey standing seam roof/ panels</i>
6	Pr. Fascias & Soffits <i>Dark grey standing seam panels</i>
7	Pr. Rainwater Goods <i>Dark Grey / Black in colour</i>
8	Pr. Stonework <i>Natural grey / buff in colour</i>
9	Pr. Timberwork <i>Vertical timber cladding</i>
10	Pr. Architectural Featurework <i>Feature Timberwork as per drawings</i>

PLANNING & DESIGN	1-2	3	4	5-7
-------------------	-----	---	---	-----

PROJECT INFORMATION

PROJECT NO: 745 PROJECT DATE: Feb. 2024
PROJECT TYPE: Residential

CURRENT REVISION STATUS

REVISION: 0 REV. DATE: 10.06.3026
DESCRIPTION: WILDFLOWER NOTE ADDED

