


GATEHOUSE OFFICE:
Single skin timber frame
construction in proprietary 'Log
Cabin' Style

PEDESTRIAN ENTRANCE
Roof covered and paved area with
hatch for parking tickets and
facility for ticketed events

Timber Shingle Roof Cover
in poor condition with visible rot
and deterioration

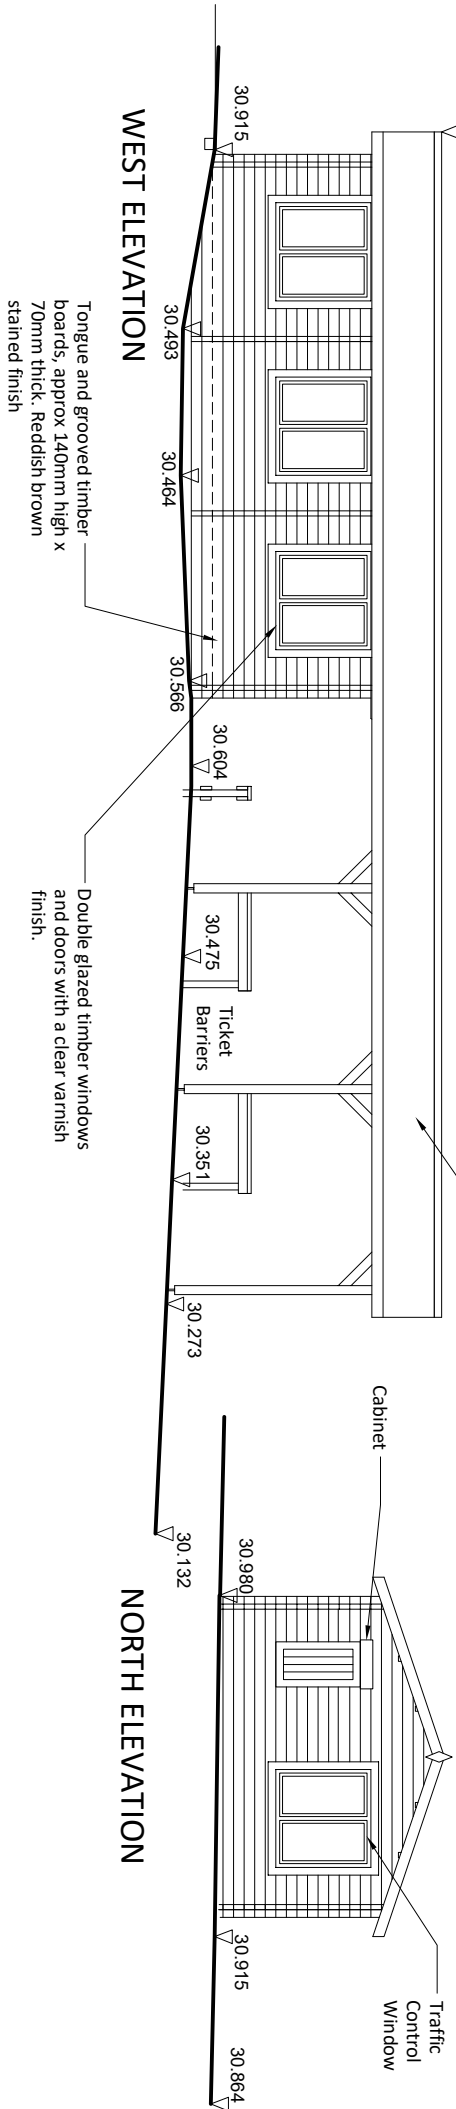

EAST ELEVATION

SOUTH ELEVATION

NORTH ELEVATION

Grass

Low Separating Wall

Grass

Permeable Compacted Gravel Path

Private Unadopted Combined Sewer

Grass

Permeable Compacted Gravel Path

Event Access

Event Access

Entrance

GATEHOUSE OFFICE FFL 30.861


ELEC.

Vehicle Window

Pedestrian Window

Pedestrian Footpath

Post and Wire Fence

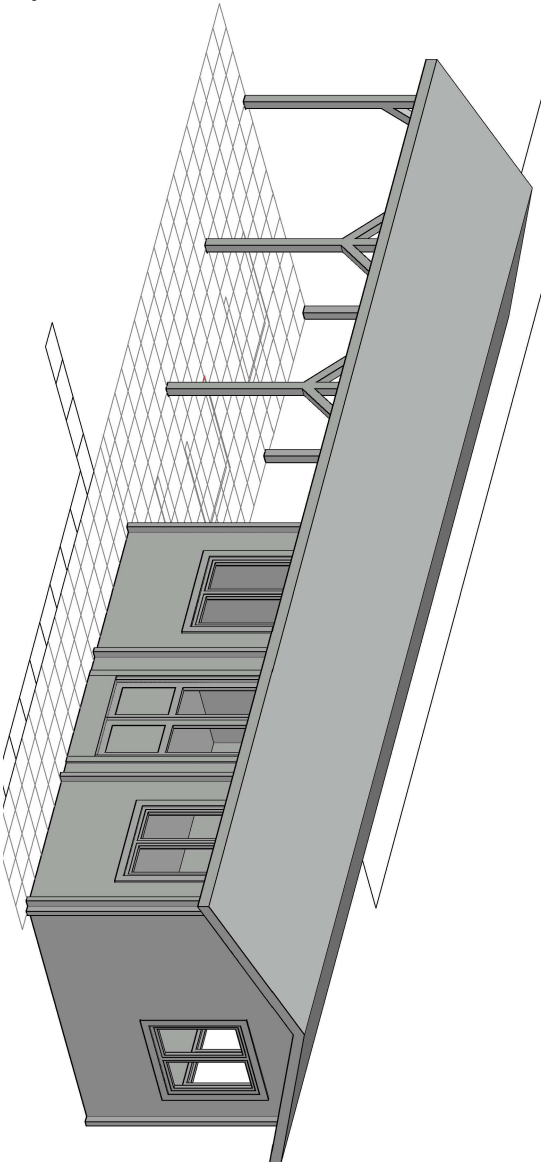

FLOOR PLAN

Neath Port Talbot Castell-nedd Port Talbot County Borough Council Cyngor Bwrdeistref Sirol <i>Making a difference Gwalia'n iechyd er gwell</i>			
PROPERTY & REGENERATION Nicola Pearce BSc(Hons) DipTP MRTPI DIRECTOR OF ENVIRONMENT AND REGENERATION THE QUAYS, BRUNEL WAY BAGLAN ENERGY PARK SA11 2G3 www.npt.gov.uk			
MARGAM COUNTRY PARK Visitor Arrival Centre			
EXISTING PLANS and ELEVATIONS Planning Application			
File No.	Property Ref. No.		
Drawn	TJE	Checked	Approved
Date	Jan 2026	Date	Date
Scale	1:50@A1, 1:100@A3		
Drawing No.	A - 1333-04		Rev.