

SHOP AREA
Insulated Space

ARRIVAL AREA
Un-insulated Space


Built-up reinforced bitumen
membrane system

Double Glazed Aluminium fixed
light windows.
Powder coated Chestnut as NPT
Park Guidelines R: 64 G: 33 B: 32


Framing with metal box section
as primary structure. Painted
finish: Chestnut as NPT Park
Guidelines R: 64 G: 33 B: 32

Aluminium doors with low
accessibility threshold.
- Double Glazed to insulated area
- Single glazed to unheated area
- Powder coated Chestnut as NPT
Park Guidelines R: 64 G: 33 B: 32


WEST ELEVATION

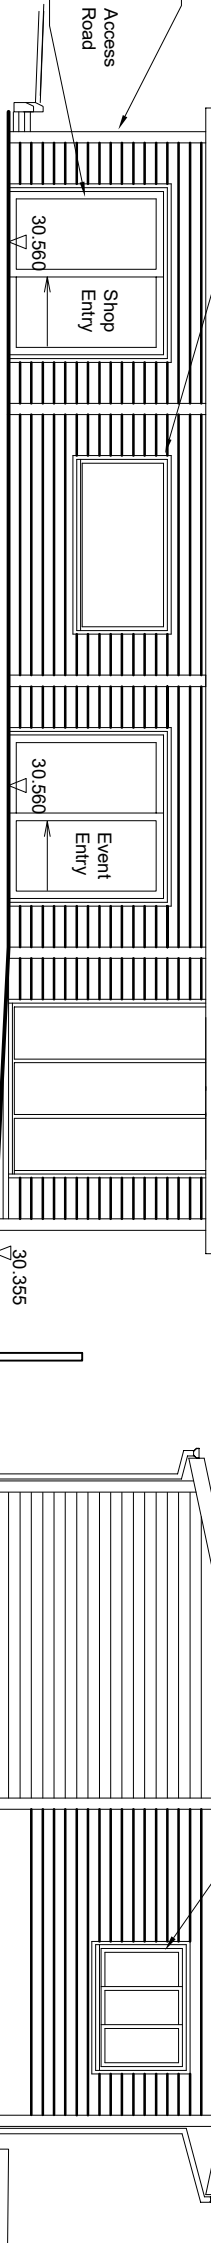

NORTH ELEVATION

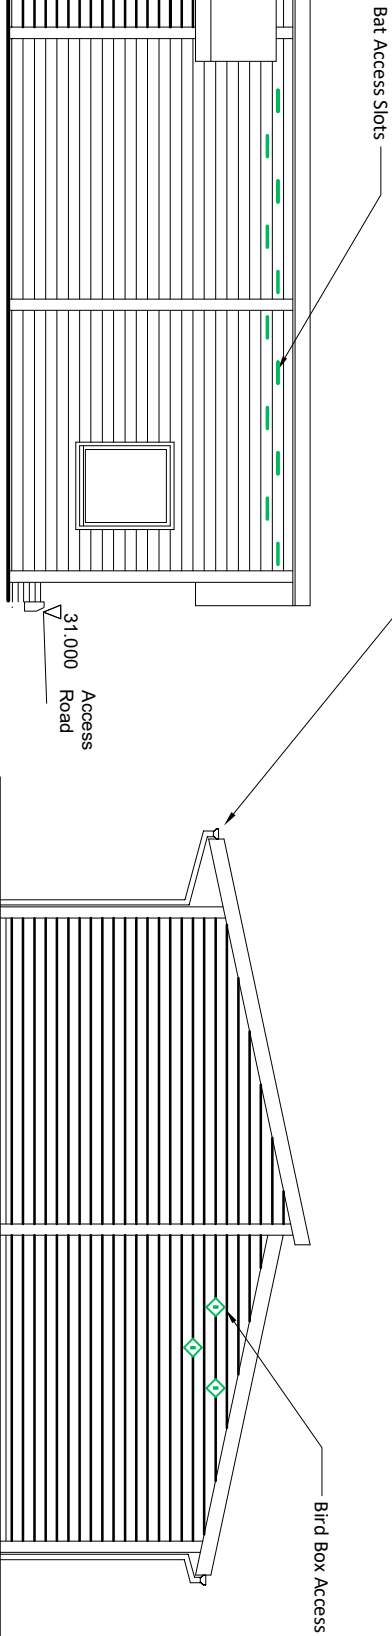

EAST ELEVATION

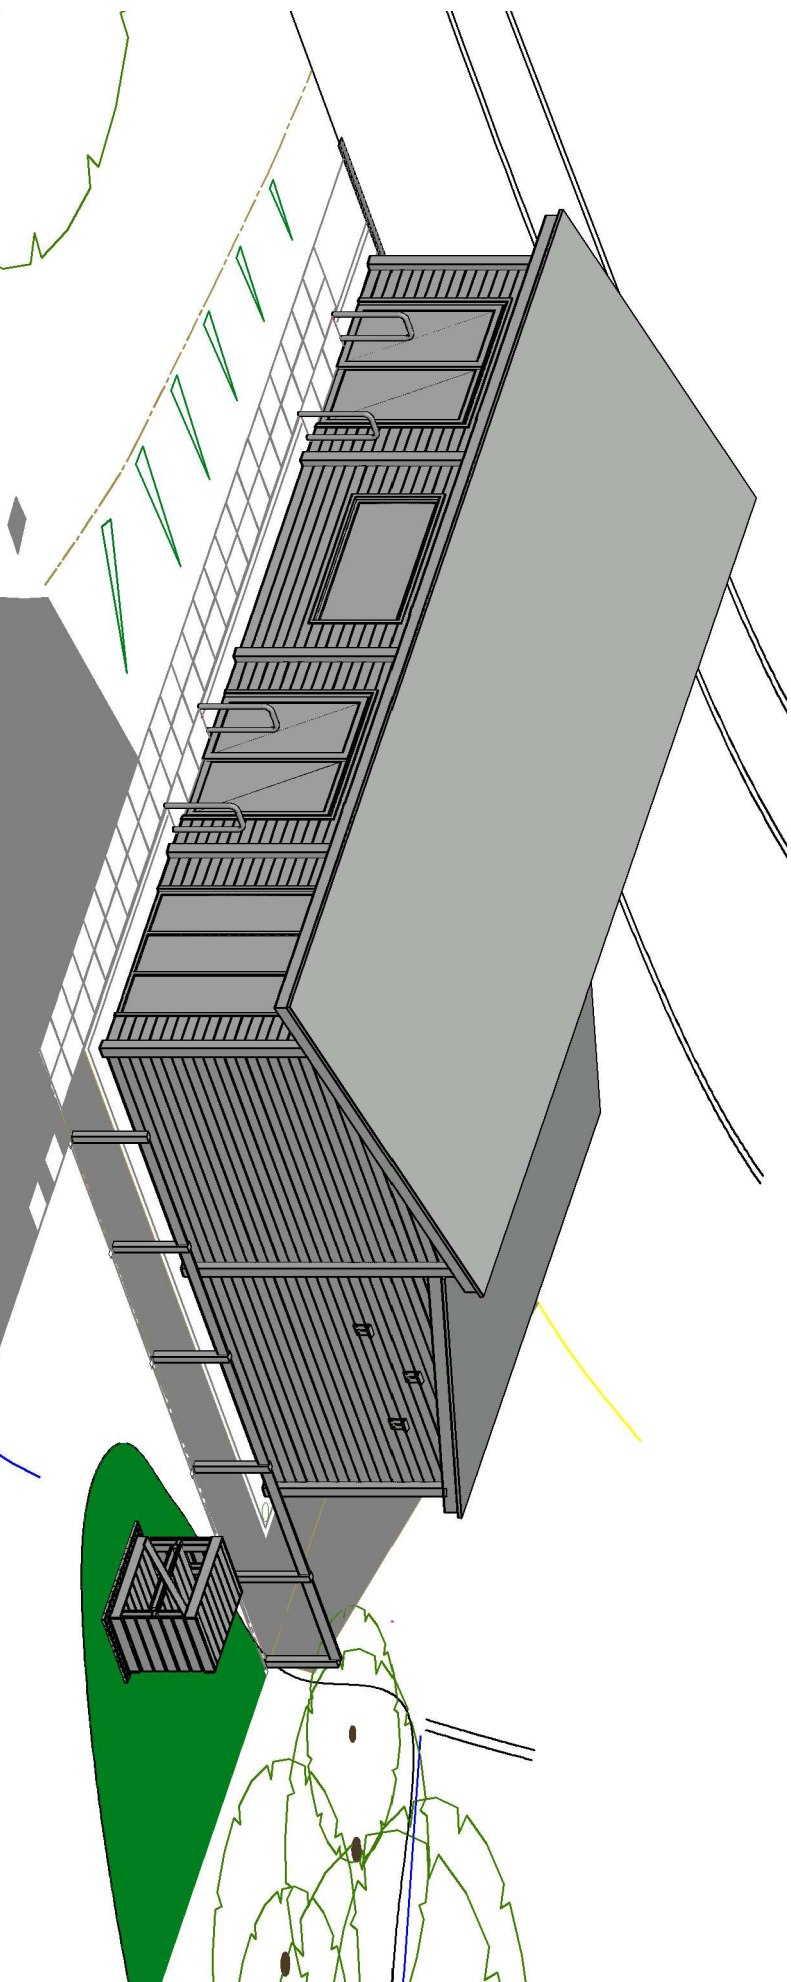

SOUTH ELEVATION

NOTES

1. All dimensions in millimetres unless otherwise stated.

INSULATION NOTES

The shop area will accommodate up to two members of sales/information staff during Park opening hours. An internal sliding door between the interior rooms is considered integral to the insulated space.

1. The Shop Area is to be an insulated space approximately 29M². U-values to achieve the requirements of Approved Document L2, Table 4.1
 - Roof 0.15 W/M²K
 - Walls 0.26 W/M²K
 - Floor 0.22 W/M²K
 - Windows and Doors 1.8 W/M²K
2. The Visitor Arrival Area is to be an un-insulated space.

	Planning Application	TE			May 2026
Rev	Details	Dr	Cn	Apr	Date
Neath Port Talbot Castell-nedd Port Talbot Cwmni Bwrddwr Cymuni Cŵrwr Talbotwr Bwrddwr <i>Making a difference Gwahanlaeth er gwel</i> PROPERTY & REGENERATION Nicola Pearce BSc(Hons) DipTP MRTPI DIRECTOR OF ENVIRONMENT AND REGENERATION THE QUAYS, BRUNEL WAY BAGLAN ENERGY PARK SA11 2GG www.npt.gov.uk					
Project MARGAM COUNTRY PARK Visitor Arrival Centre					
Drawing Title PROPOSED ELEVATIONS Planning Application Drawings					
File No.	Property Ref. No.				
Drawn	TJE	Checked		Approved	
Date	Jan 2026	Date		Date	
Scale	1:50@A1, 1:100@A3				
Drawing No.	A - 1333-05				Rev.