
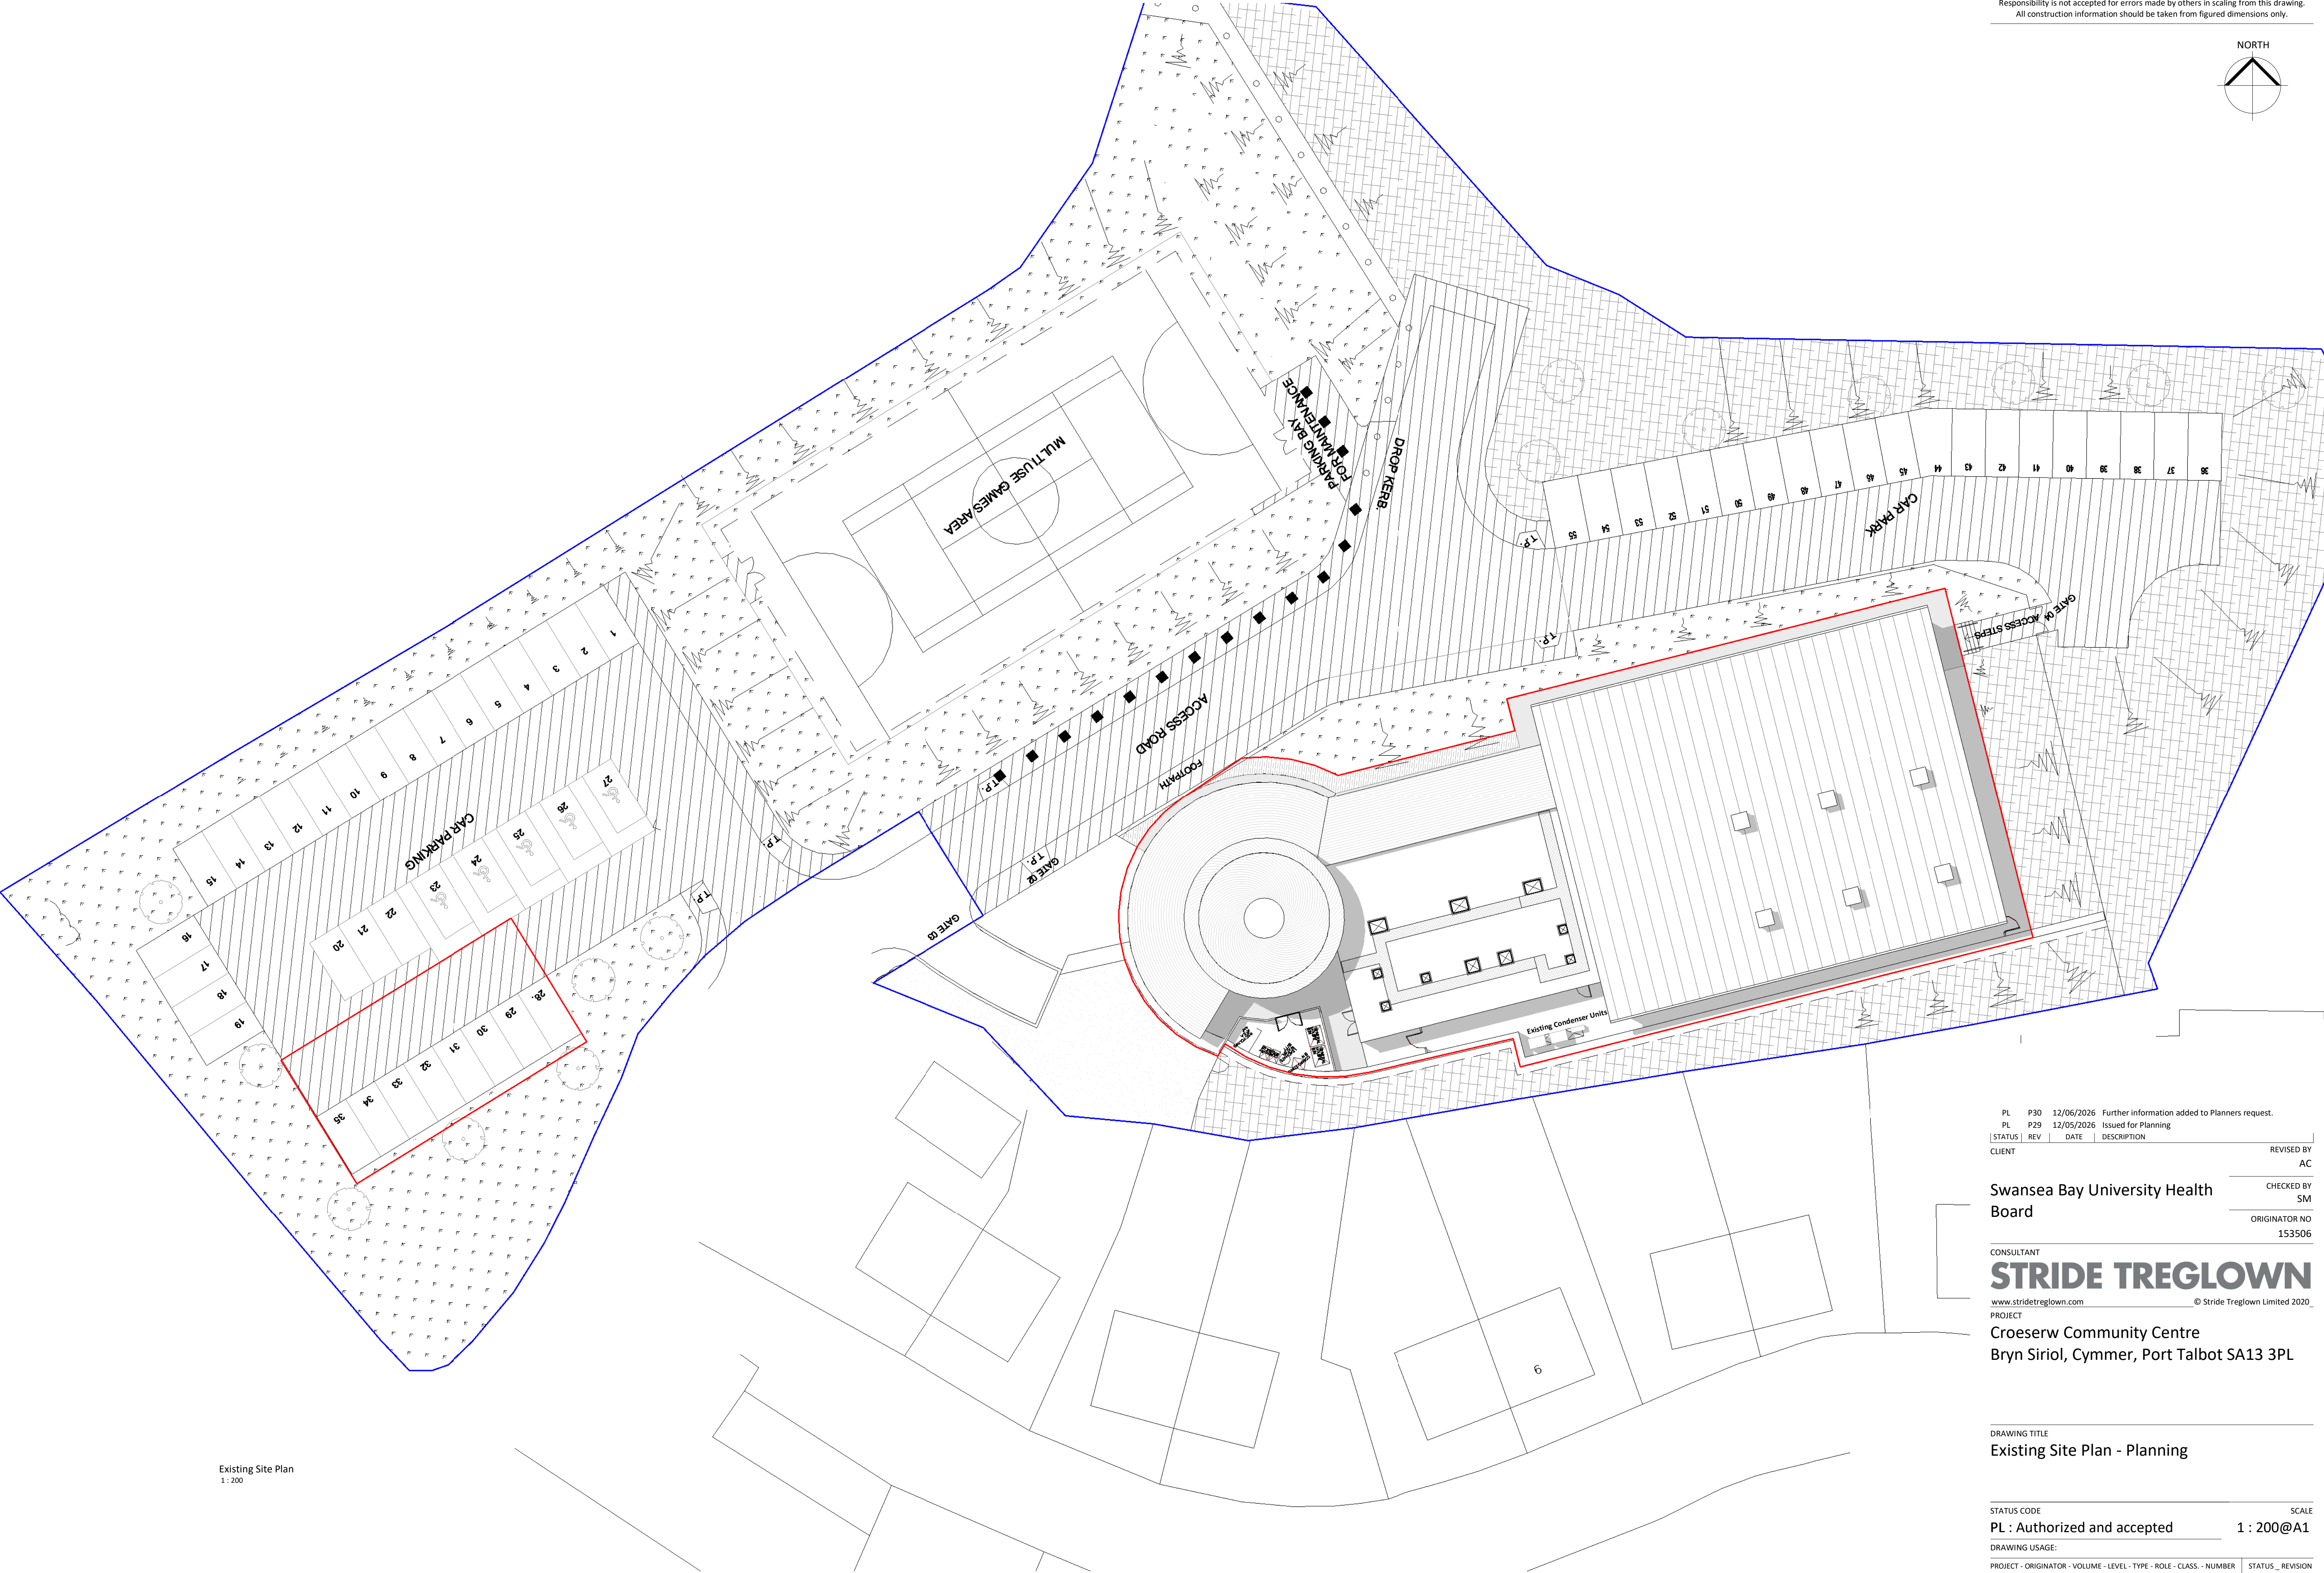


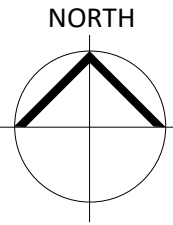

Existing Site Plan
1 : 200

PL P30 12/06/2026 Further information added to Planners request.
PL P29 12/05/2026 Issued for Planning

STATUS	REV	DATE	DESCRIPTION	REVISED BY
CLIENT				AC

Swansea Bay University Health
Board

CHECKED BY
SM

ORIGINATOR NO
153506

CONSULTANT

STRIDE TREGLOWN
www.stridetreglown.com © Stride Treglown Limited 2020

Croeserw Community Centre
Bryn Siriol, Cymmer, Port Talbot SA13 3PL

DRAWING TITLE
Existing Site Plan - Planning

STATUS CODE
PL : Authorized and accepted

SCALE
1 : 200@A1

PROJECT - ORIGINATOR - VOLUME - LEVEL - TYPE - ROLE - CLASS - NUMBER	STATUS - REVISION
153506-STL-XX-00-DR-A-ZZZZ-09010	PL_P30

