
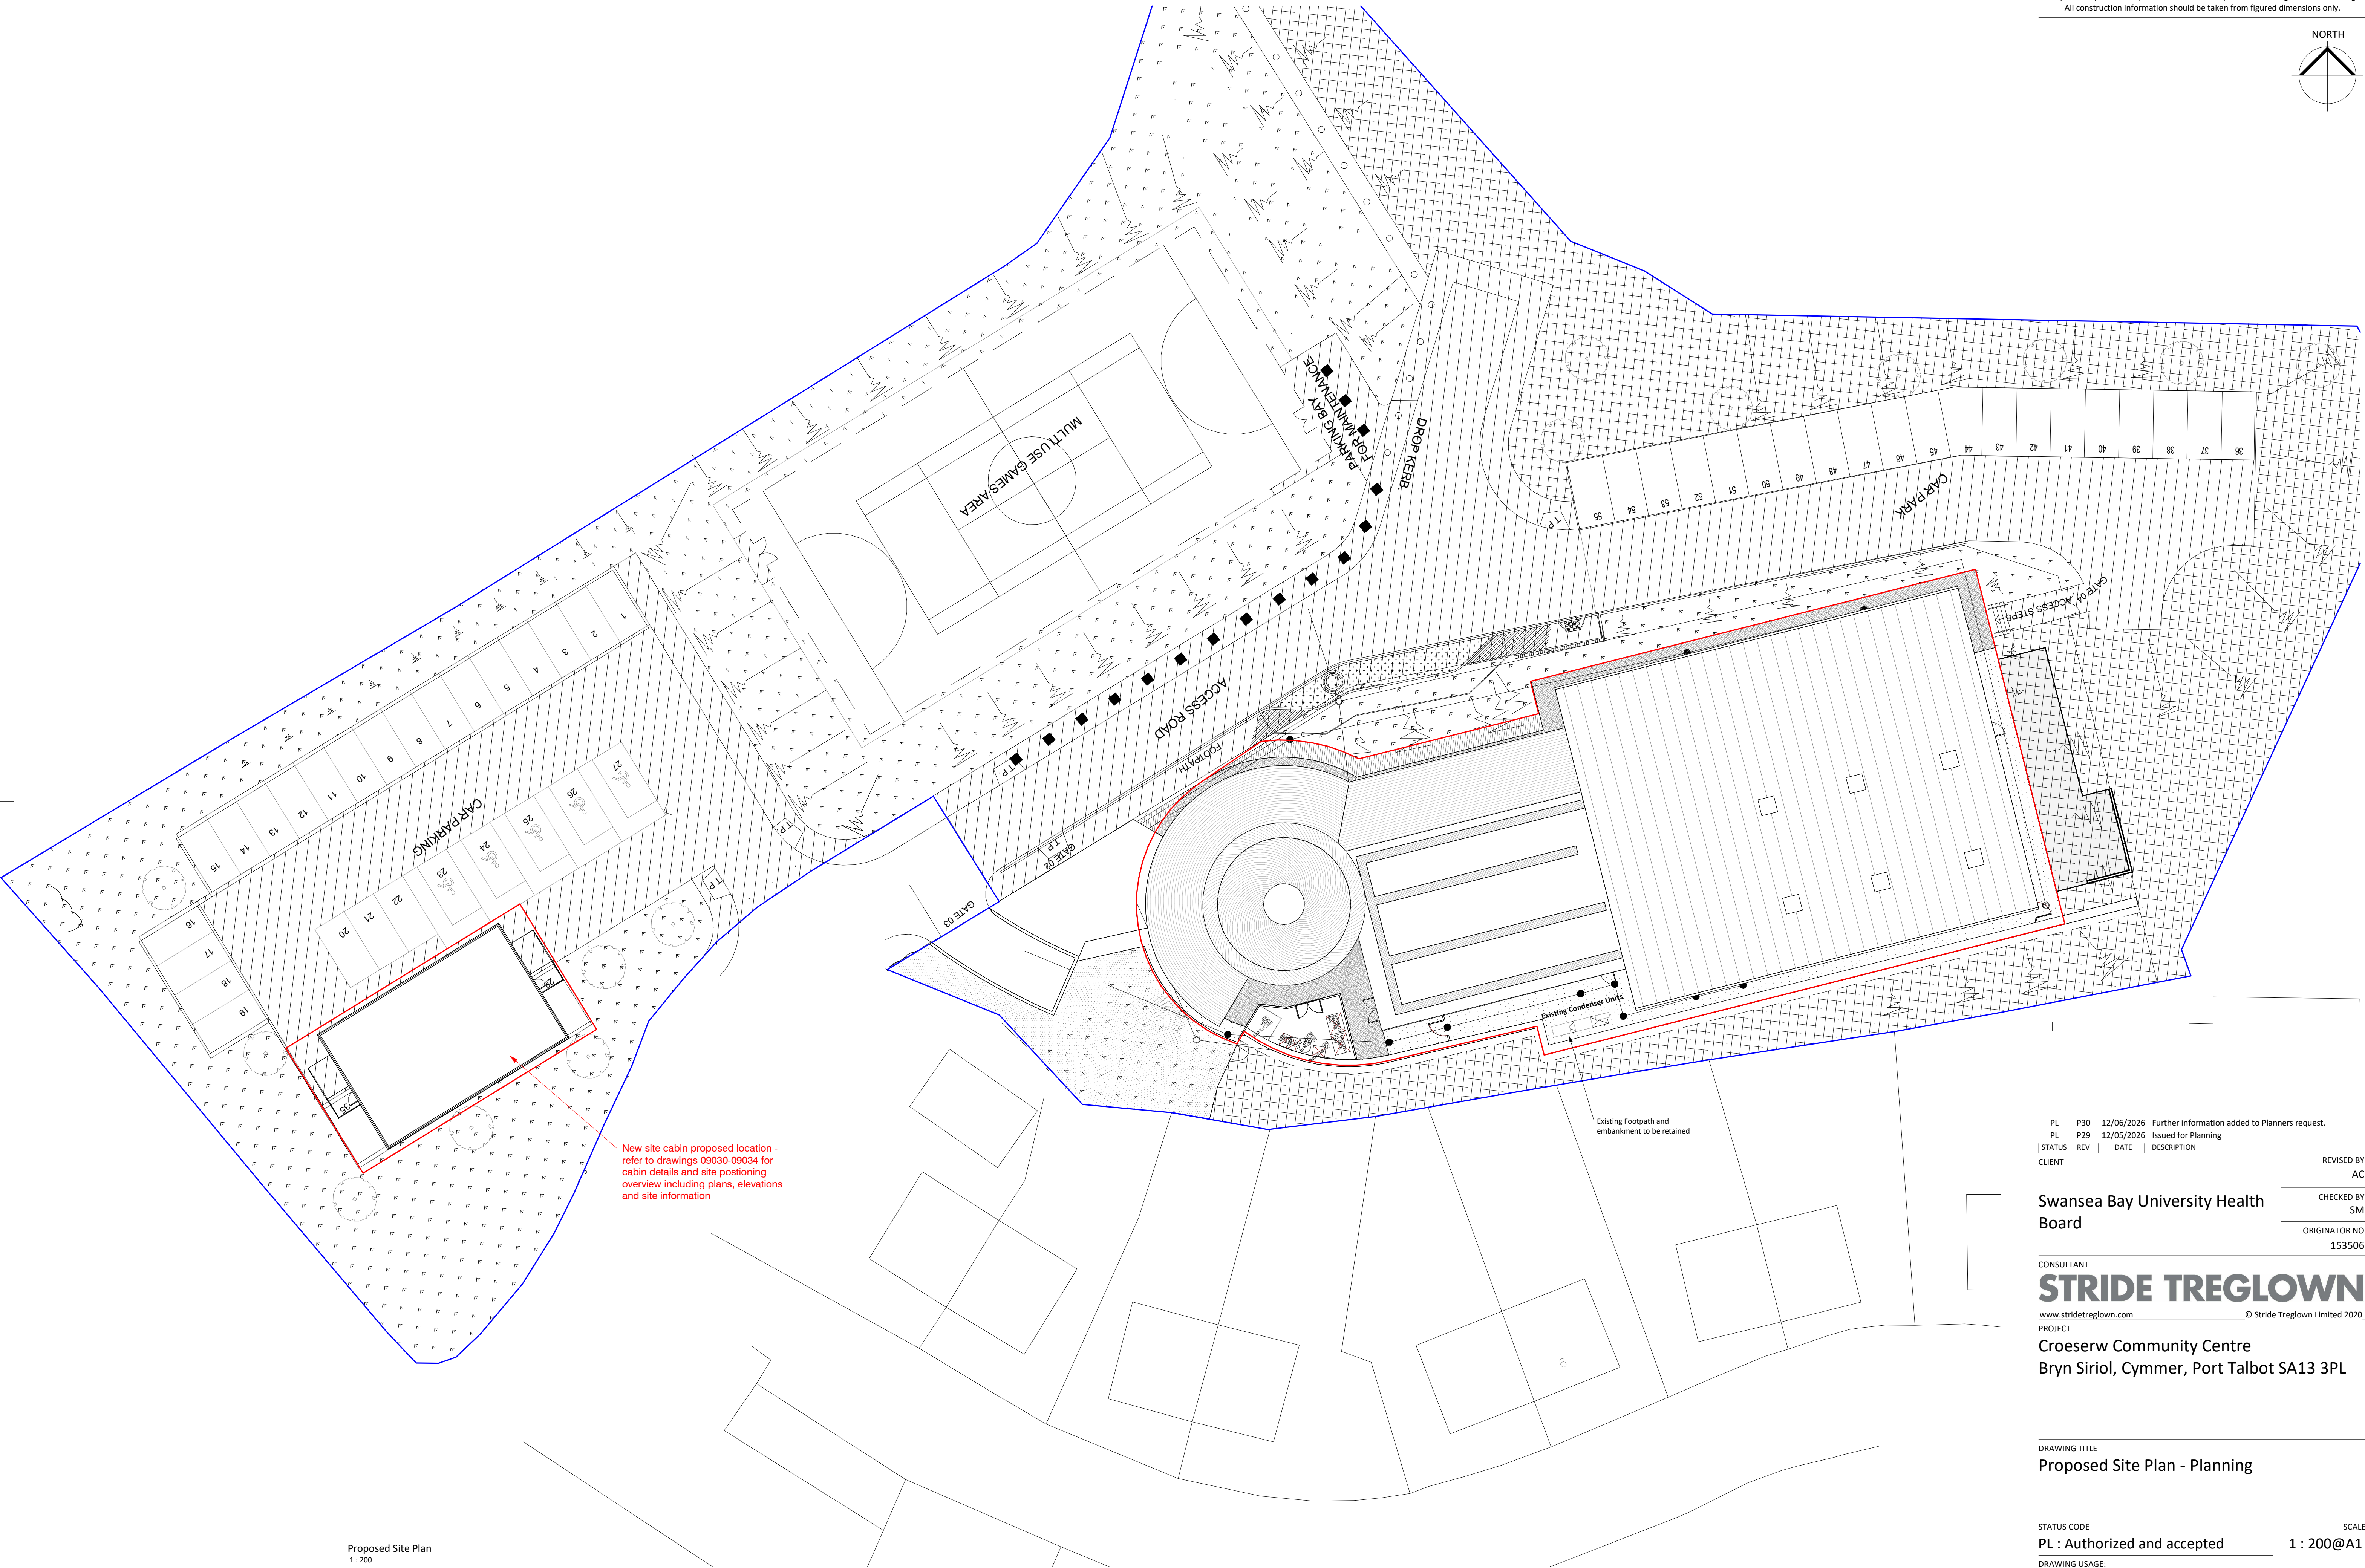


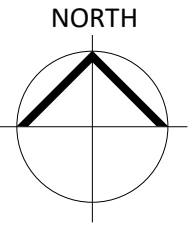

Proposed Site Plan
1 : 200

PL	P30	12/06/2026	Further information added to Planners request.
PL	P29	12/05/2026	Issued for Planning
STATUS	REV	DATE	DESCRIPTION
CLIENT			
			REVISED BY AC
			CHECKED BY SM
			ORIGINATOR NO 153506

CONSULTANT
STRIDE TREGLOWN
www.stridetreglown.com © Stride Treglown Limited 2020
PROJECT
Croeserw Community Centre
Bryn Siriol, Cymmer, Port Talbot SA13 3PL

DRAWING TITLE
Proposed Site Plan - Planning

STATUS CODE PL : Authorized and accepted	SCALE 1 : 200@A1
DRAWING USAGE:	
PROJECT - ORIGINATOR - VOLUME - LEVEL - TYPE - ROLE - CLASS - NUMBER 153506-STL-XX-00-DR-A-ZZZZ-09011	STATUS _ REVISION PL_P30