



General Notes:


- All information taken from record drawings and are subject to site survey. For information only, not dimensionally accurate. All dimensions TBC on site.
- Above ground drainage TBC by MEP Engineer.
- All information subject to client and end user sign-off.
- Fire integrity and insulation TBC on site.
- All fire sealing & protection to be done by 3rd party accreditation and tagged on site.
- As soon as ceilings are removed, walls are to be reviewed/checked ensuring appropriate fire sealing has been correctly installed/undertaken.
- Power and data as per M&E drawings.
- Pendock pipe boxing to be used to cover all types of pipework and electrical wiring.

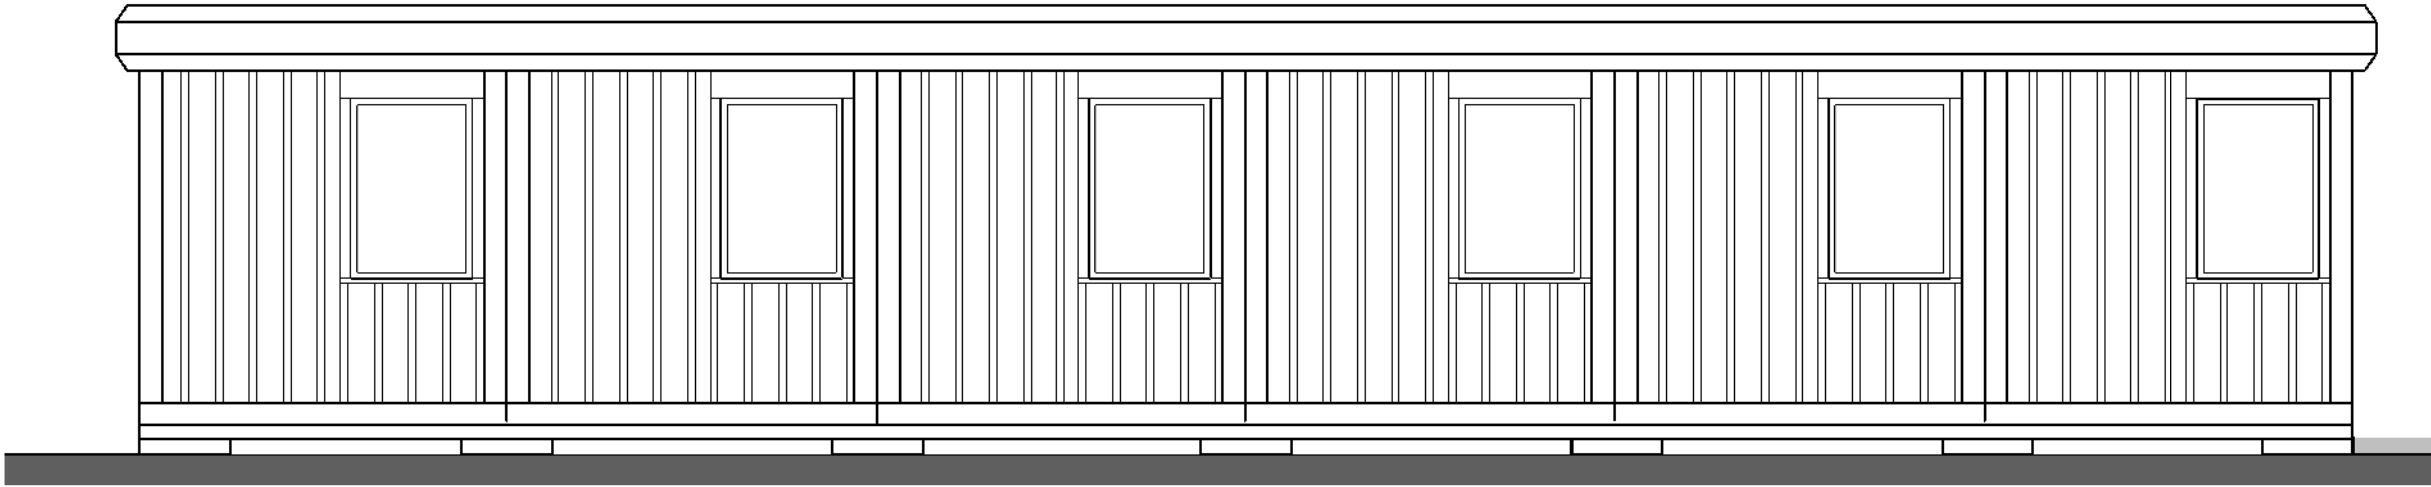


Site Cabin - North Elevation
1 : 50

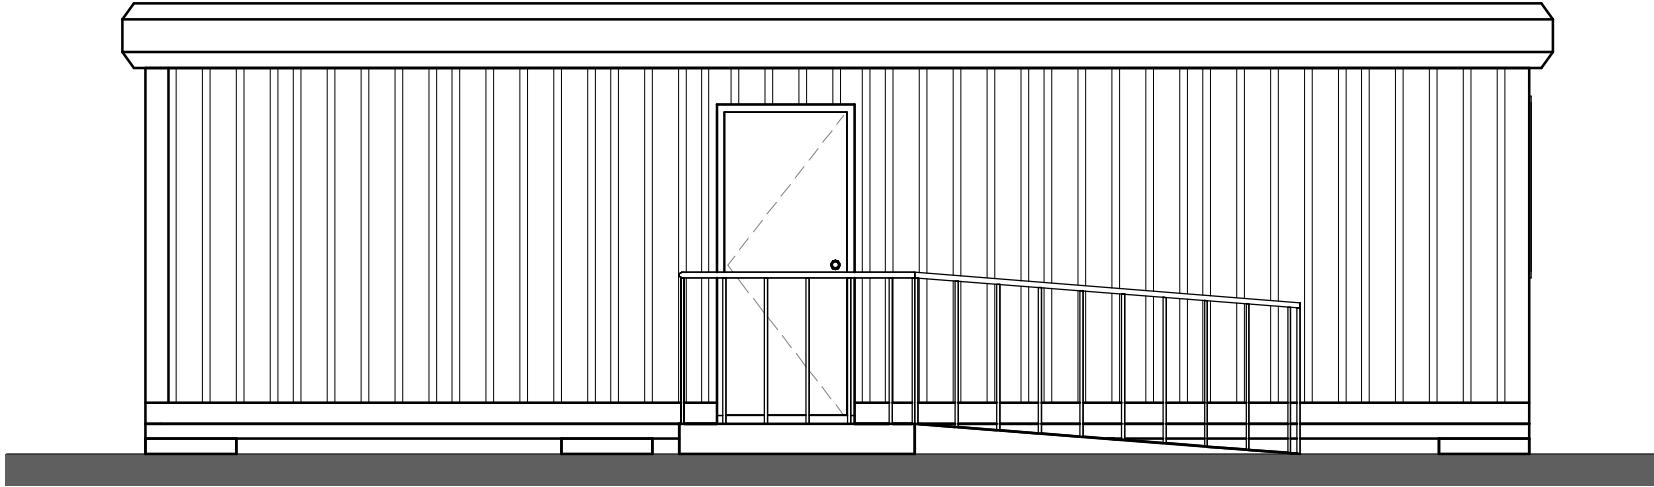

Site Cabin - East Elevation
1 : 50

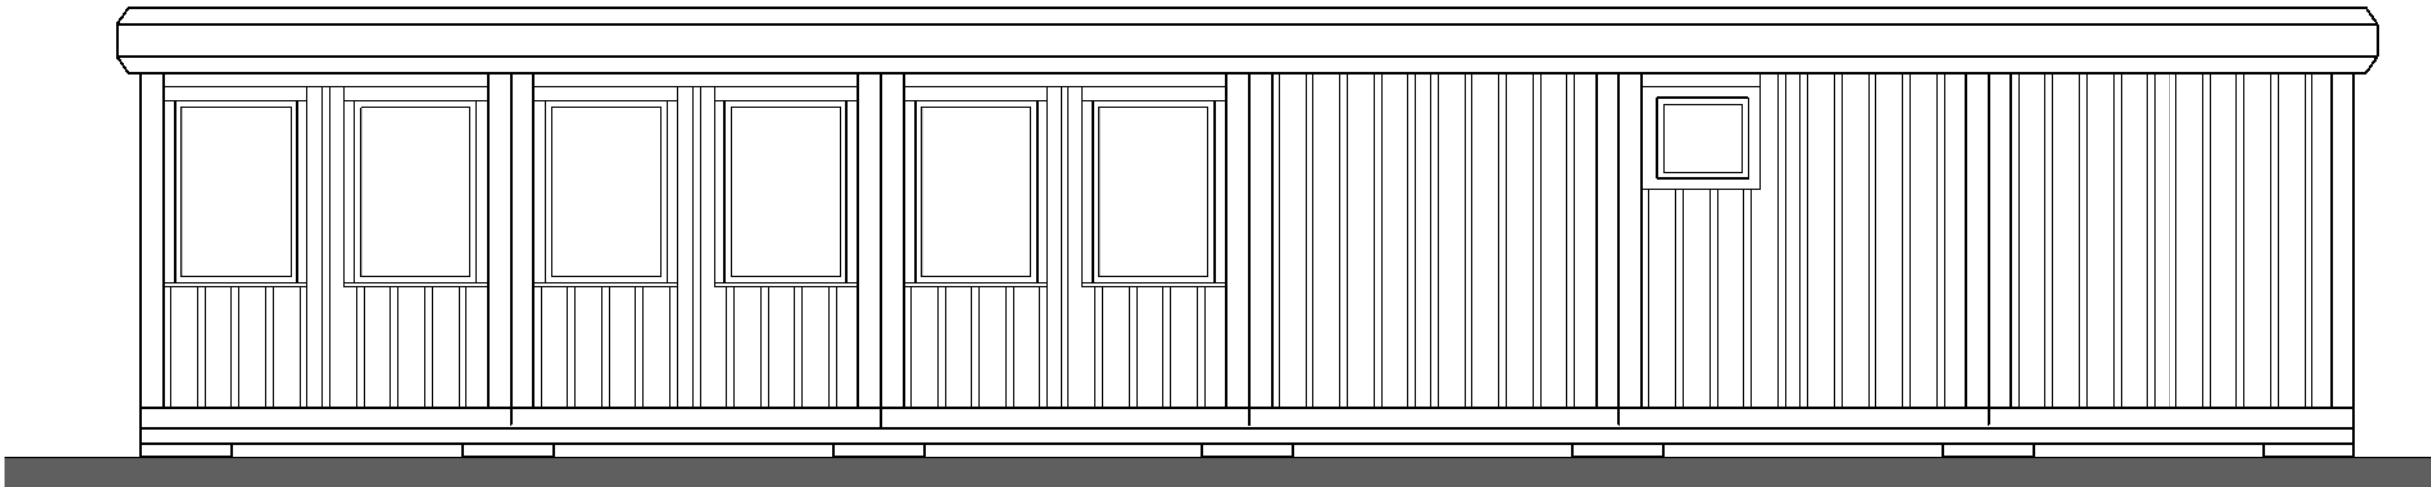

Site Cabin - South Elevation
1 : 50

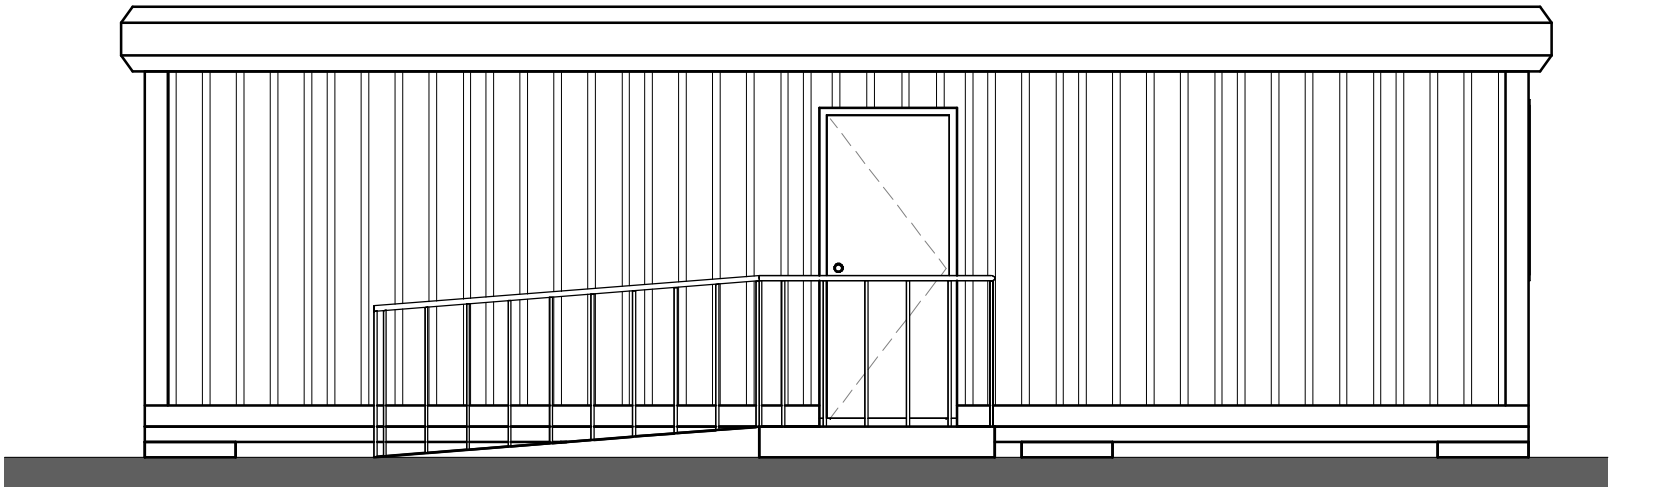

Site Cabin - West Elevation
1 : 50

Standard External Building Finish & Colour RAL9010 White c/w Optional Extra External Fascia Trim

PL	P30	12/06/2026	Further information added to Planners request.
PL	P29	12/05/2026	Issued for Planning
STATUS	REV	DATE	DESCRIPTION
CLIENT			REVISED BY AC
			CHECKED BY SM
			ORIGINATOR NO 153506

CONSULTANT
STRIDE TREGLOWN
www.stride-treglown.com © Stride Treglown Limited 2020
PROJECT
Croeserw Community Centre
Bryn Siriol, Cymmer, Port Talbot SA13 3PL

DRAWING TITLE
Proposed Site Cabin Elevations

SUITABILITY STATUS PL : Authorized and accepted	SCALE As indicated@A2
DRAWING USAGE: PROJECT - ORIGINATOR - VOLUME - LEVEL - TYPE - ROLE - CLASS - NUMBER 153506-STL-XX-00-DR-A-ZZZZ-09032	STATUS_REVISION PL_P30

