




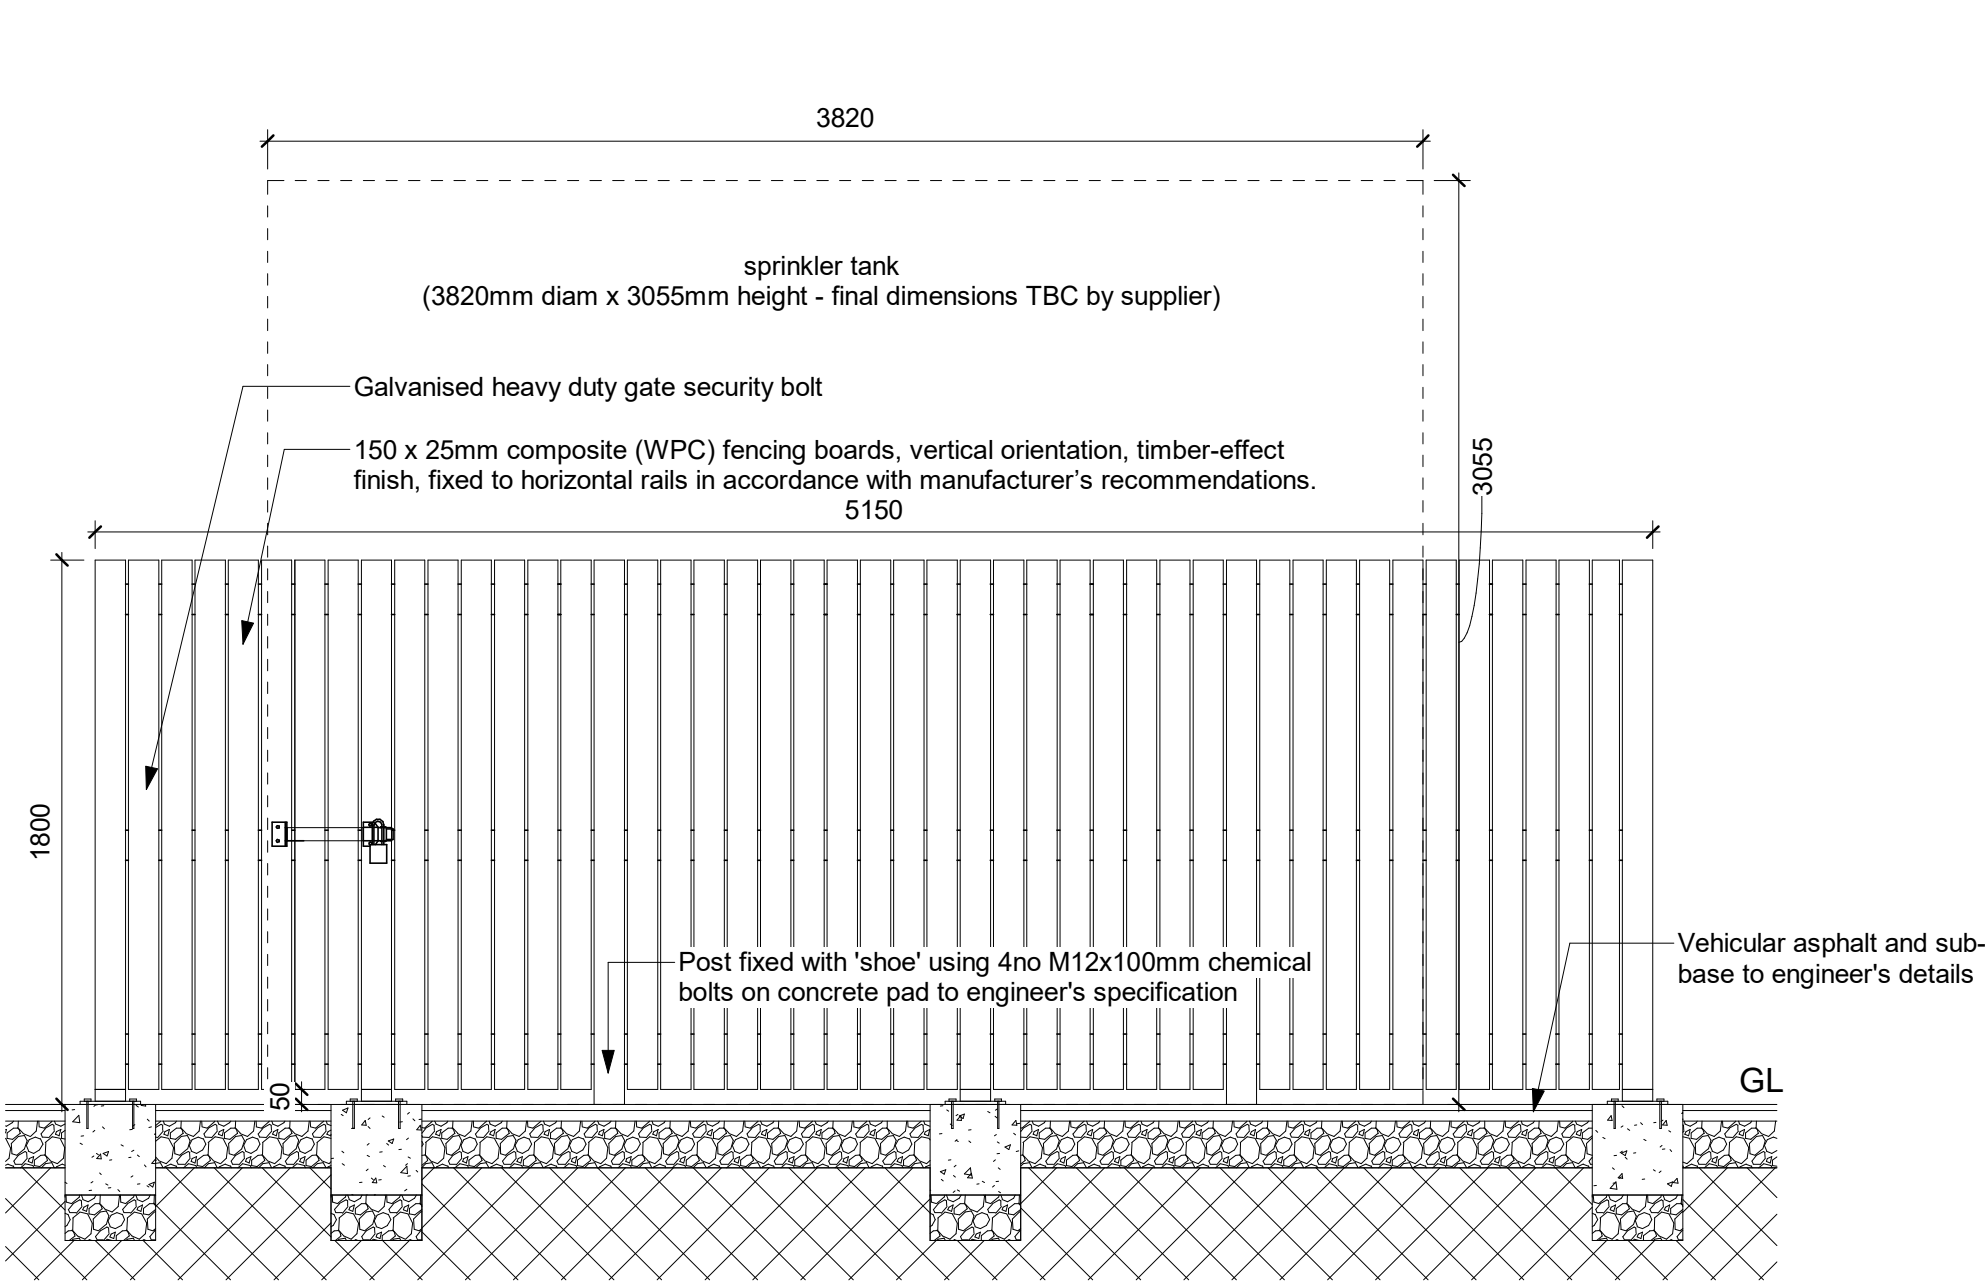


DETAIL 01
Front elevation of 1.8m high composite fencing to sprinkler/hydrant tank

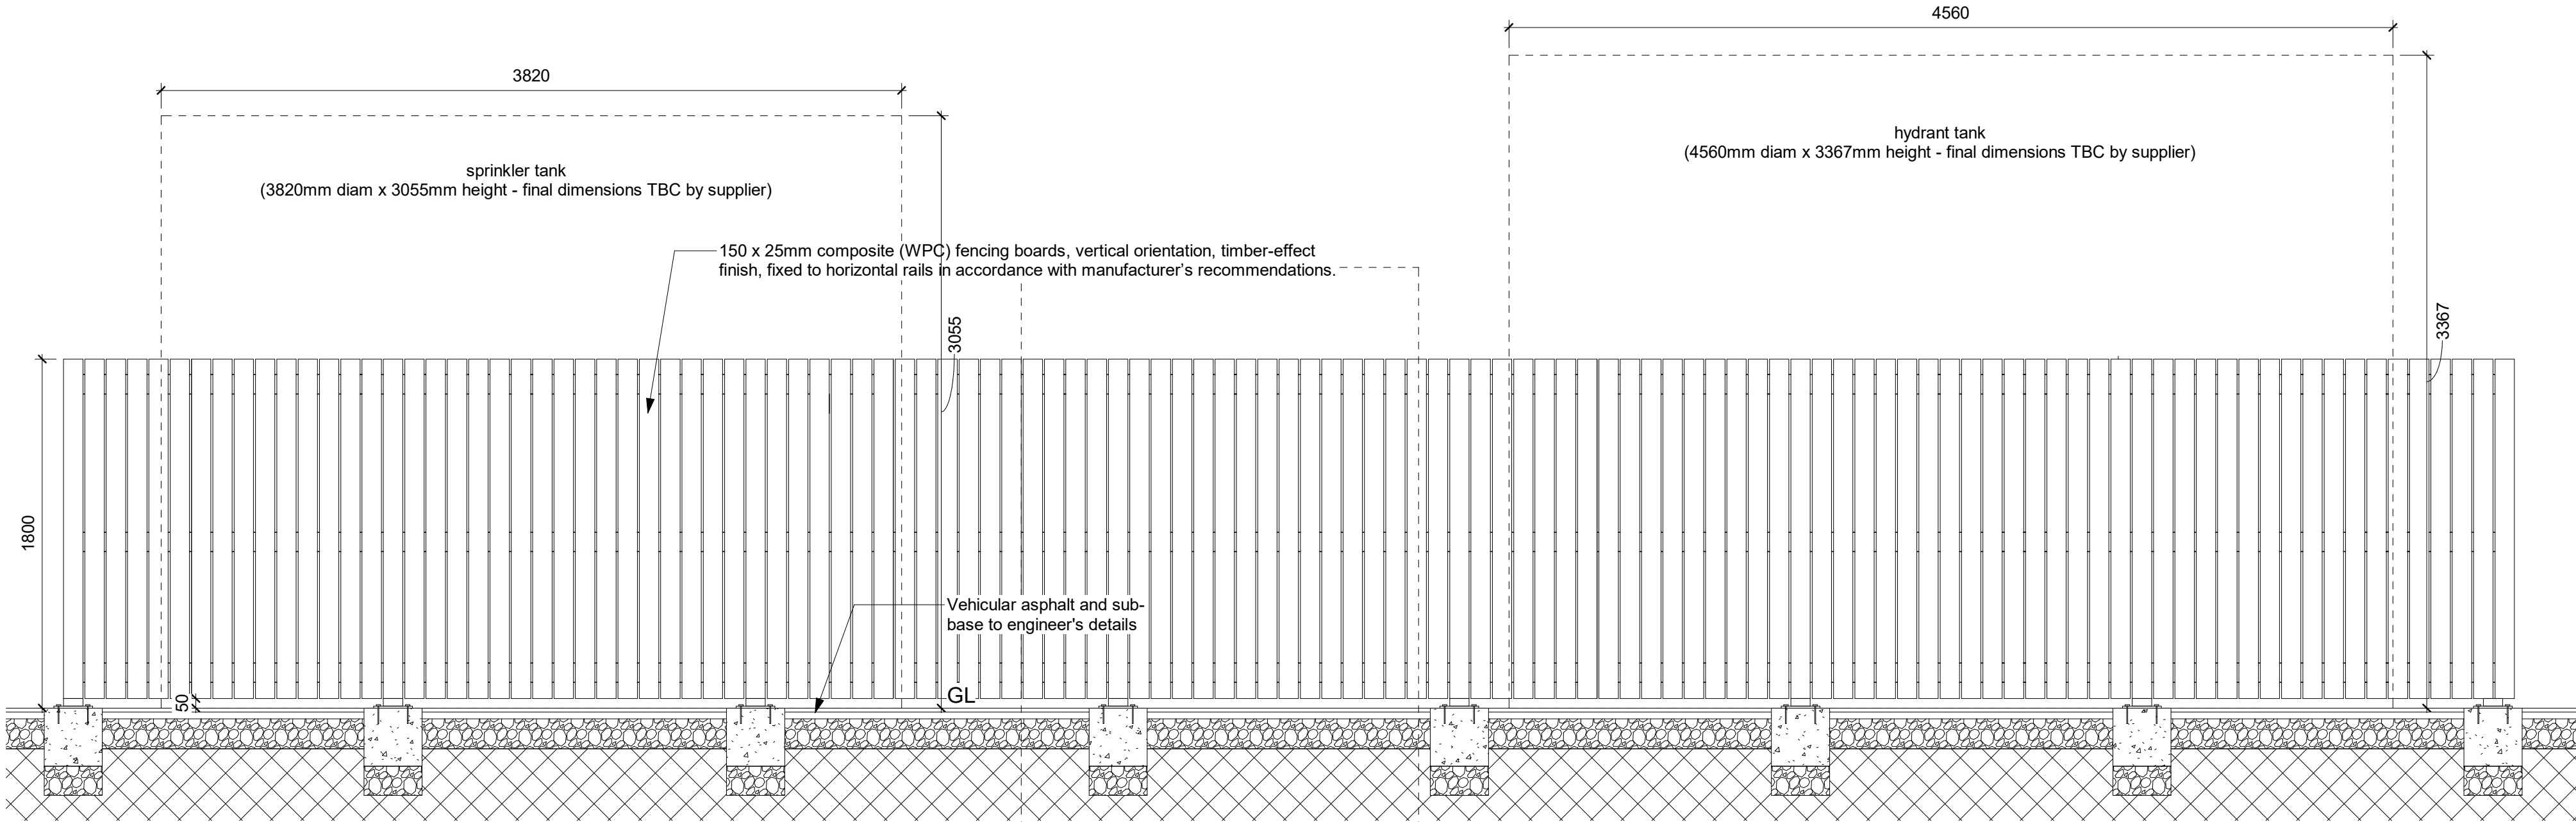

DETAIL 02
Side elevation

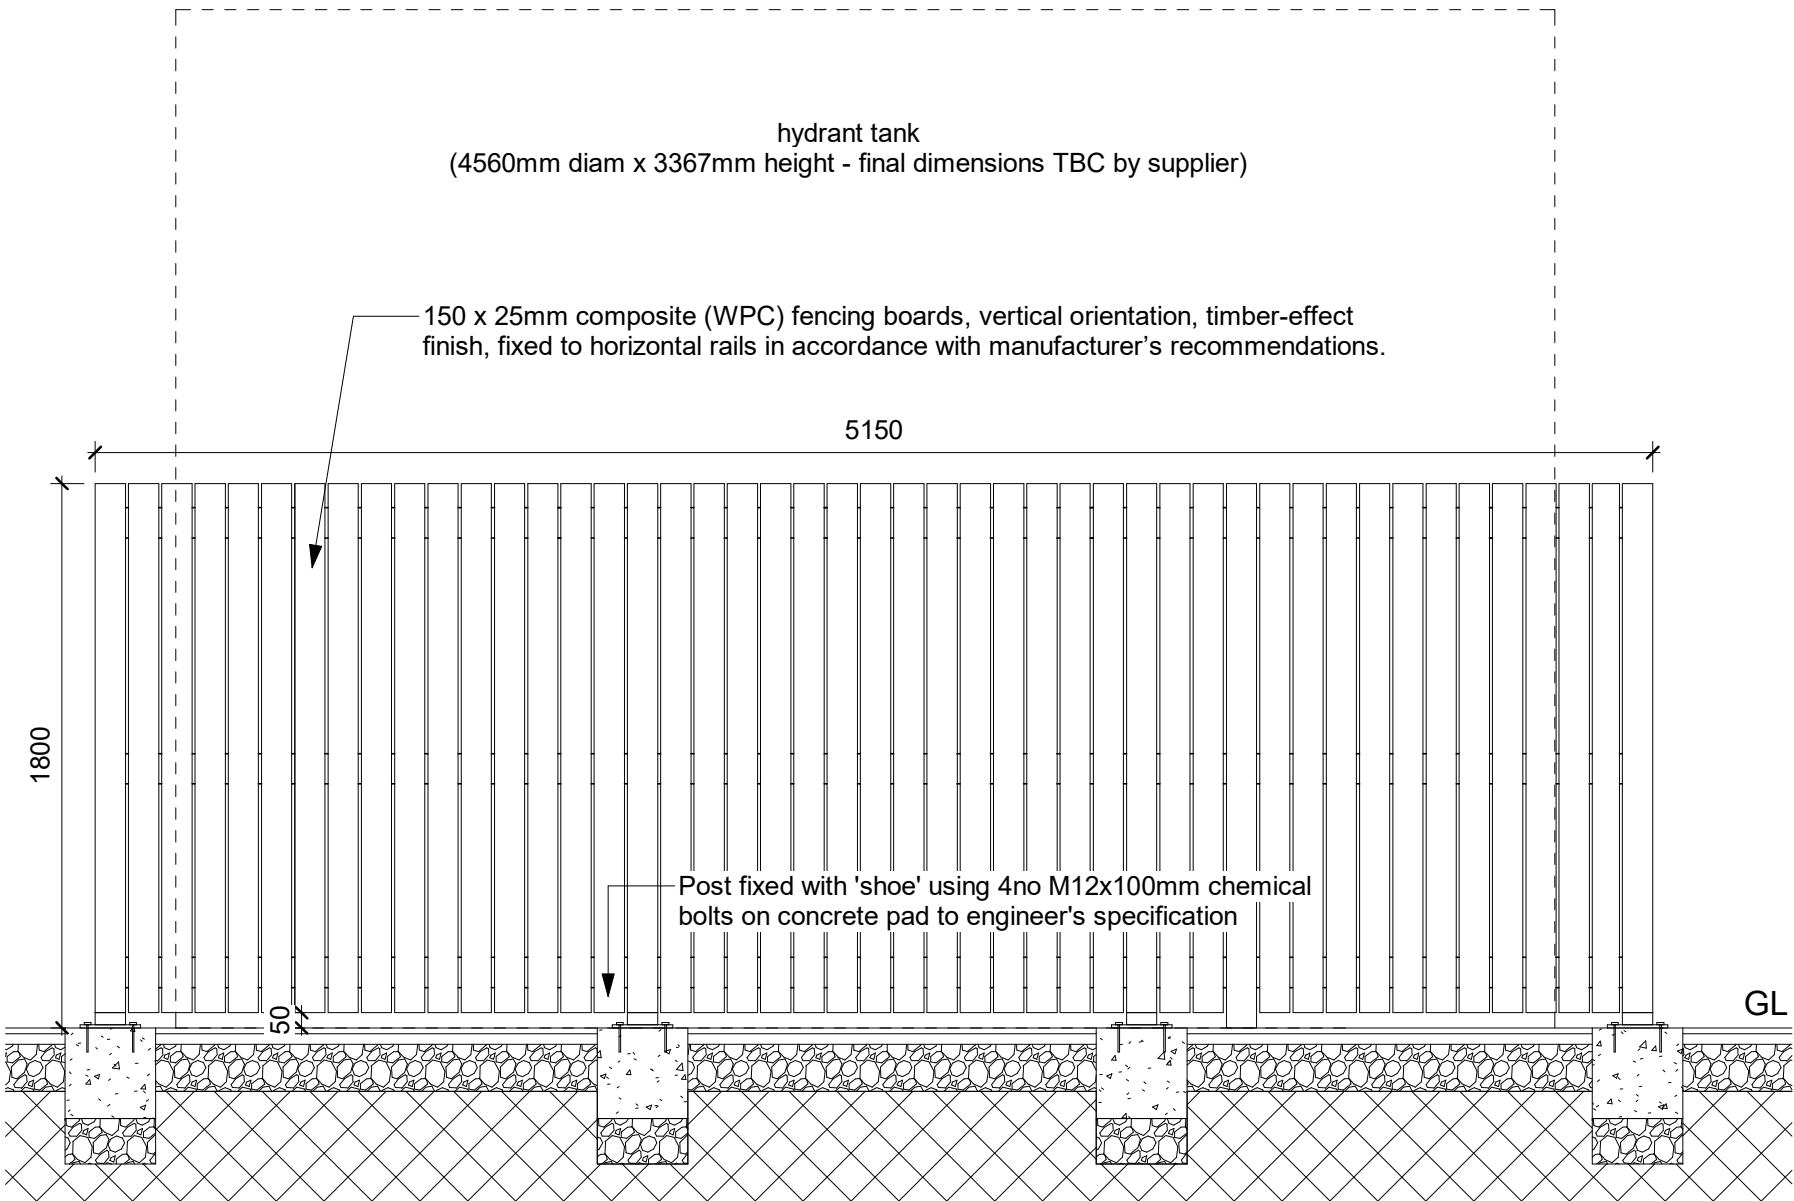

DETAIL 03
Back elevation

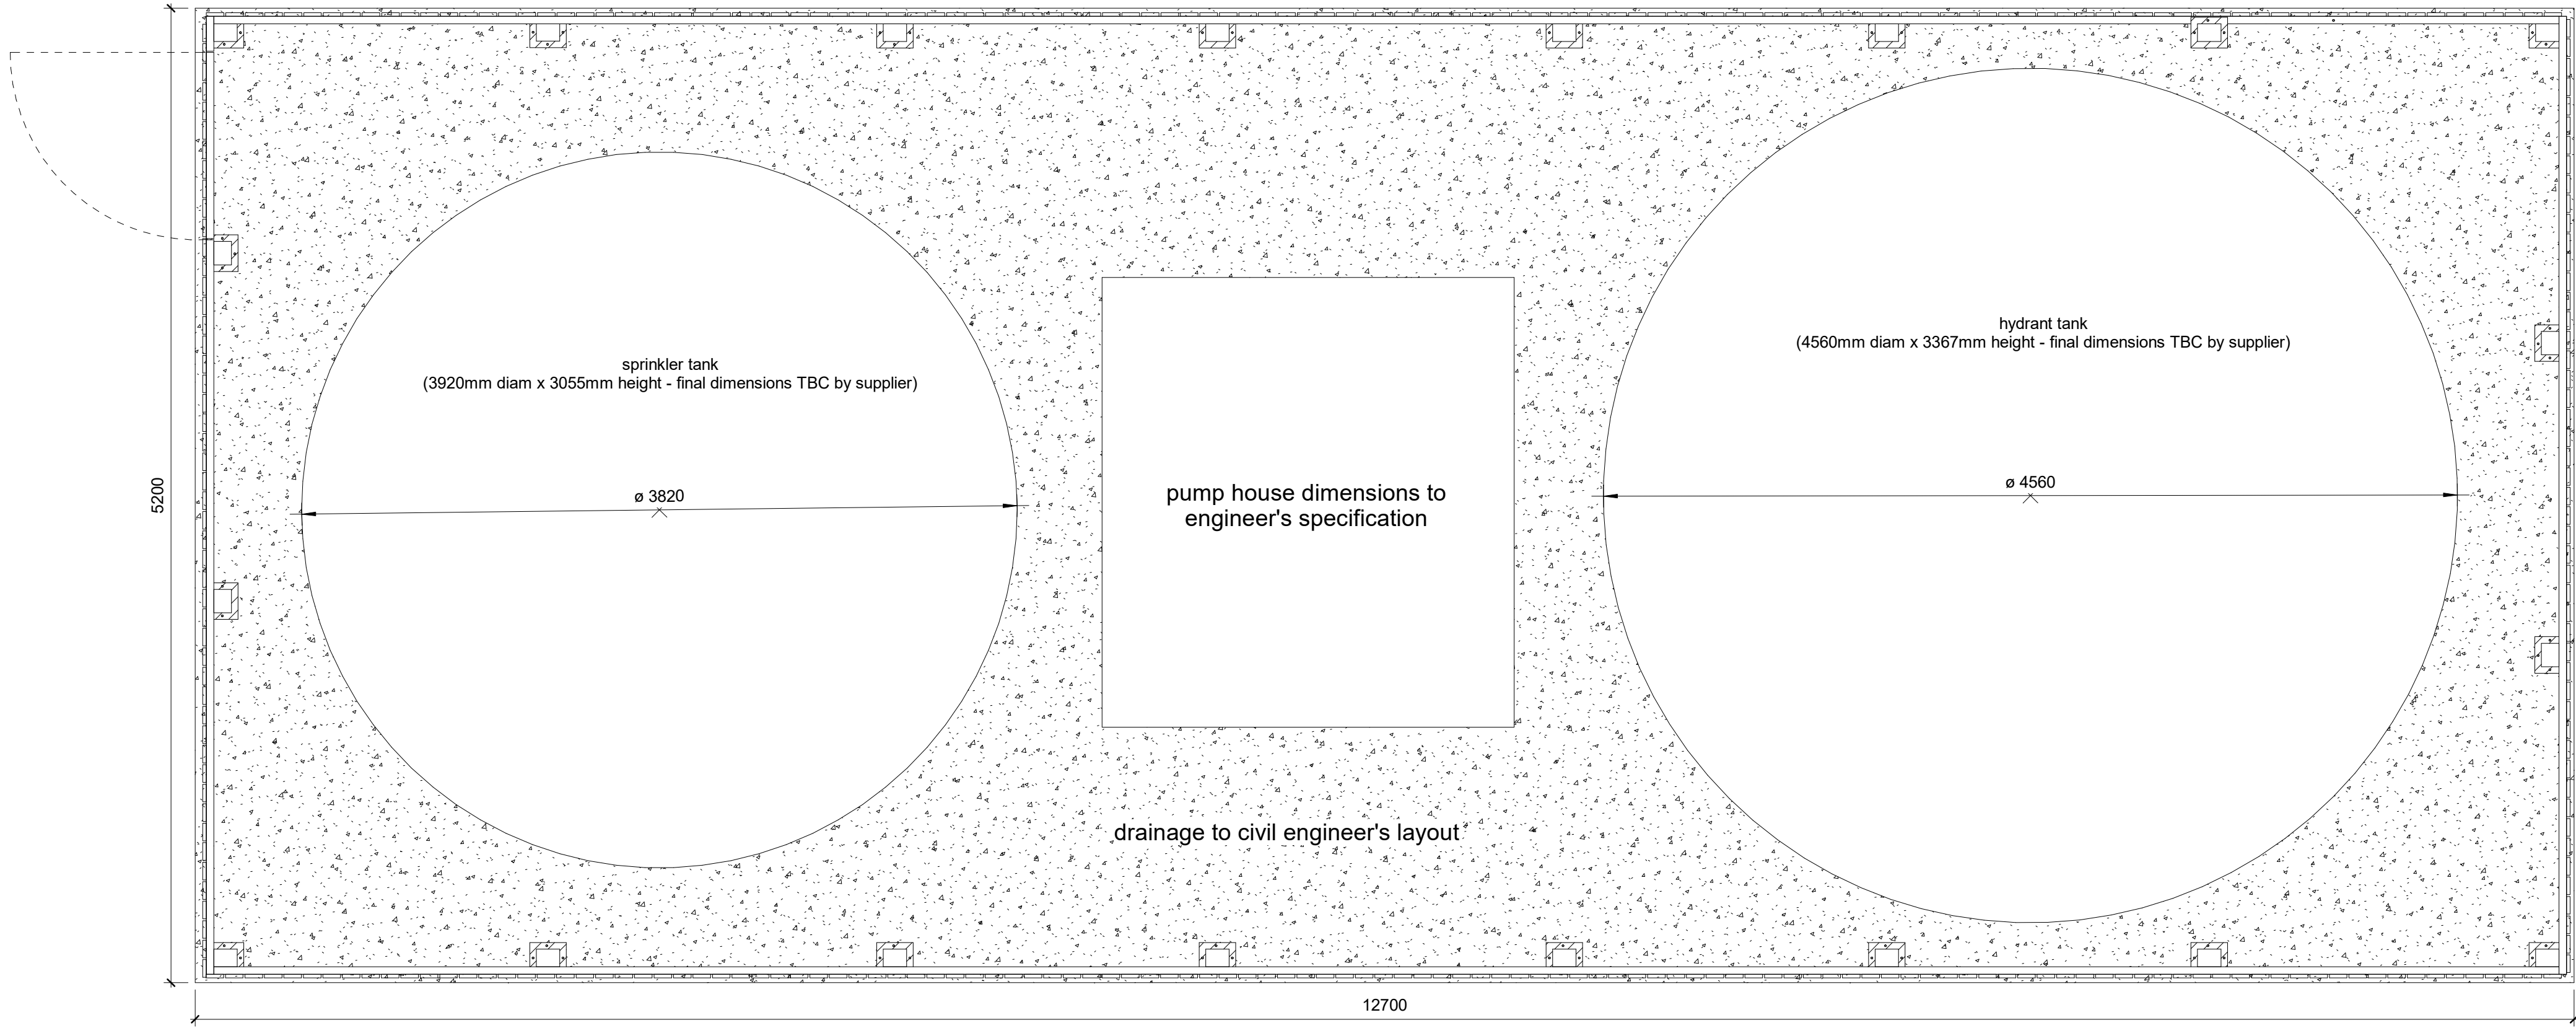

DETAIL 04
Plan view

Rev	Description	Drawn	Checked	Date Issued
P01	First Issue	GC		11.05.26
P02	Stage 4 Issue, Sprinkler tank enclosure amended.		GC	28.05.26

DO NOT SCALE. Use figured dimensions only.
The contractor is requested to check all dimensions before the work is put in hand.
GML copyright Austin-Smith:Lord Ltd
This drawing must only be used for the purpose for which it is supplied and its contents must not be reproduced for any purpose without written permission.
No areas indicated, or areas calculated from this drawing, should be used for valuation purposes or as the basis for development contracts.
Austin-Smith:Lord Ltd is a limited company registered in England & Wales with registered number 11773049 Registered Office: Port of Liverpool Building, Pier Head Liverpool L3 1BY

Drawn	GC	Austin-Smith:Lord Ltd Architects Designers Planners Landscape Architects 18 Park Place Cardiff CF10 3DQ t +44 (0)2920 225 208 e cardiff@austinsmithlord.com
Date	APR 26	
Scale @ A1	1 : 25	
Status	S2	Drawings and models created by Austin-Smith:Lord Ltd BIM using AutoDesk Revit

Austin-Smith:Lord			
Project Ysgol GG Tregies - New School Block			
Description Sprinkler and Hydrant Tank Fencing Detail			
Job No.	Drawing No.	Revision	P02
325035	YGGT-ASL-XX-XX-D-L-00503		