




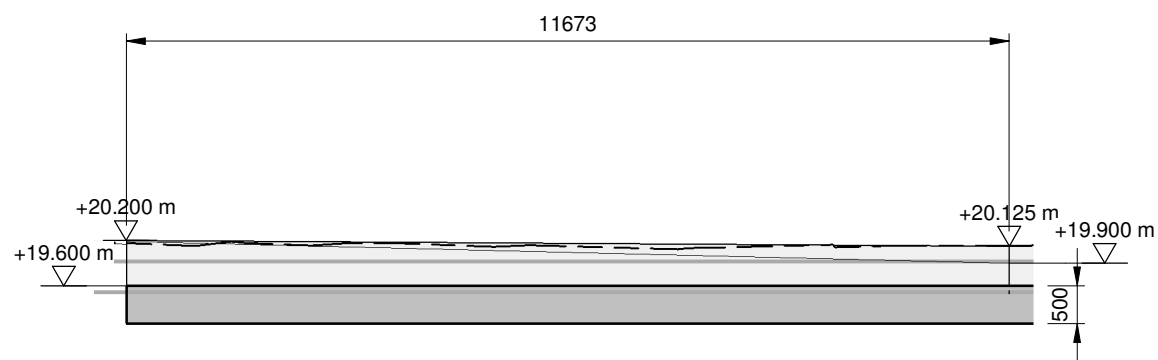


1 RETAINING WALL ELEVATION 1
1 : 100

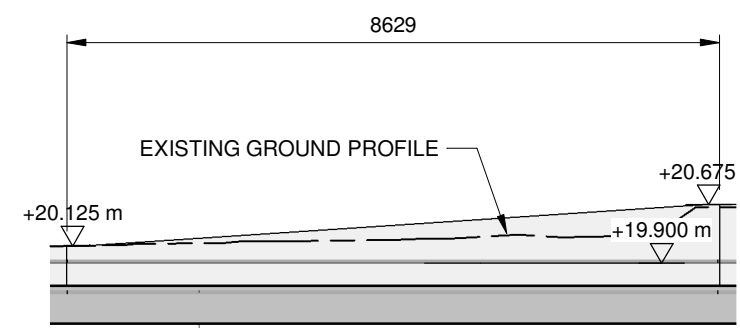


2 RETAINING WALL ELEVATION 2
1 : 100

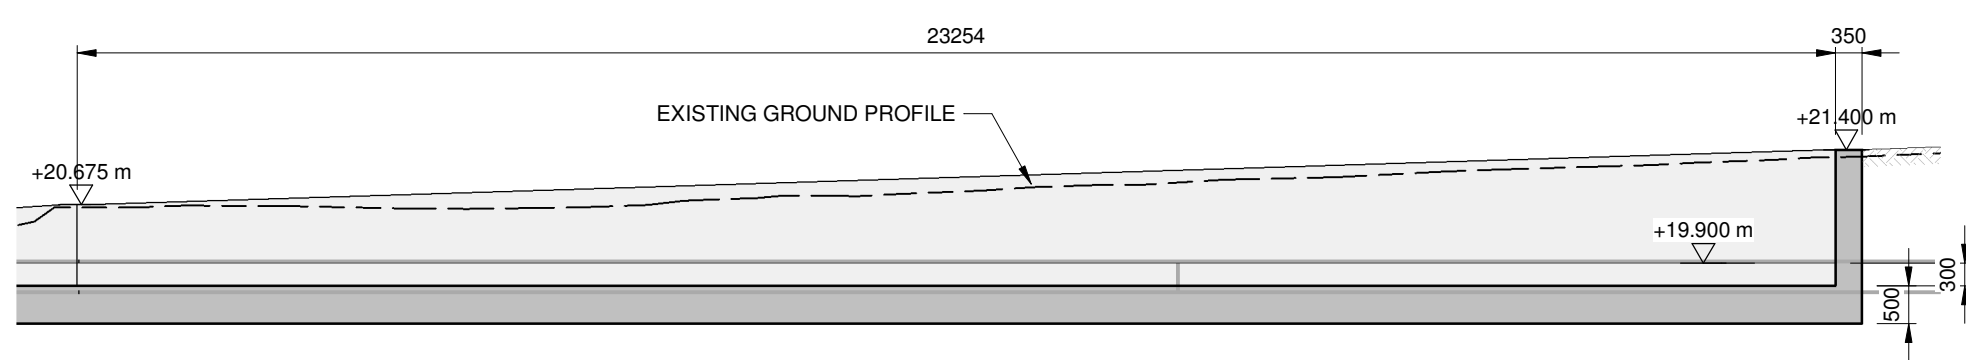


3 RETAINING WALL ELEVATION 3
1 : 100

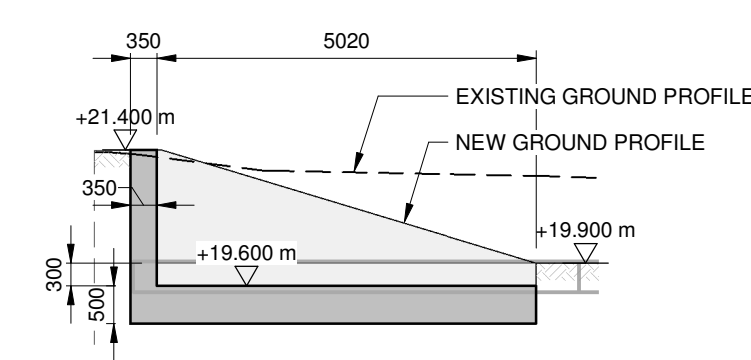


4 RETAINING WALL ELEVATION 4
1 : 100

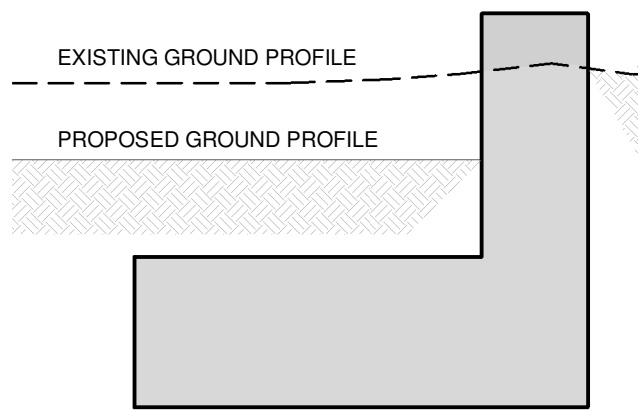


A RETAINING WALL SECTION A
1 : 25

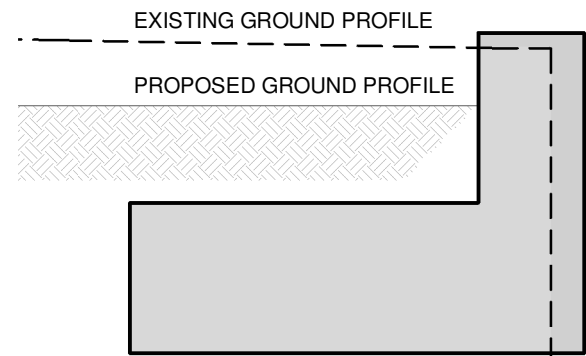


B RETAINING WALL SECTION B
1 : 25

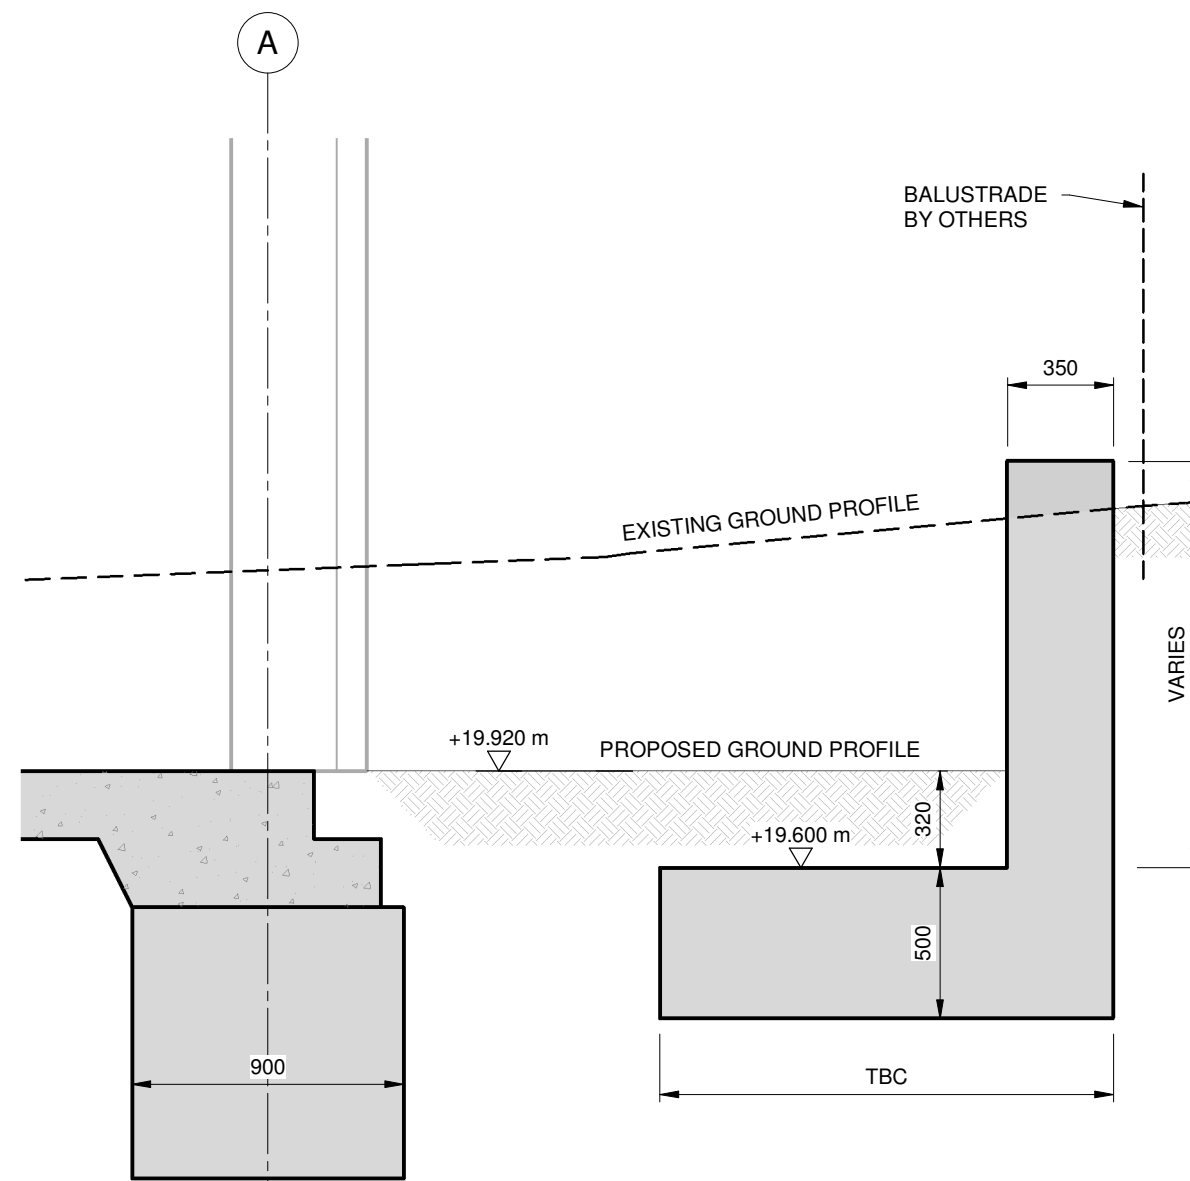

C RETAINING WALL SECTION C
1 : 25

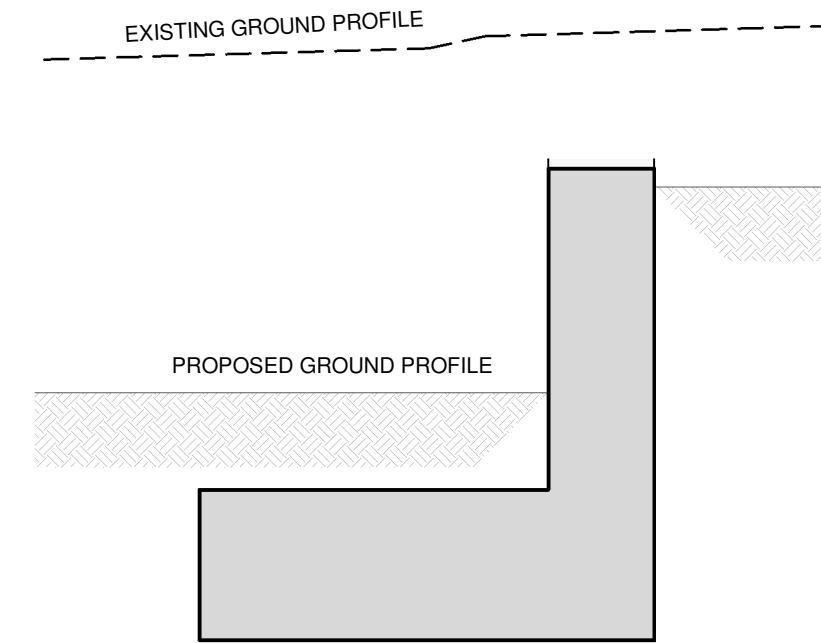

D RETAINING WALL SECTION D
1 : 25

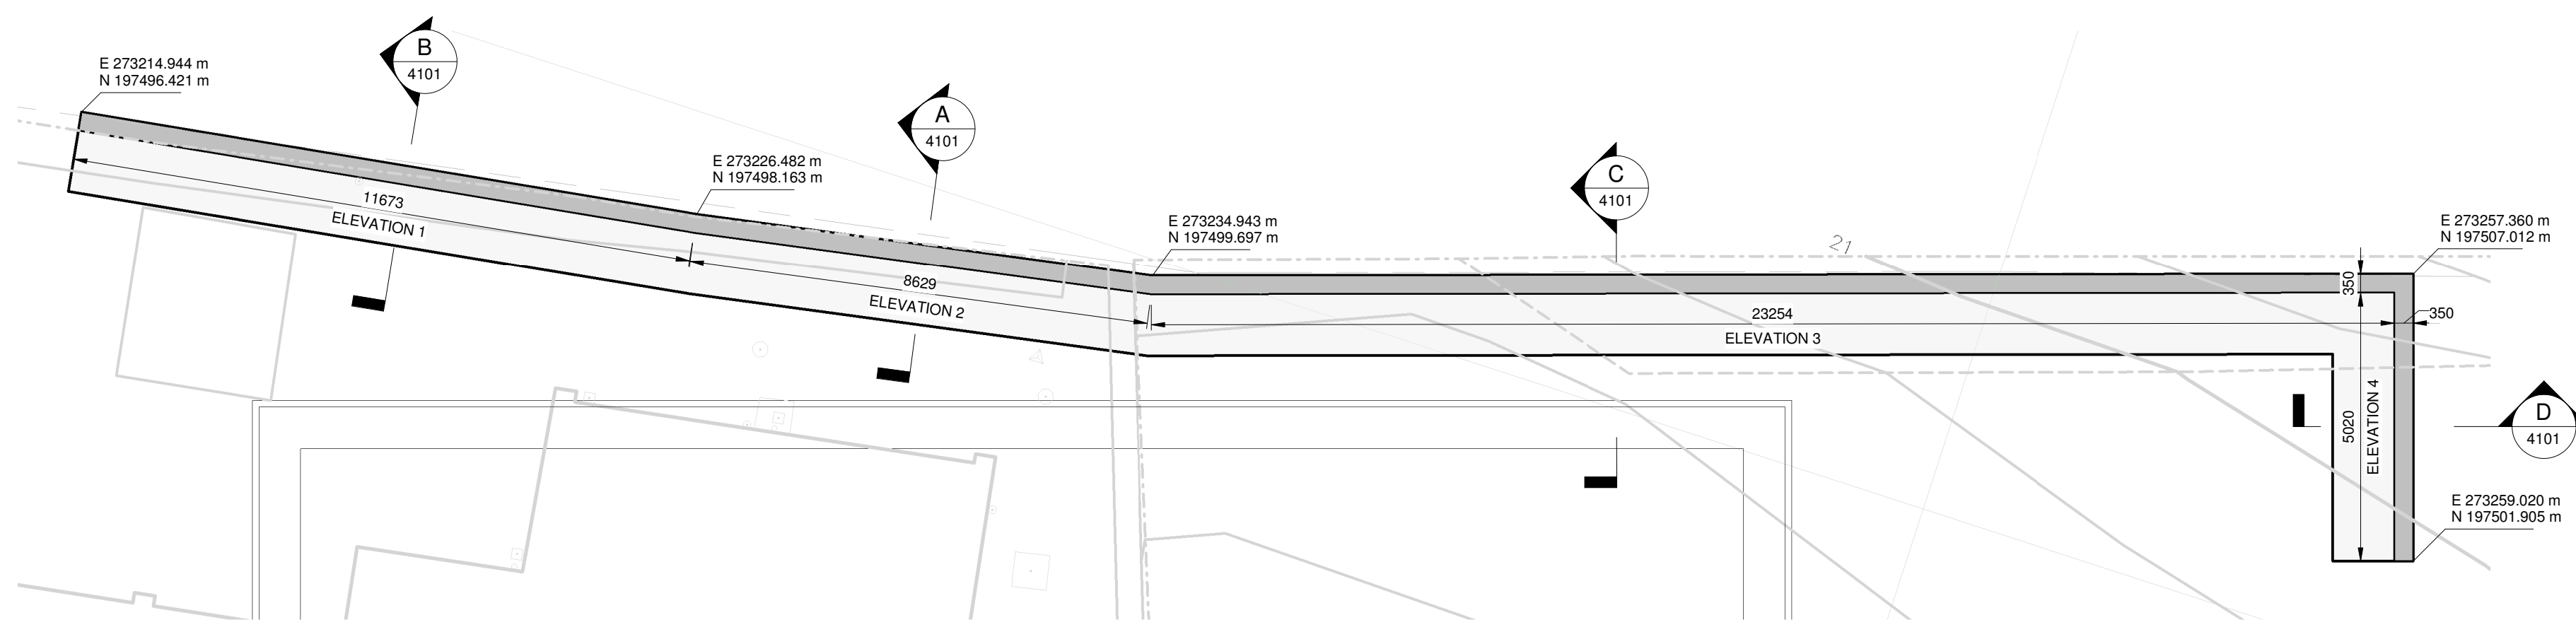

5 RETAINING WALL BASE
1 : 100

THIS DRAWING IS COPYRIGHT © CAMBRIA CONSULTING LTD.

DO NOT SCALE FROM THIS DRAWING.

CONTRACTORS MUST CHECK ALL DIMENSIONS ON SITE. ONLY FIGURED DIMENSIONS ARE TO BE WORKED FROM. DISCREPANCIES MUST BE REPORTED IMMEDIATELY TO CAMBRIA CONSULTING LIMITED BEFORE PROCEEDING.

THE CONTRACTOR IS TO REFER TO THE SPECIFICATION, FULL SCHEDULE OF RESIDUAL RISKS IN THE CONTRACT DOCUMENTATION AND ALSO TO INFORMATION FROM OTHER DESIGNERS, IN PARTICULAR THE M&E CONSULTANT REGARDING EXISTING LIVE SERVICES.

THIS SYMBOL IS USED TO HIGHLIGHT INSTANCES OF RISK WITHIN THE CONSTRUCTION PROCESS. ALWAYS CHECK FOR LATER REVISIONS OF THIS DRAWING.

P01	FIRST ISSUE FOR COMMENT	MD	JB	JB
Rev.	Description	By	Chk	App

Client:

KNOX & WELLS

Project:

YGG TREGILES

Drawing Title:

RETAINING WALL ARRANGEMENT

Drawing No.

CC2970 CAM XX ZZ D S 4101

Project Originator Function Spatial Form Disc. Number

As indicated S1 PRELIMINARY P01