

Elevation Materials Key


Clay Brickwork - Ibsstock New Ivanhoe Cream Multi-buff facing brickwork proposed with blue engineering base below DPC. Bird and bat brick boxes to be integrated into facades - location to be agreed with the ecologist

Metal Cladding - Euroclad Vleo standing seam. Seren Copper coloured standing seam roofing and wall cladding.

External Windows & Doors - PPC Aluminium double glazed or louvre infill units. Anthracite Grey proposed generally. Off White proposed to the retained Main School building where a window is to change to a door.

Rainwater Goods & Capping - PPC Aluminium Rainwater goods and roof capping proposed in dark grey to match metal cladding. Allow for new RWP's to overclad facade.


For any landscape features please refer to landscaping drawings.
For detailed ground levels information please refer to civil engineer's drawings.

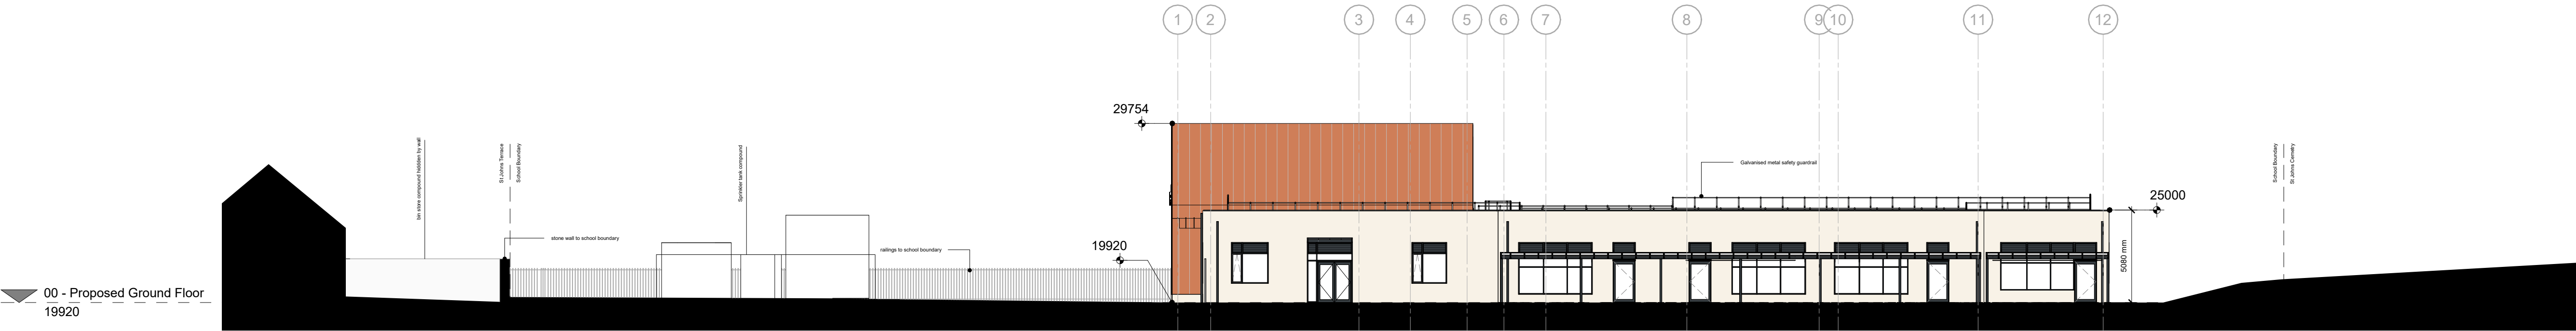

1 : 200 - Proposed South Elevation




1 : 200 - Proposed West Elevation - School Entrance

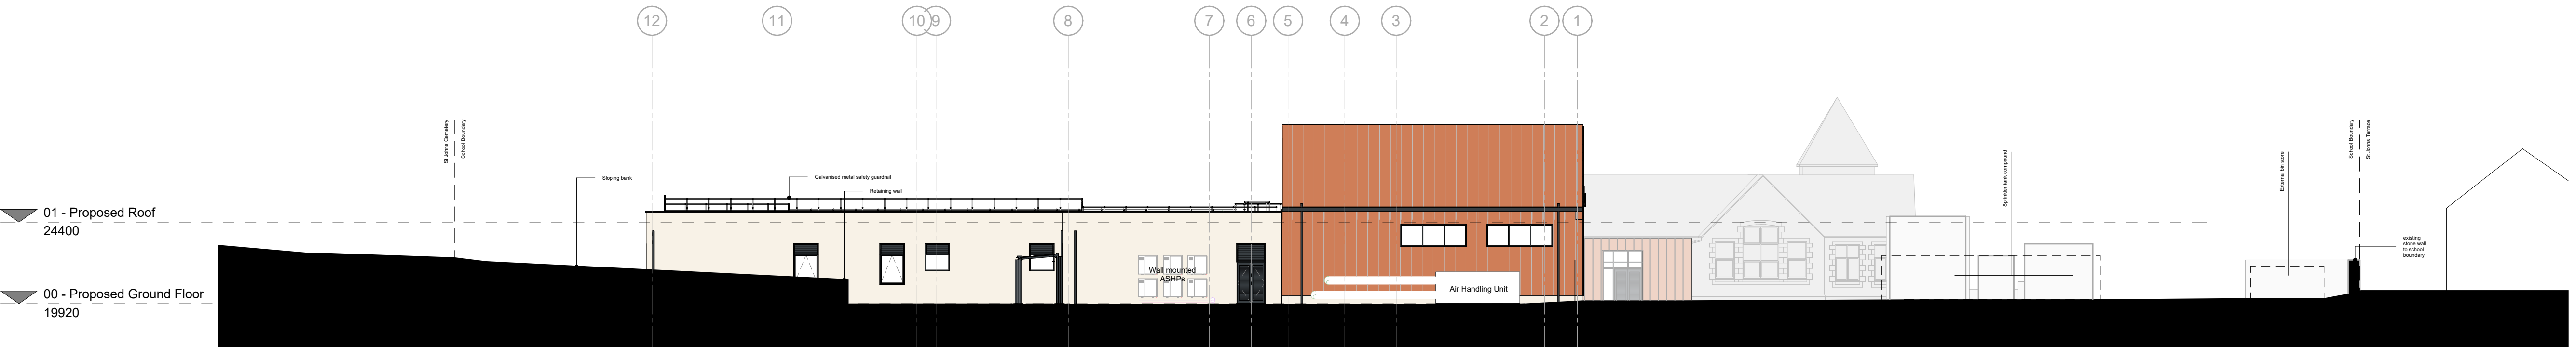

1 : 200 - Proposed North Facing Elevation



1 : 200 - Proposed East Facing Elevation

 

Rev	Description	Drawn	Checked	Date Issued
P1	Stage 2 presentation update and issue	ASH	VS	11.03.26
P2	Initial issue for Stage 3 / Planning Application Issue	VS	DH	16.04.26
P3	Revised cladding colour and additional window to the hall added	VS	DH	05.05.26
P4	Stage 4 initial issue	VS	DH	03.06.26
P5	Revised Planning Issue	VS	DH	28.05.26


DO NOT SCALE. Use figured dimensions only.
The contractor is responsible to check all dimensions before the work is put in hand.
GMA copyrights Austin-Smith-Lord Ltd
This drawing must only be used for the purpose for which it is supplied and its contents must not be reproduced for any purpose without written permission.
No areas indicated, or areas calculated from this drawing should be used for valuation purposes or as the basis for development contracts.
Austin-Smith-Lord Ltd is a limited company registered in England & Wales with registered number 11773049 Registered Office: Port of Liverpool Building, Pier Head Liverpool L3 1BY

Drawn
Date
Scale @ A1
Status

Author
Issue Date
As Indicated
S1
Drawings and models powered by Austin-Smith-Lord Ltd BIM using AutoDesk Revit

Austin-Smith:Lord
Project Ysgol GG Tregies - New School Block

Description Proposed Elevations - General Arrangement
Job No. 325035 Drawing No. YGGT-ASL-ZZ-ZZ-DR-A-00120 Revision P5

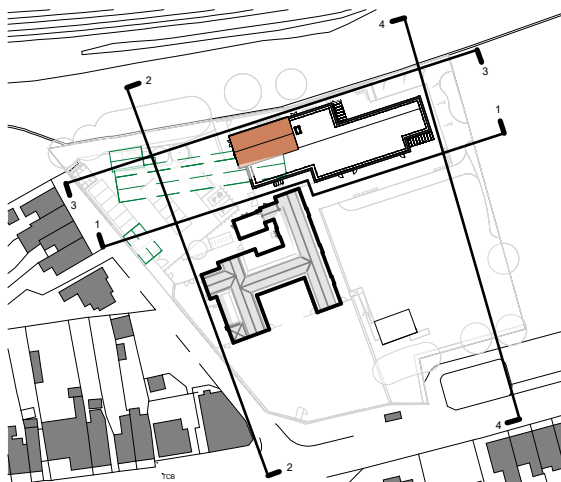

1 : 2000 - Key Plan