


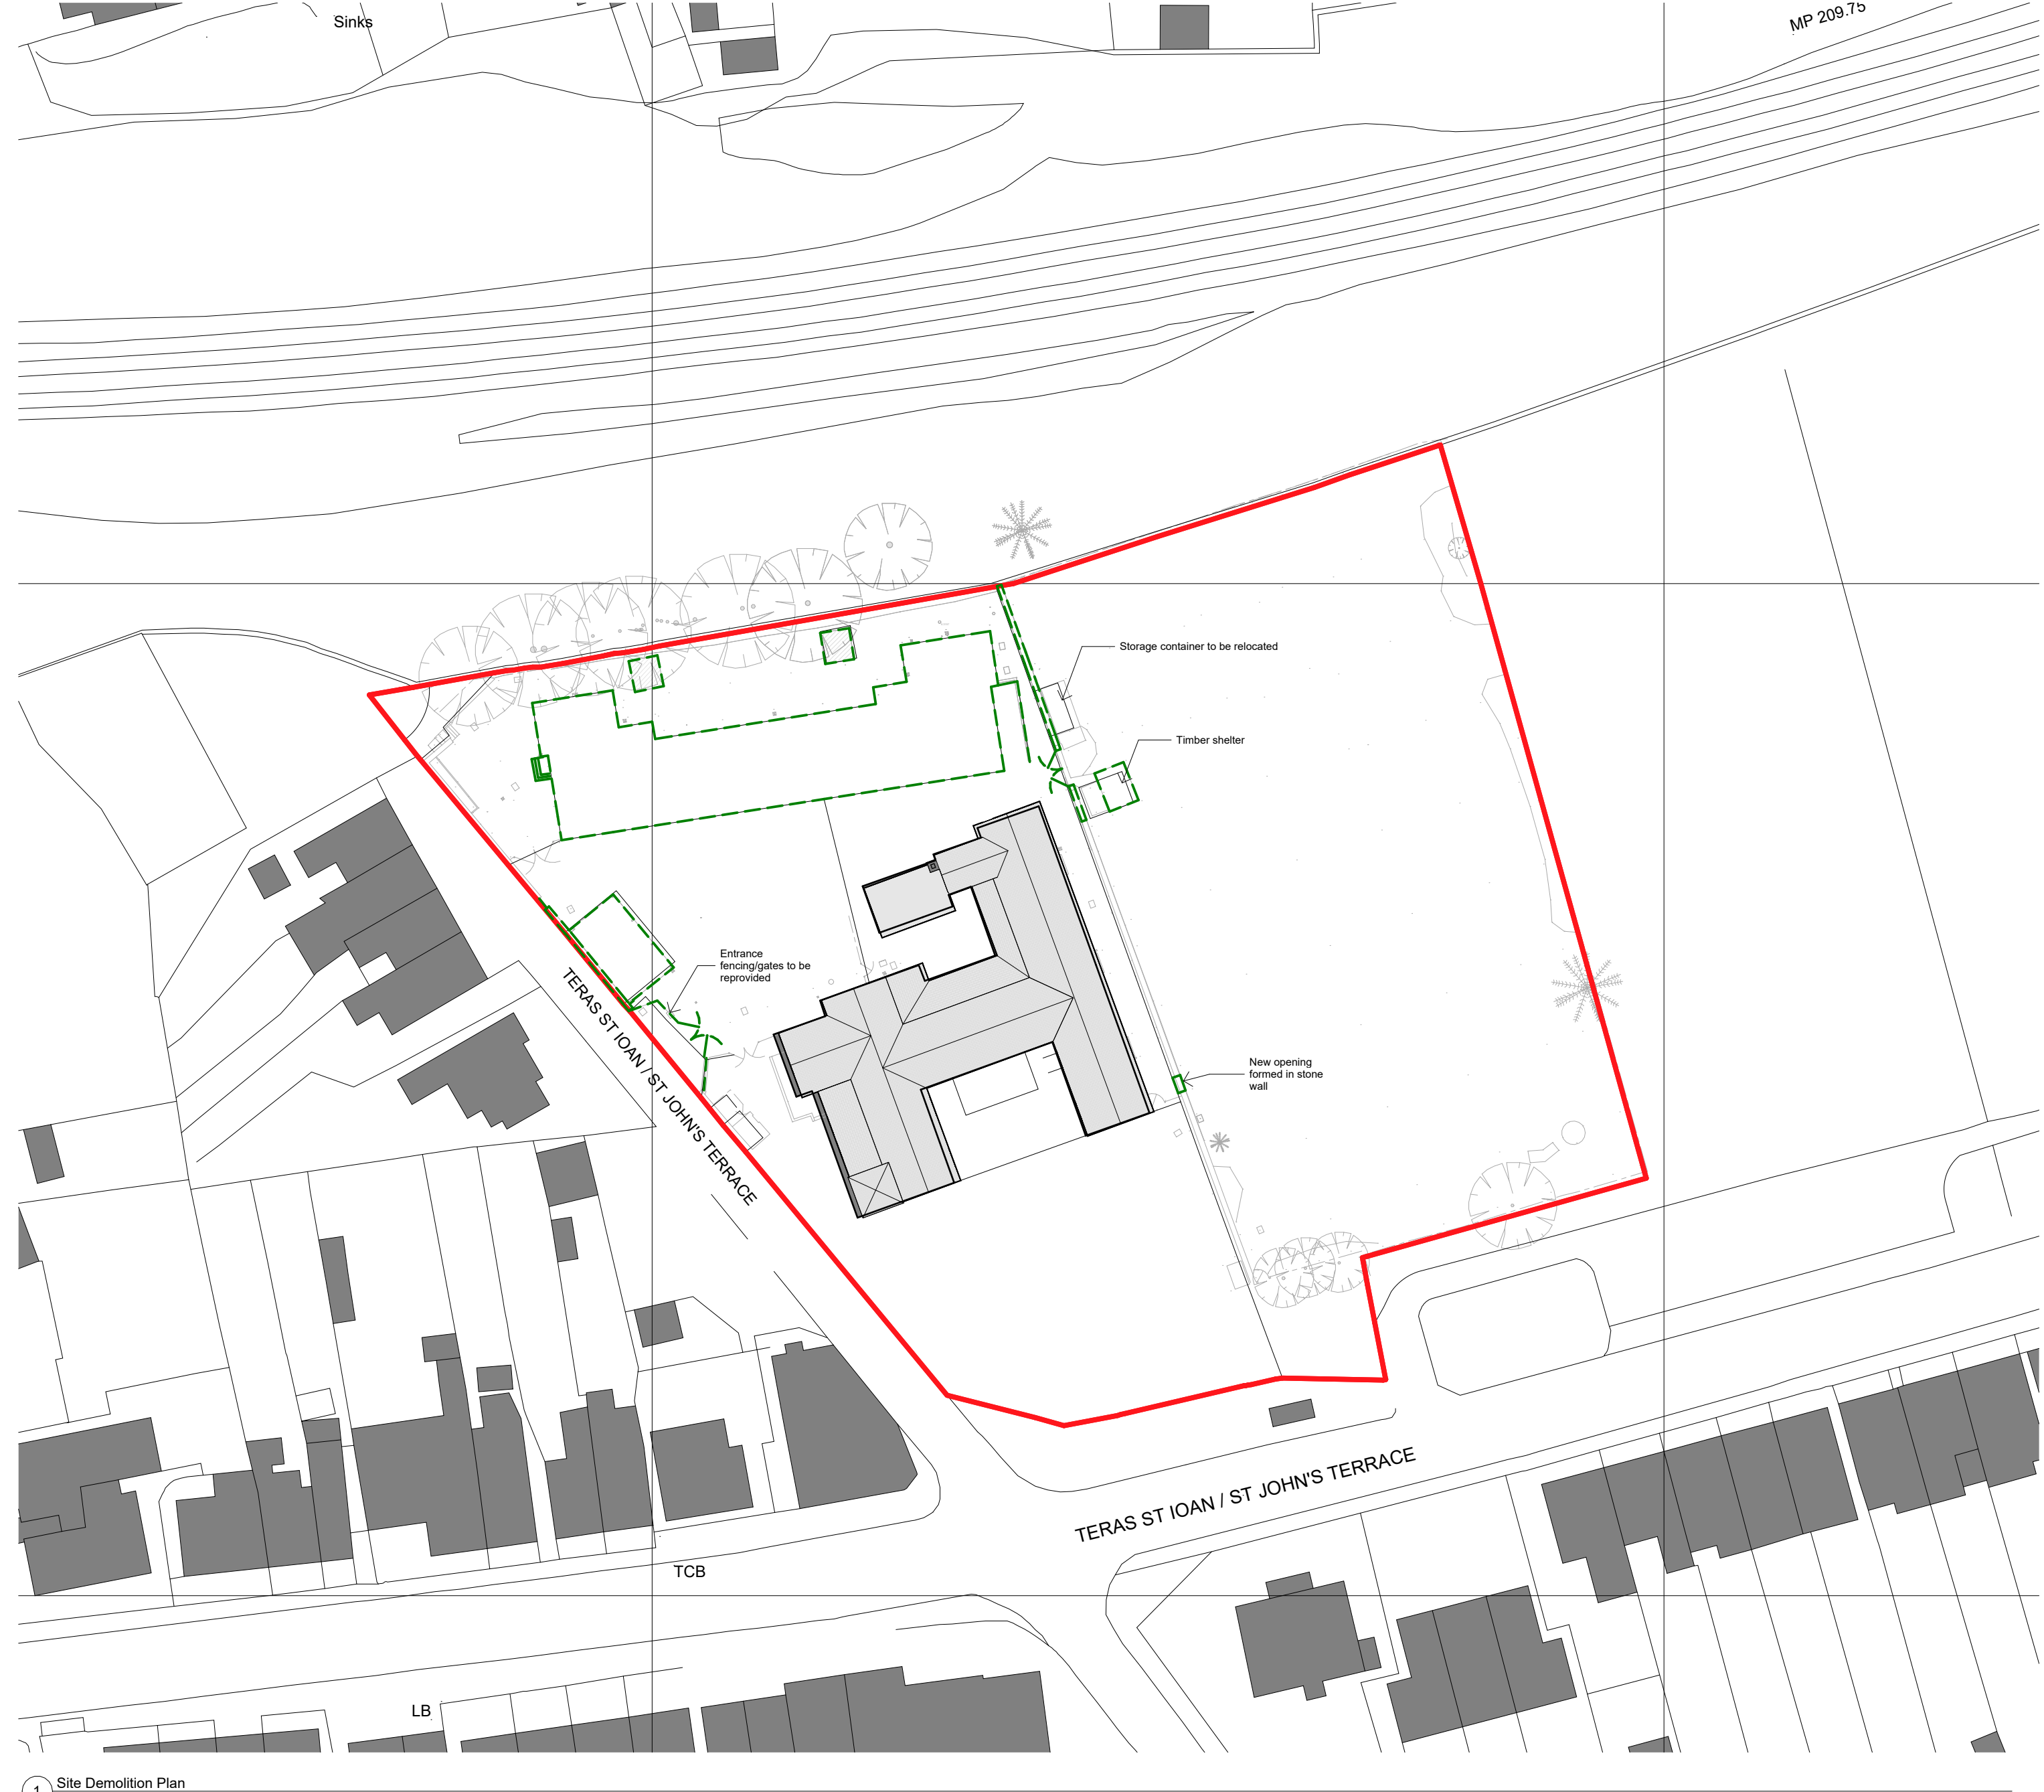

Google Earth aerial view of site with structures to be demolished outlined in green

Rev	Description	Drawn	Checked	Date Issued
P1	Initial Issue for Rview and Comment by Client Team and Authorities	VS	VS	04.02.26
P2	Extent of stone wall to be demolished updated	VS	VS	18.02.26
P3	Additional opening in stone wall for outdoor classroom access added	VS	VS	02.04.26

DO NOT SCALE. Use figured dimensions only. The contractor is requested to check all dimensions before the work is put in hand. ©All copyrights Austin-Smith:Lord Ltd This drawing must only be used for the purpose for which it is supplied and its contents must not be reproduced for any purpose without written permission. No areas indicated, or areas calculated from this drawing should be used for valuation purposes or as the basis for development contracts. Austin-Smith:Lord Ltd is a limited company registered in England & Wales with registered number 11773049 Registered Office: Port of Liverpool Building Pier Head Liverpool L3 1BY	Drawn Date Scale @ A2 Status	Author Issue Date As indicated S1	Austin-Smith:Lord Ltd Architects Designers Planners Landscape Architects 18 Park Place Cardiff CF10 3DQ t +44 (0)2920 225 208 e cardiff@austinsmithlord.com Drawings and models powered by Austin-Smith:Lord Ltd BIM using AutoDesk Revit
---	---------------------------------------	--	--

Austin-Smith:Lord			
Project Ysgol GG Tregelos - New School Block			
Description Demolition Site Plan			
Job No. 325035	Drawing No. YGGT-ASL-00-00-DR-A-15100	Revision P3	