


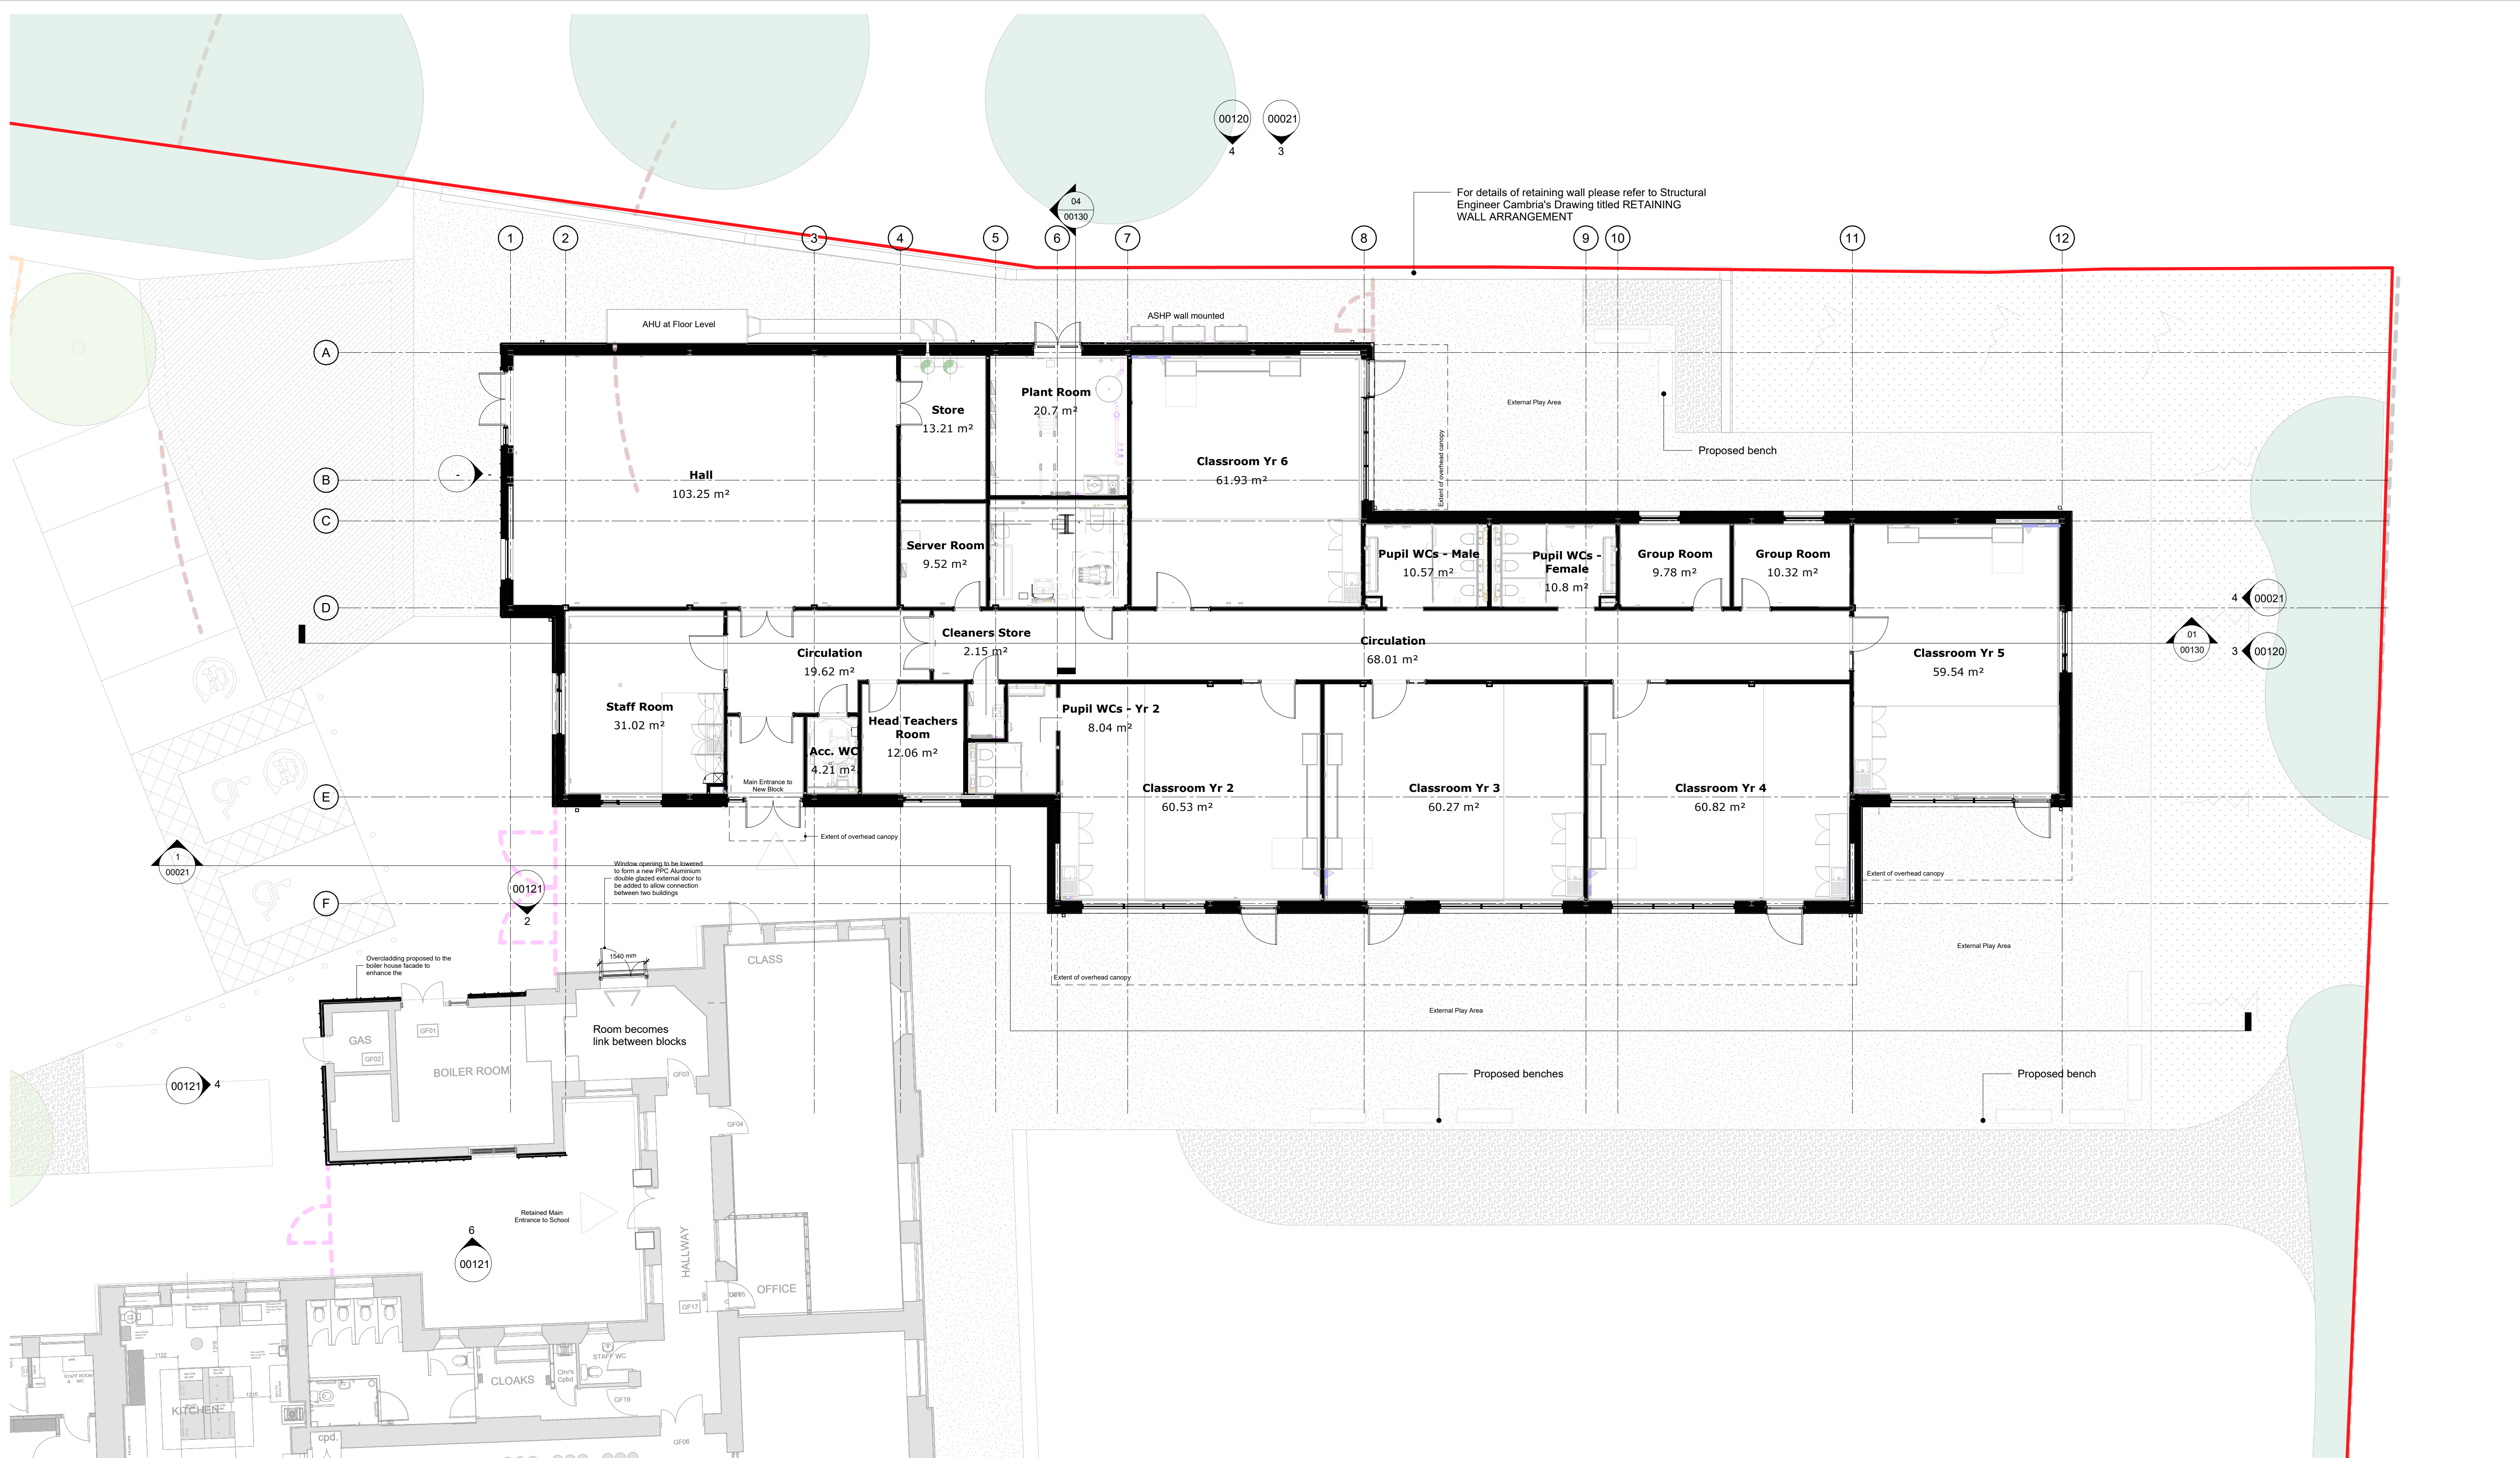

1 : 100 - Proposed Ground Floor Plan

Please refer to Landscaping drawings for details of external furniture, hard surfacing and soft planting features.

Structural drawings provide details on retaining walls.

Civil Engineering drawings and details indicate the existing and proposed ground levels and drainage details.

Please refer to MEP Engineers drawings and specification for all lighting, heating and ventilation details.




Rev	Description	Drawn	Checked	Date Issued
P1	Initial Issue for end of Stage 1	VS		18.03.26
P2	Updated for stage 2 - revised form and elevations, building plan rotated slightly	ABB	VS	05.03.26
P3	Stage 2 presentation update and issue	ABB	VS	11.03.26
P4	Initial Issue for Stage 3 / Planning Application Issue	VS	EH	16.04.26
P5	Stage 4 draft issue	VS	AV	19.05.26
P6	Revised Planning Issue	VS	EH	26.05.26

DO NOT SCALE. Use figured dimensions only.
The contractor is requested to check all dimensions before the work is put in hand.
© All copyrights Austin-Smith Lord Ltd
This drawing must only be used for the purpose for which it is supplied and its contents must not be reproduced for any purpose without written permission.
No areas indicated, or areas calculated from this drawing should be used for valuation purposes, or as the basis for development contracts.
Austin-Smith Lord Ltd is a limited company registered in England & Wales with registered number 11773049 Registered Office: Port of Liverpool Building, Pier Head Liverpool L3 1BY

Drawn	Author
Date	Issue Date
Scale @ A1	1 : 100
Status	S1

Austin-Smith Lord Ltd
Architects Designers Planners
Landscape Architects
18 Park Place
Cardiff
CF10 3DQ
t +44 (0)2920 225 208
e cardiff@austinsmithlord.com
Drawings and models powered by
Austin-Smith Lord Ltd BIM using AutoDesk Revit

 

U-Value Requirements

External Wall	-	0.19 W/m²K
Ground Floor	-	0.18 W/m²K
Roof	-	0.15 W/m²K
Windows/Curtain Walling	-	1.4 W/m²K
Glass Doors	-	1.4 W/m²K

Air Permeability (@ 50pa)	-	3m³/h/m²
---------------------------	---	----------

Window G-Values

Generally	-	0.6
-----------	---	-----

Austin-Smith:Lord

Project Ysgol GG Tregelles - New School Block

Description Proposed Ground Floor Plan

Job No.	Drawing No.	Revision	P6
325035	YGGT-ASL-00-00-DR-A-00100		