



73 GLYN ROAD, BRYNAMMAN, AMMANFORD, CARMARTHENSHIRE, SA1 8 1SS


COPYRIGHT
MASTERS ARCHITECTURAL LTD RETAINS
COPYRIGHT OF THIS DRAWING.
This drawing must not be copied, reproduced or
altered in any way, without the written permission
of MASTERS ARCHITECTURAL LTD.

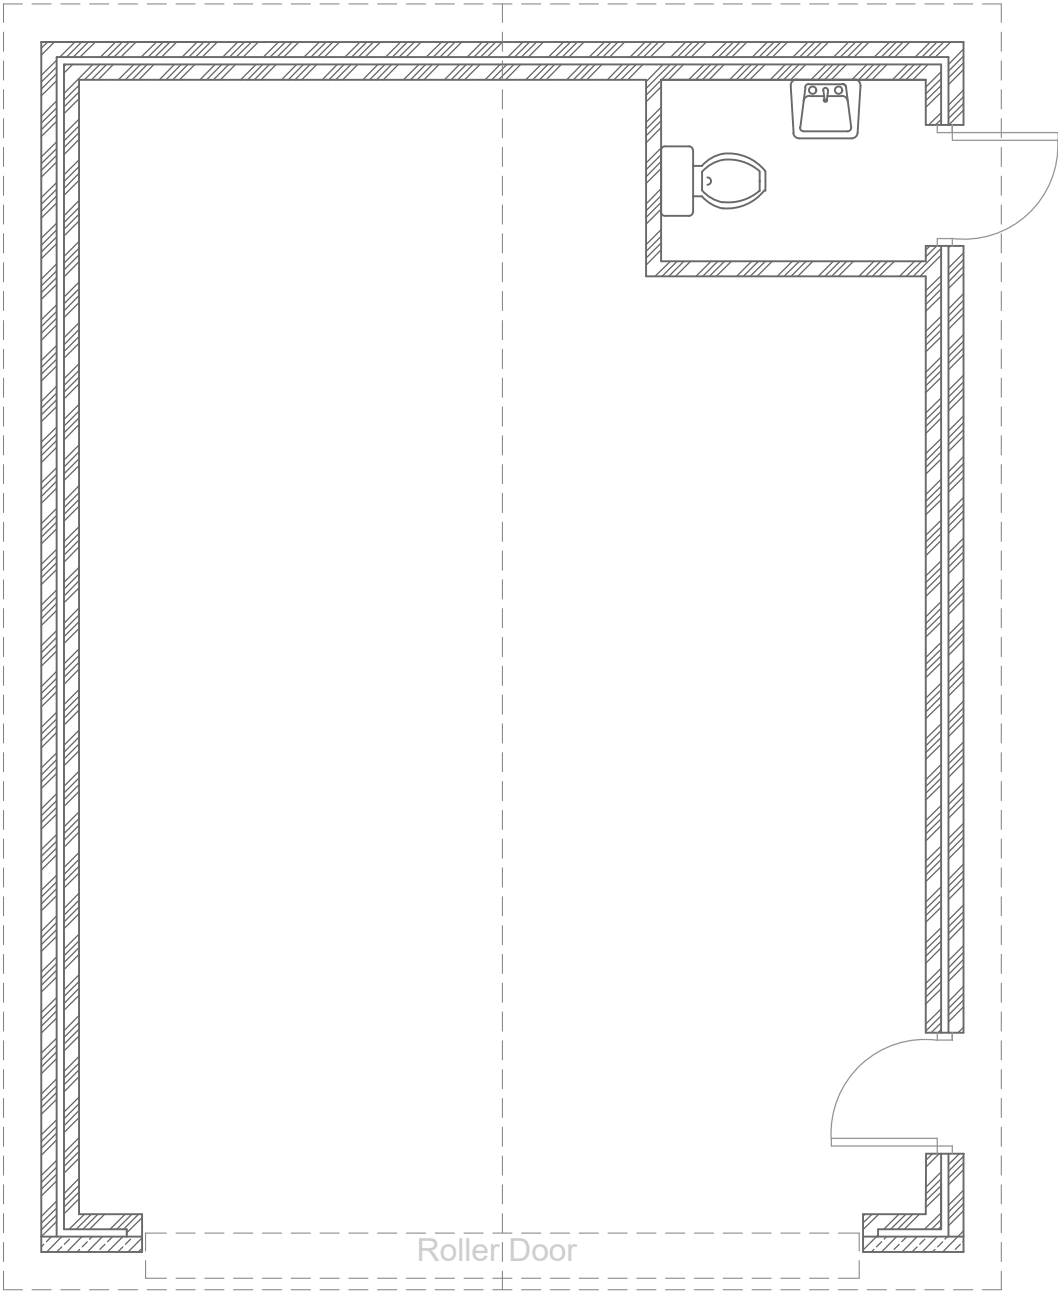


PROPOSED Floor Plan
SCALE 1:50

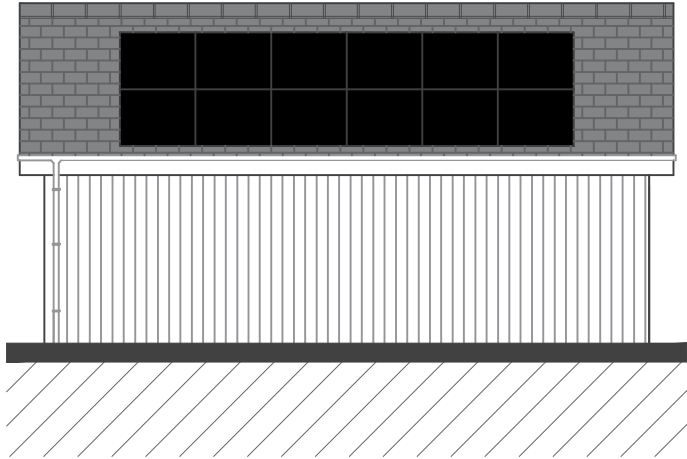


PROPOSED SIDE ELEVATION
SCALE 1:100

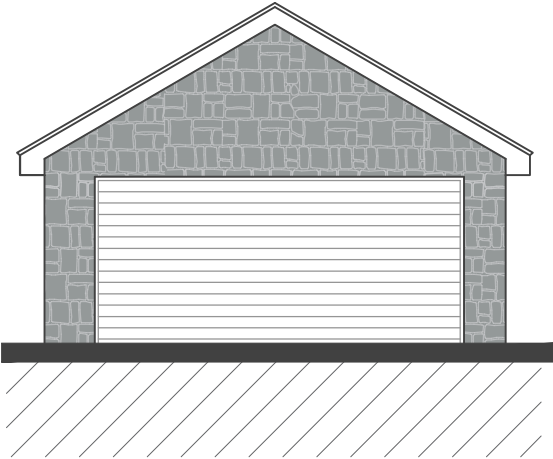

PROPOSED FRONT ELEVATION
SCALE 1:100

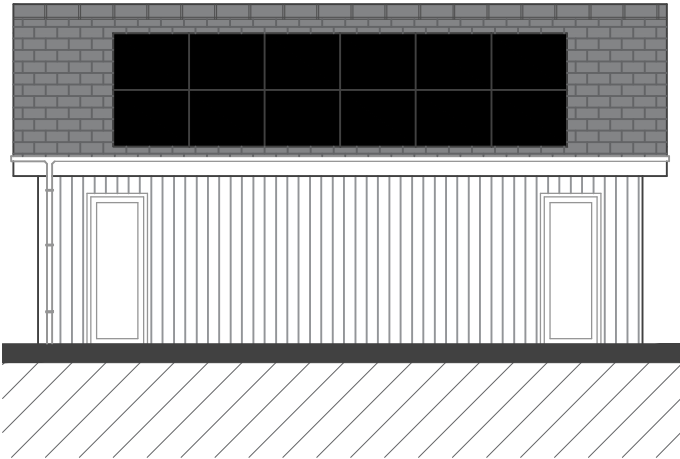

PROPOSED SIDE ELEVATION
SCALE 1:100

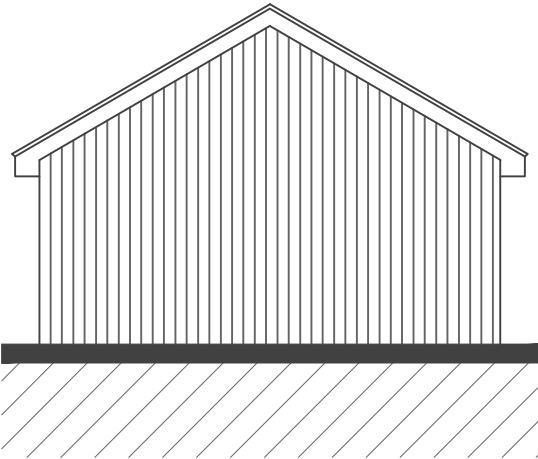

PROPOSED REAR ELEVATION
SCALE 1:100

PROPOSED MATERIALS



Natural Blue
Pennant Sandstone



Composite Slatted
Wall Cladding Panels



Redland Cambrian
Slate - Slate Grey



A3 Original
Paper Size

masters
architectural

Planning - Building Control - Management
craig@mastersarchitectural.co.uk
07971017423

Address:-
73 Glyn Road
Brynamman
Ammanford
Carmarthenshire
SA1 8 1SS

Drawing No:
02/1426

Date:
April 2026

Client:
Mr & Mrs Davies

Drawing Title:
Proposed Garage

Scales: (at A3)
1:1 1:2
1:5 1:10
1:20 1:50
1:100 1:200
1:500 1:1000
1:1250 1:2500
Other:

Drawing Type:
Planning

K