



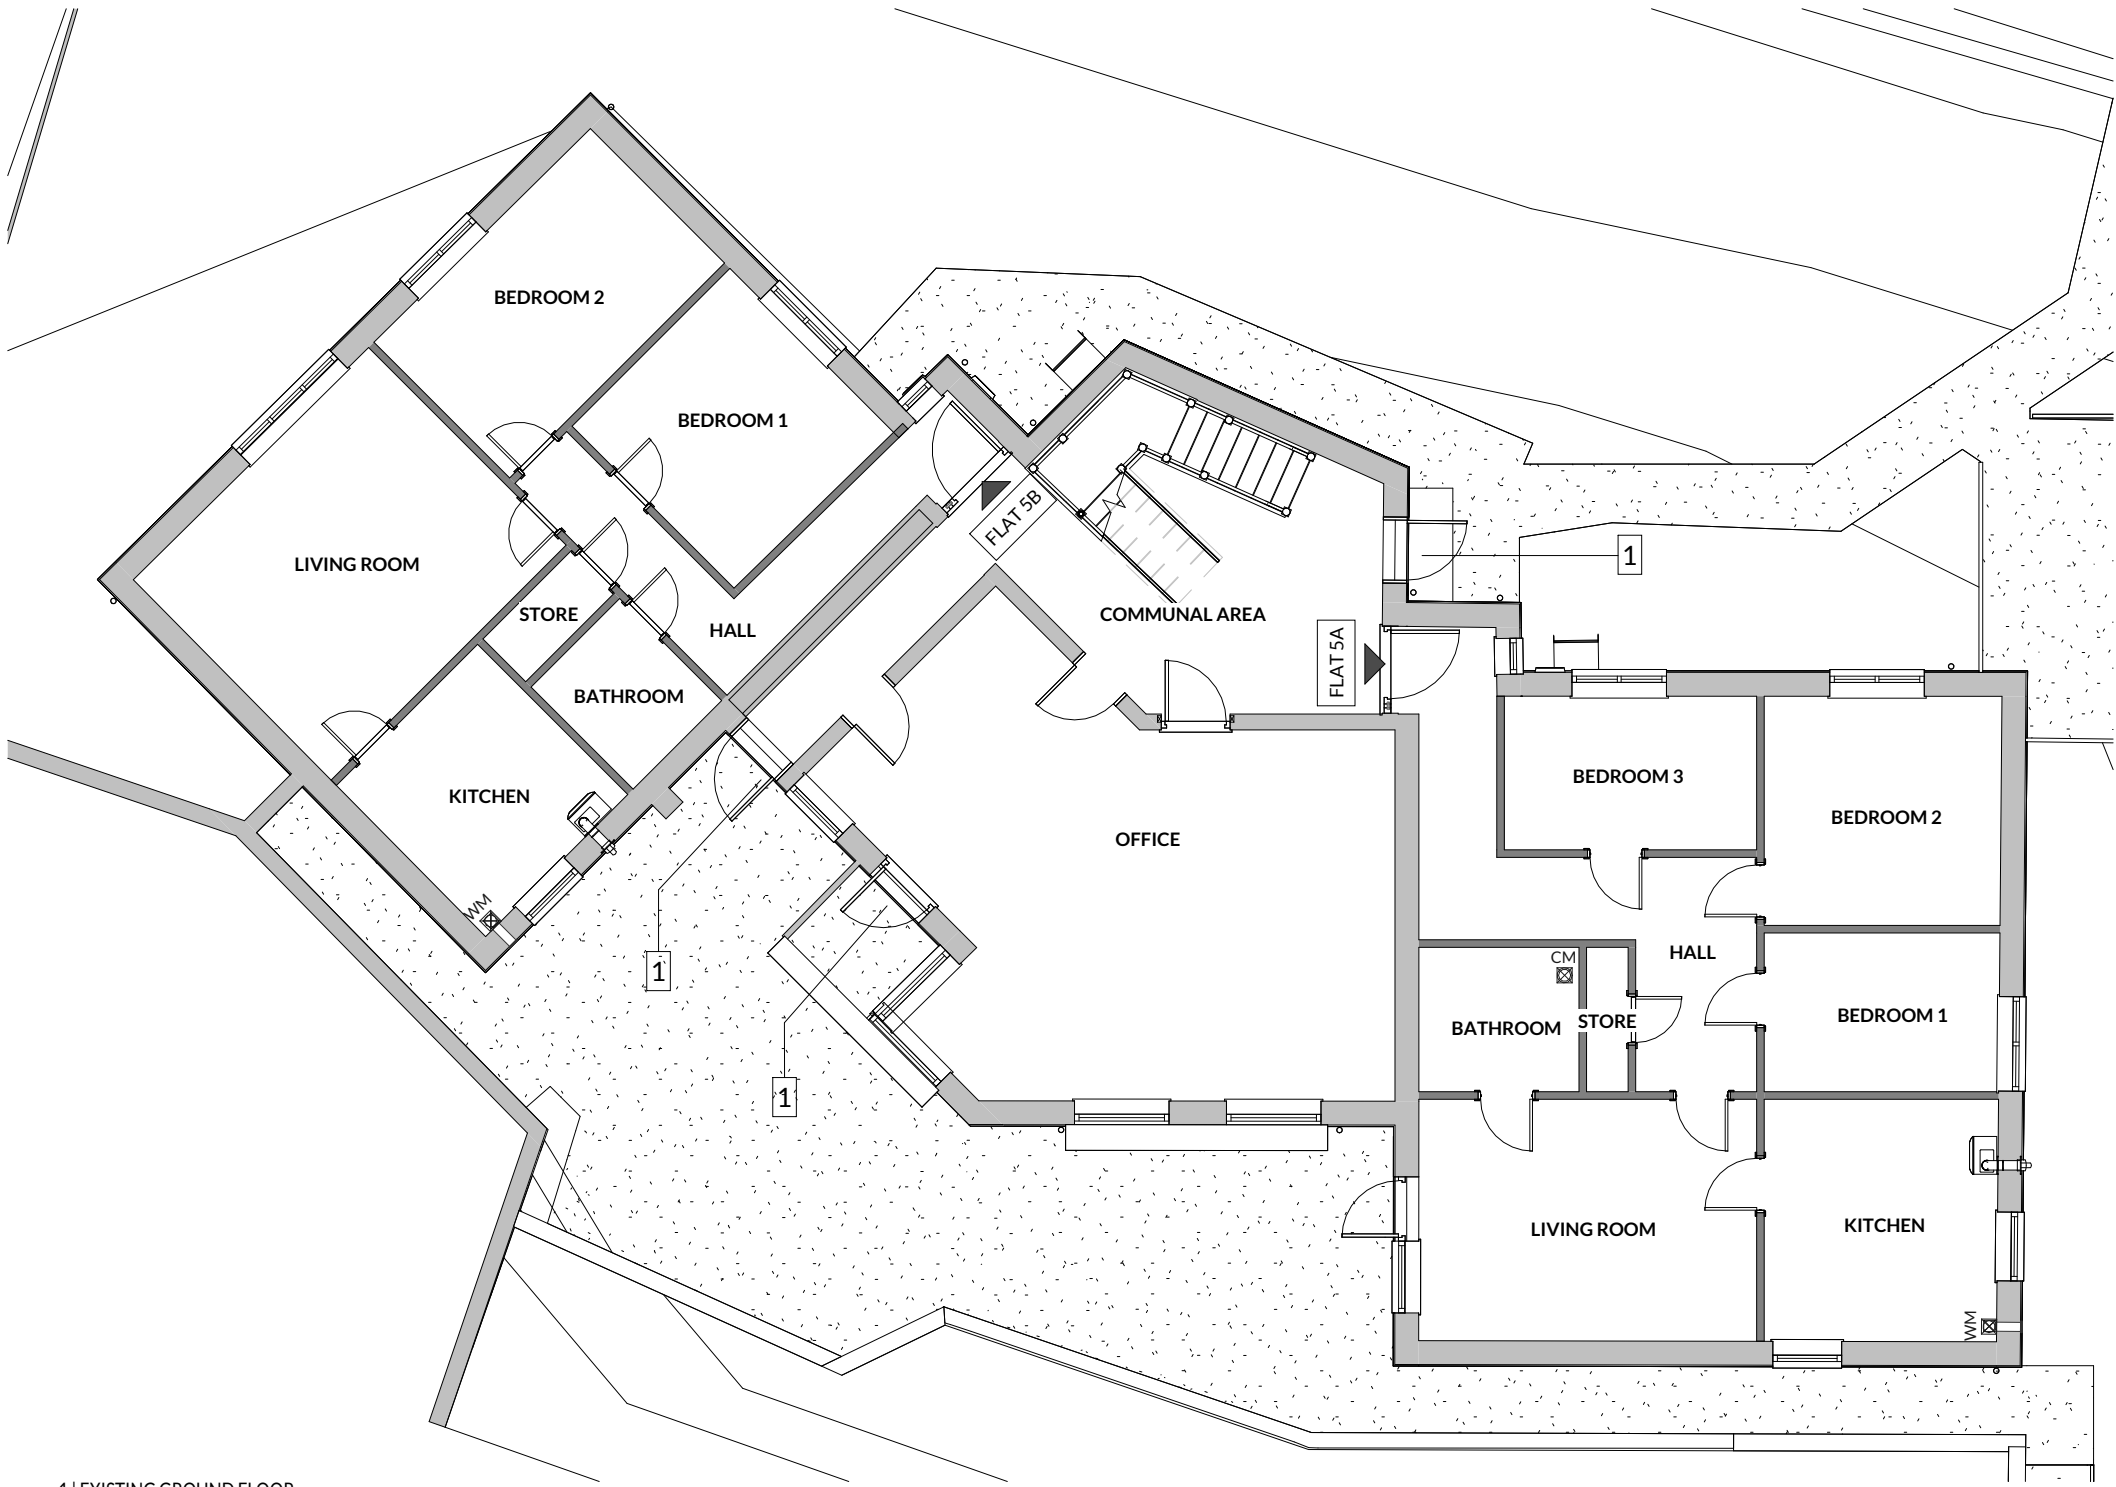


1 | EXISTING GROUND FLOOR

SCALE: 1:100

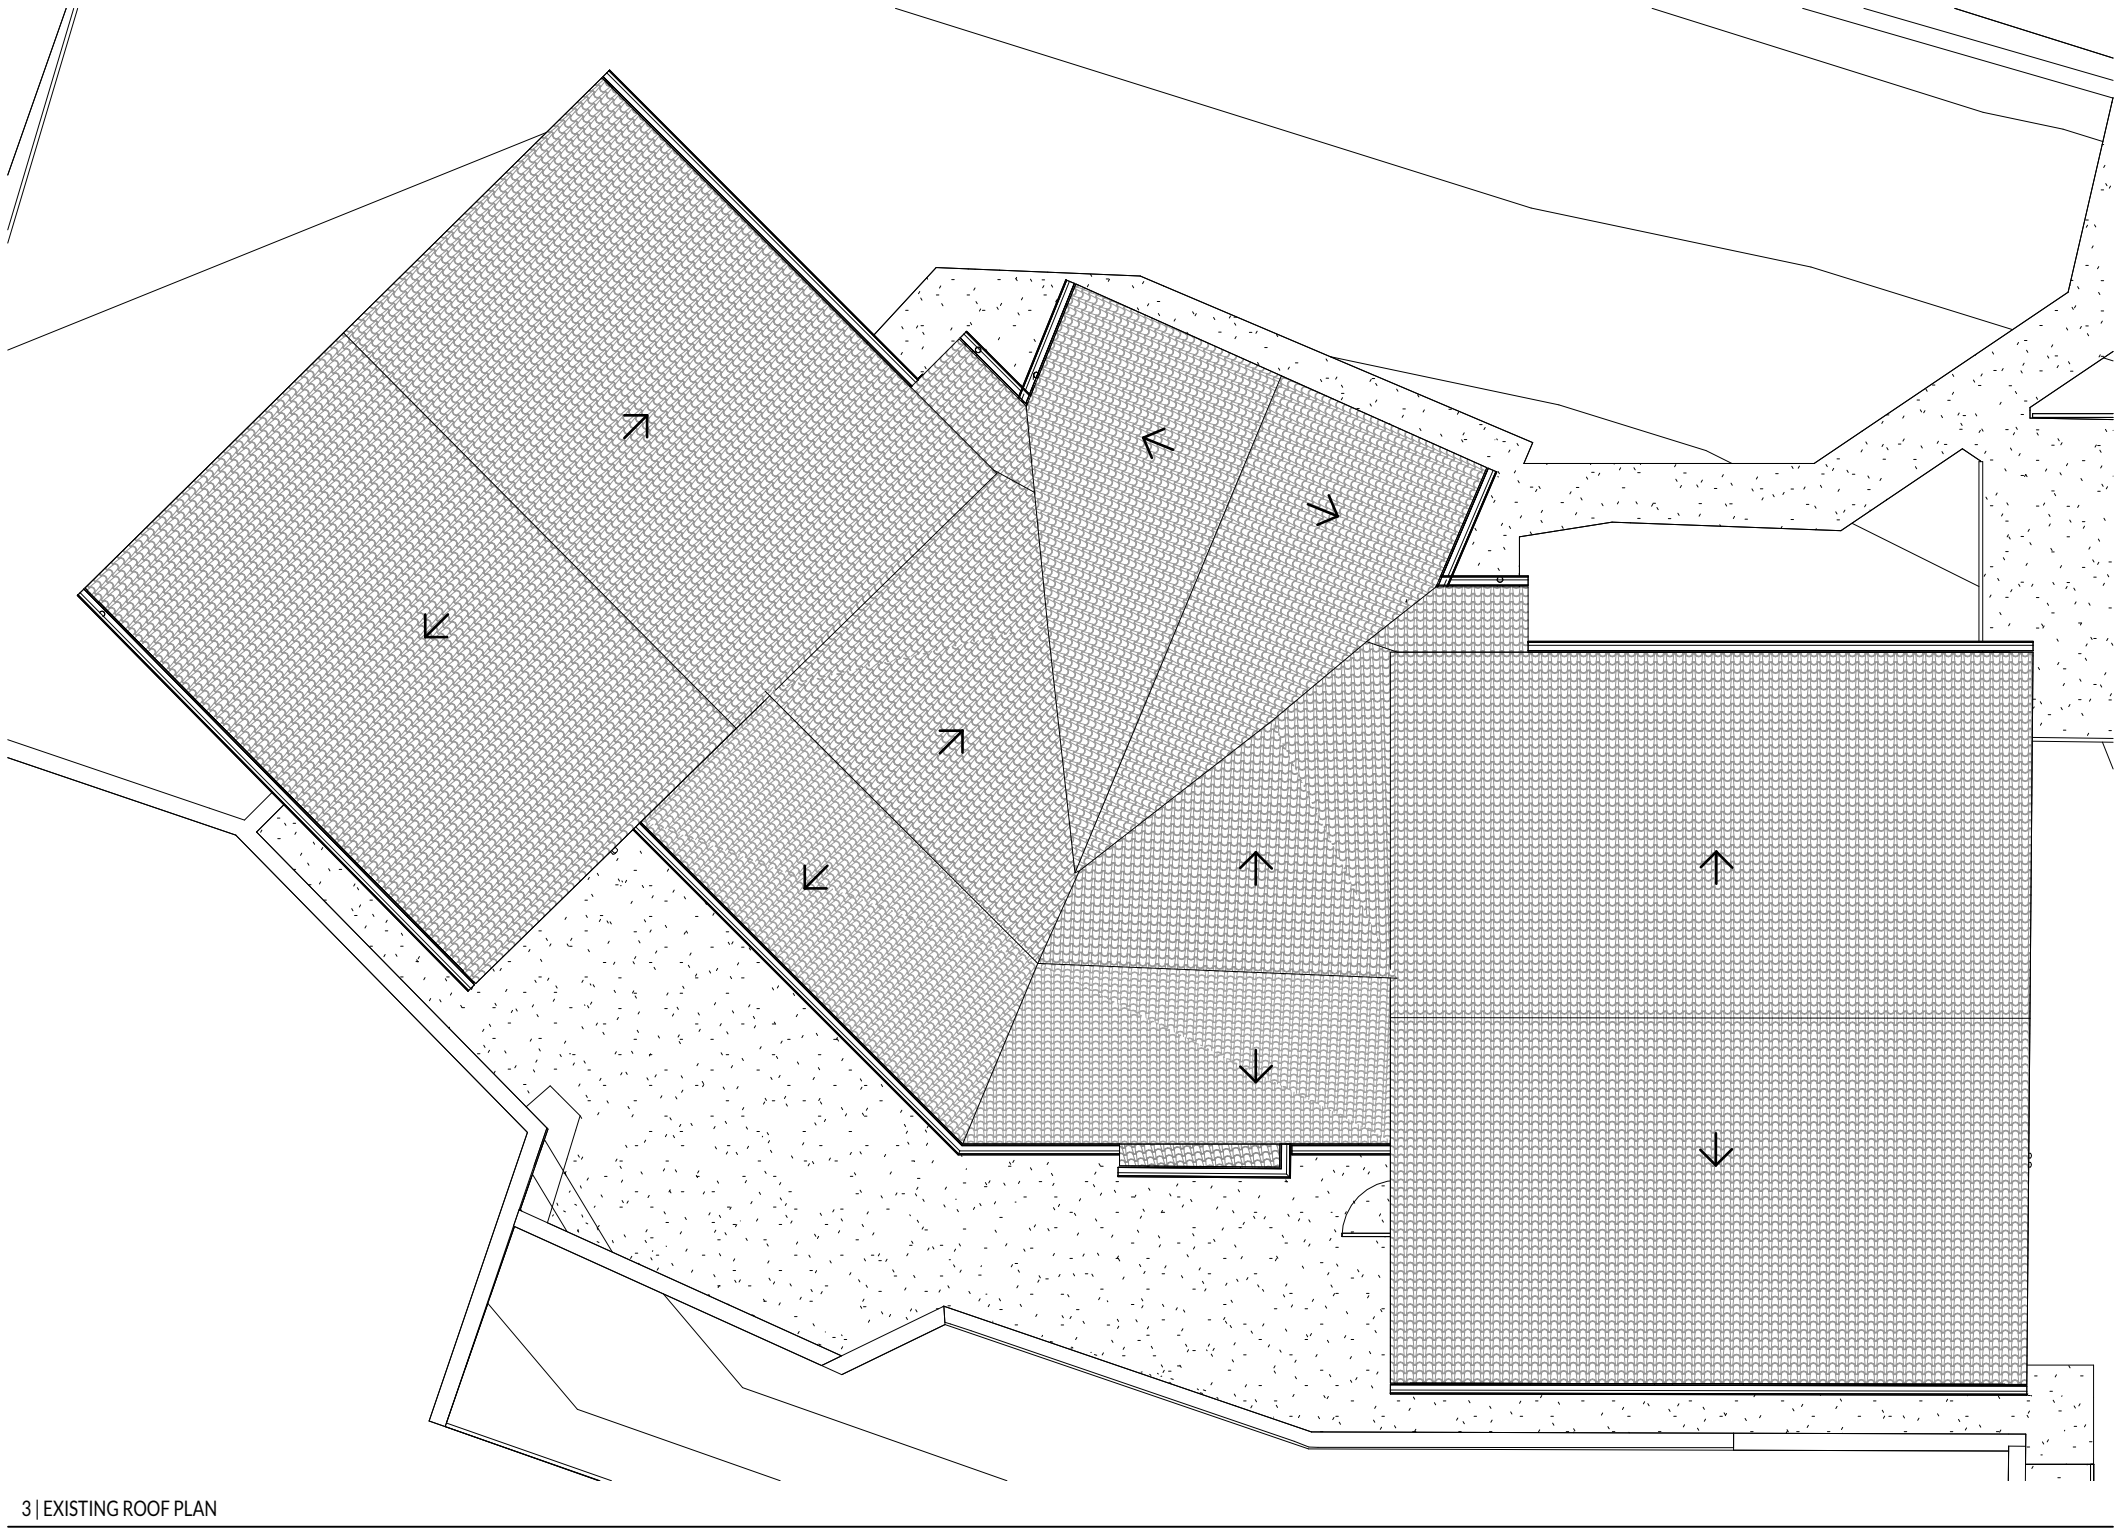

3 | EXISTING ROOF PLAN

SCALE: 1:100

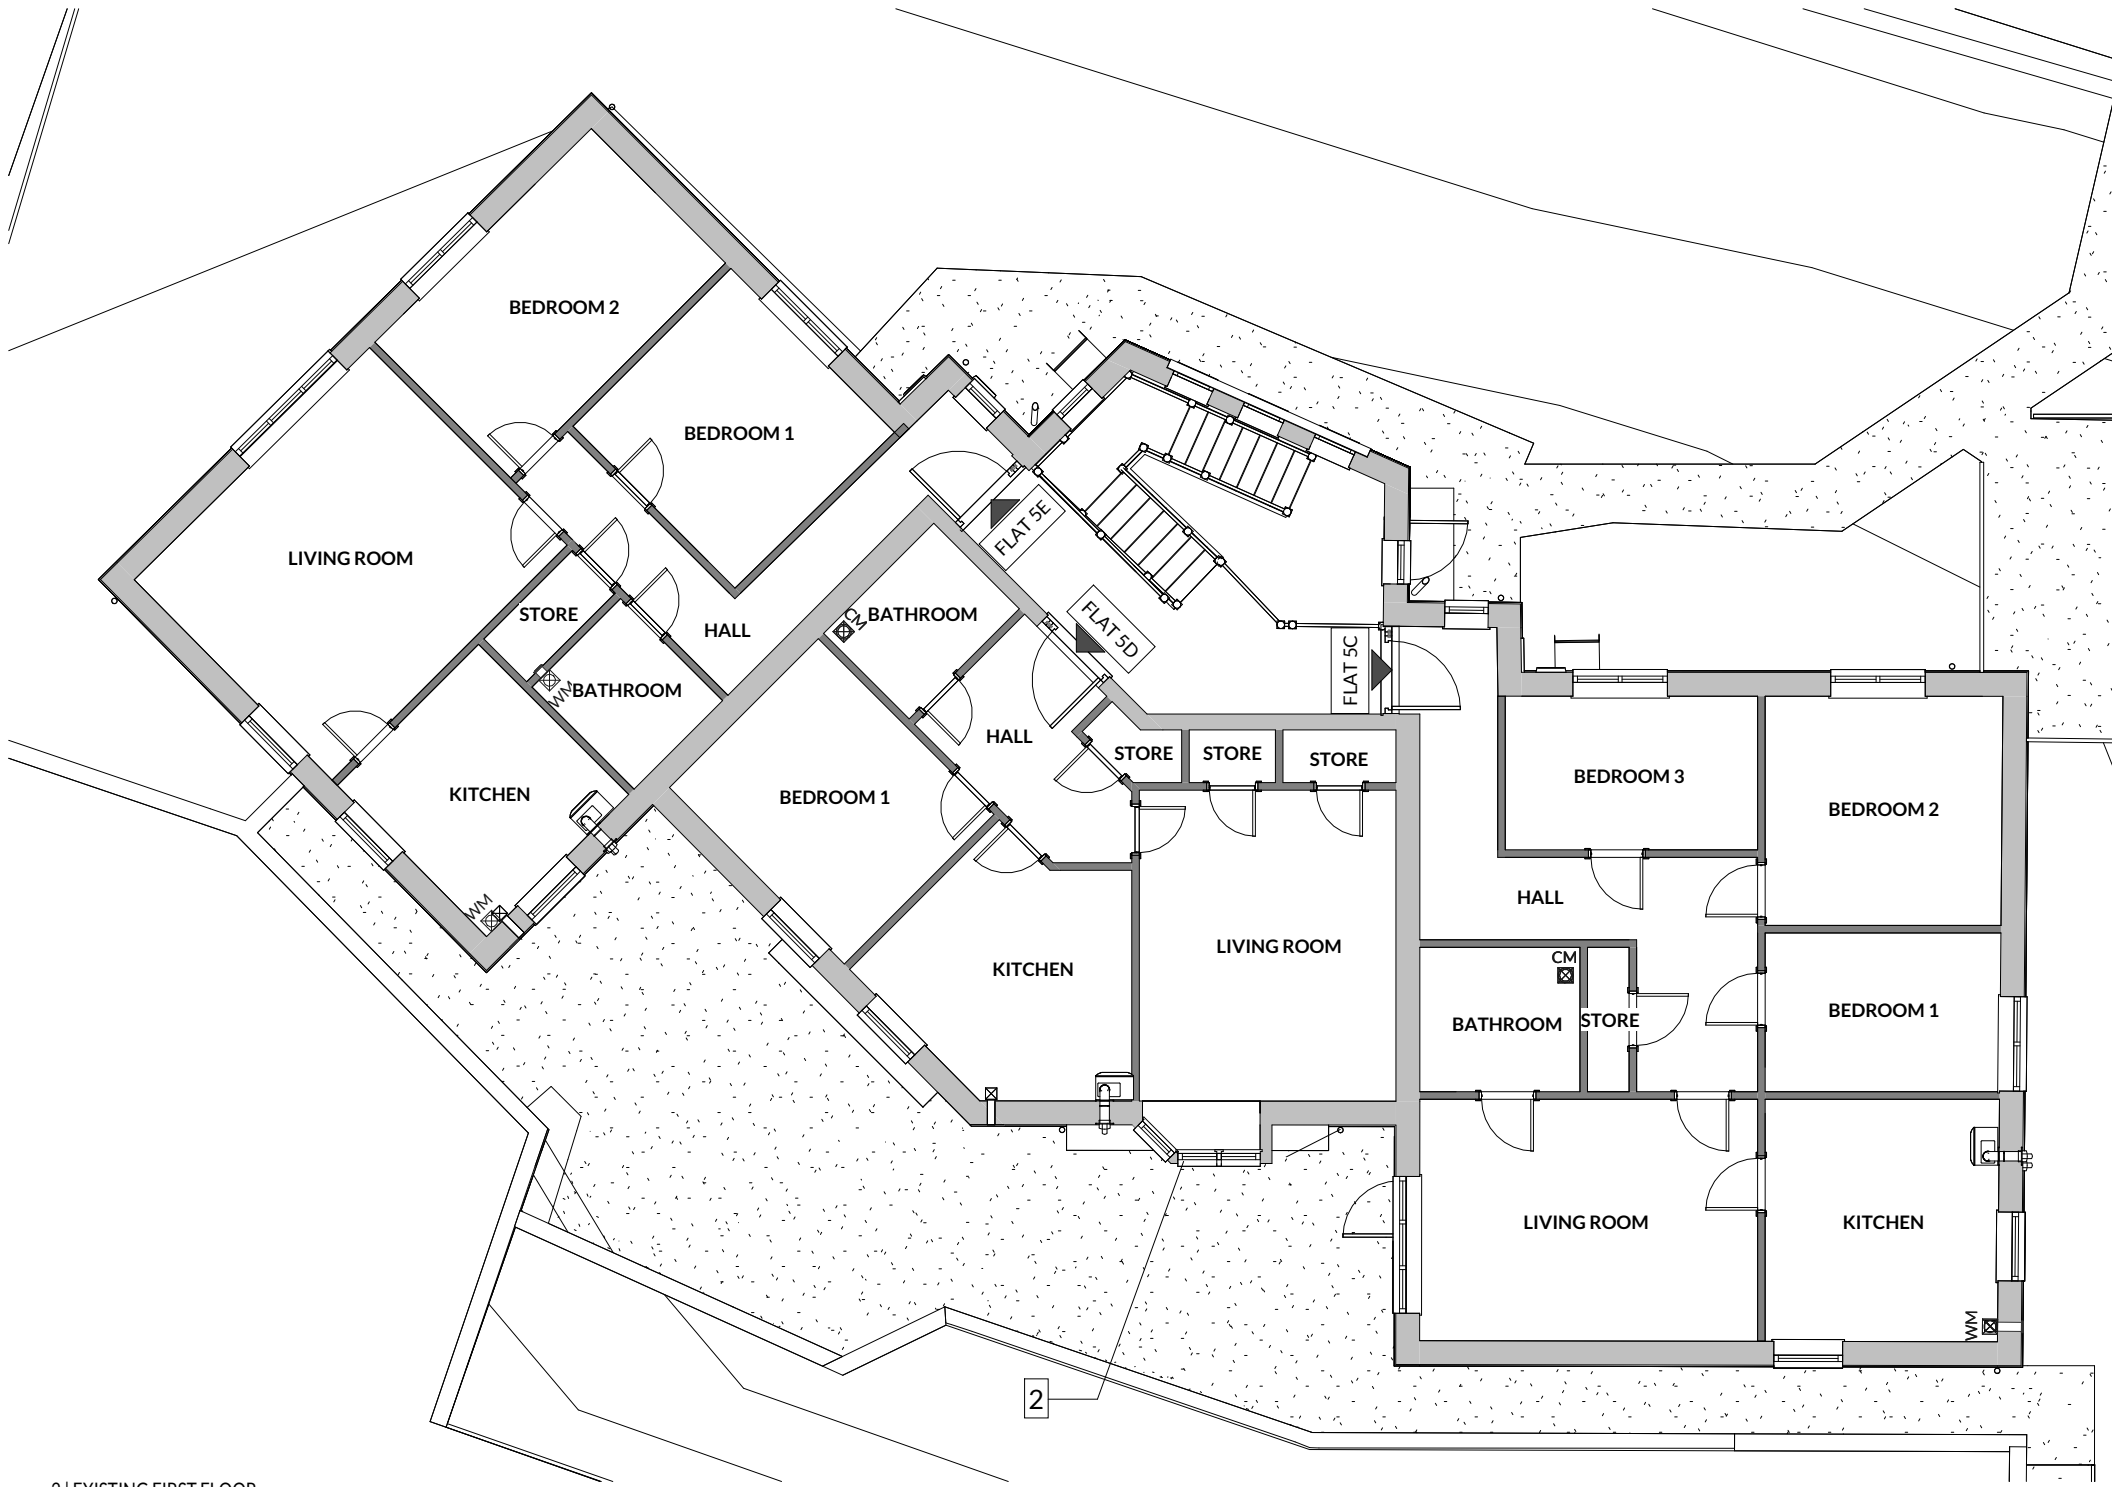

2 | EXISTING FIRST FLOOR

SCALE: 1:100

KEY

- 1 Removal of front and back doors.
- 2 Bay window to be demolished.

P2	12.06.26	General amendments.	LF
P1	05.06.26	Pre-application issue.	LF
Rev	Date	Description	Initials

Project	GROVES ROAD GROVES ROAD, NEATH, SA11 1YB.
Client	R AND M WILLIAMS
Drawing Series	48-EXISTING DRAWINGS
Drawing Title	EXISTING FLOOR PLANS
Archetype	PLA

Scale@A2: As indicated Date: JUN.26 Drawn: LF Checked: AG

Drawing Number	Status	Rev
067-DOM-PLA-XX-DR-N-4801	S0	P2

Domna

Disclaimer
© Domna holds the copyright to all the information contained within this document and their written consent must be obtained before copying or using the data other than for the purpose it was originally supplied. All dimensions and measurements to be checked on site.
All dimensions are in mm unless otherwise stated. This drawing has been produced electronically and may have been photo reduced or enlarged when copied. Do not scale from drawing; work only to figured dimensions. If any dimension is not precise or if any dimensional error is found, please inform Domna Design immediately. This drawing is to be read in conjunction with relevant consultants and engineers drawings and specifications. All work to be carried out by a competent contractor working to unapproved method statement.

