




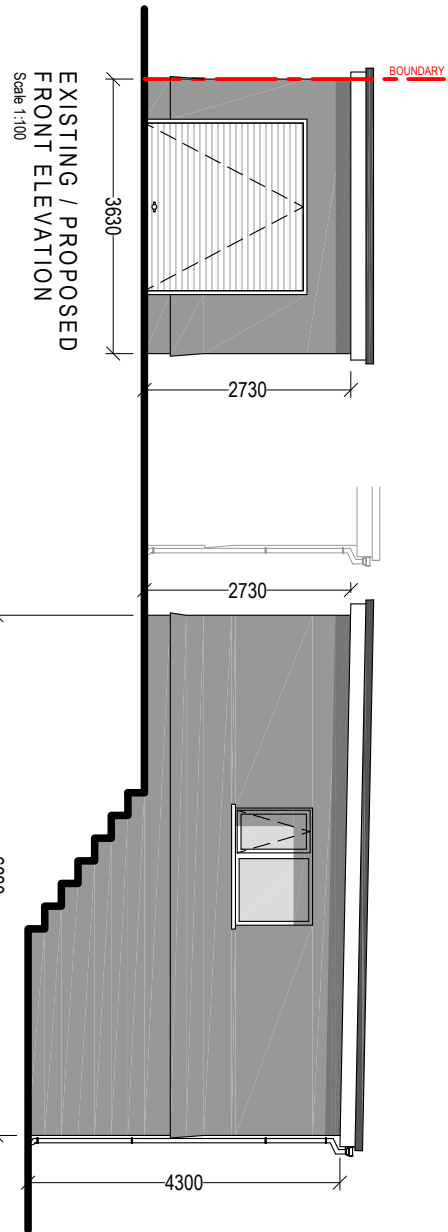

EXISTING / PROPOSED
FRONT ELEVATION
Scale 1:100

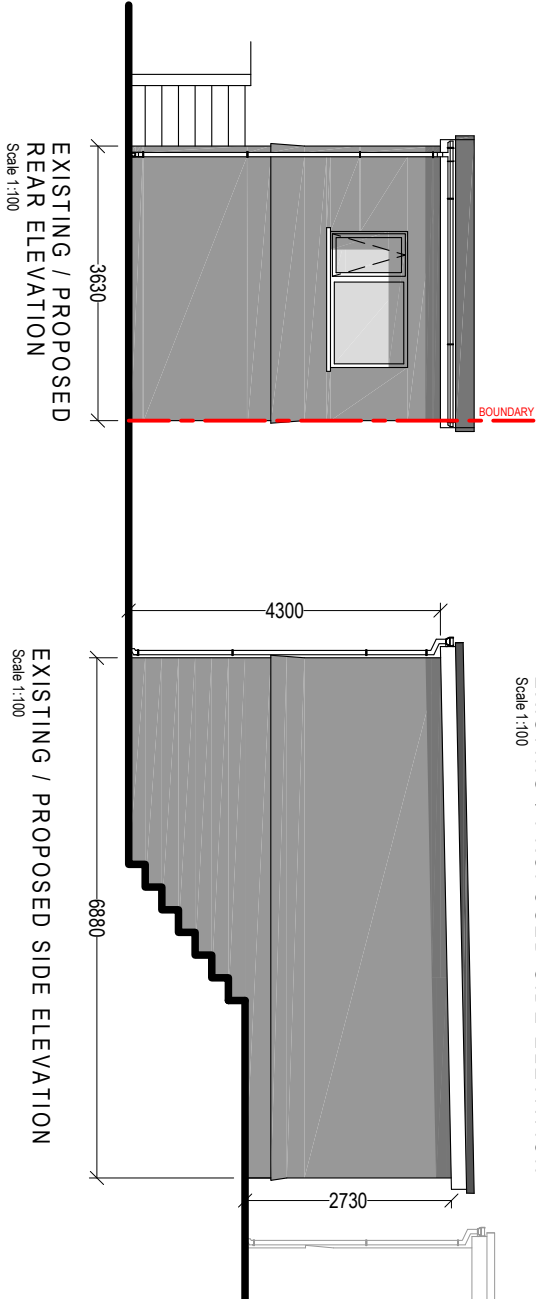


EXISTING / PROPOSED
SIDE ELEVATION
Scale 1:100

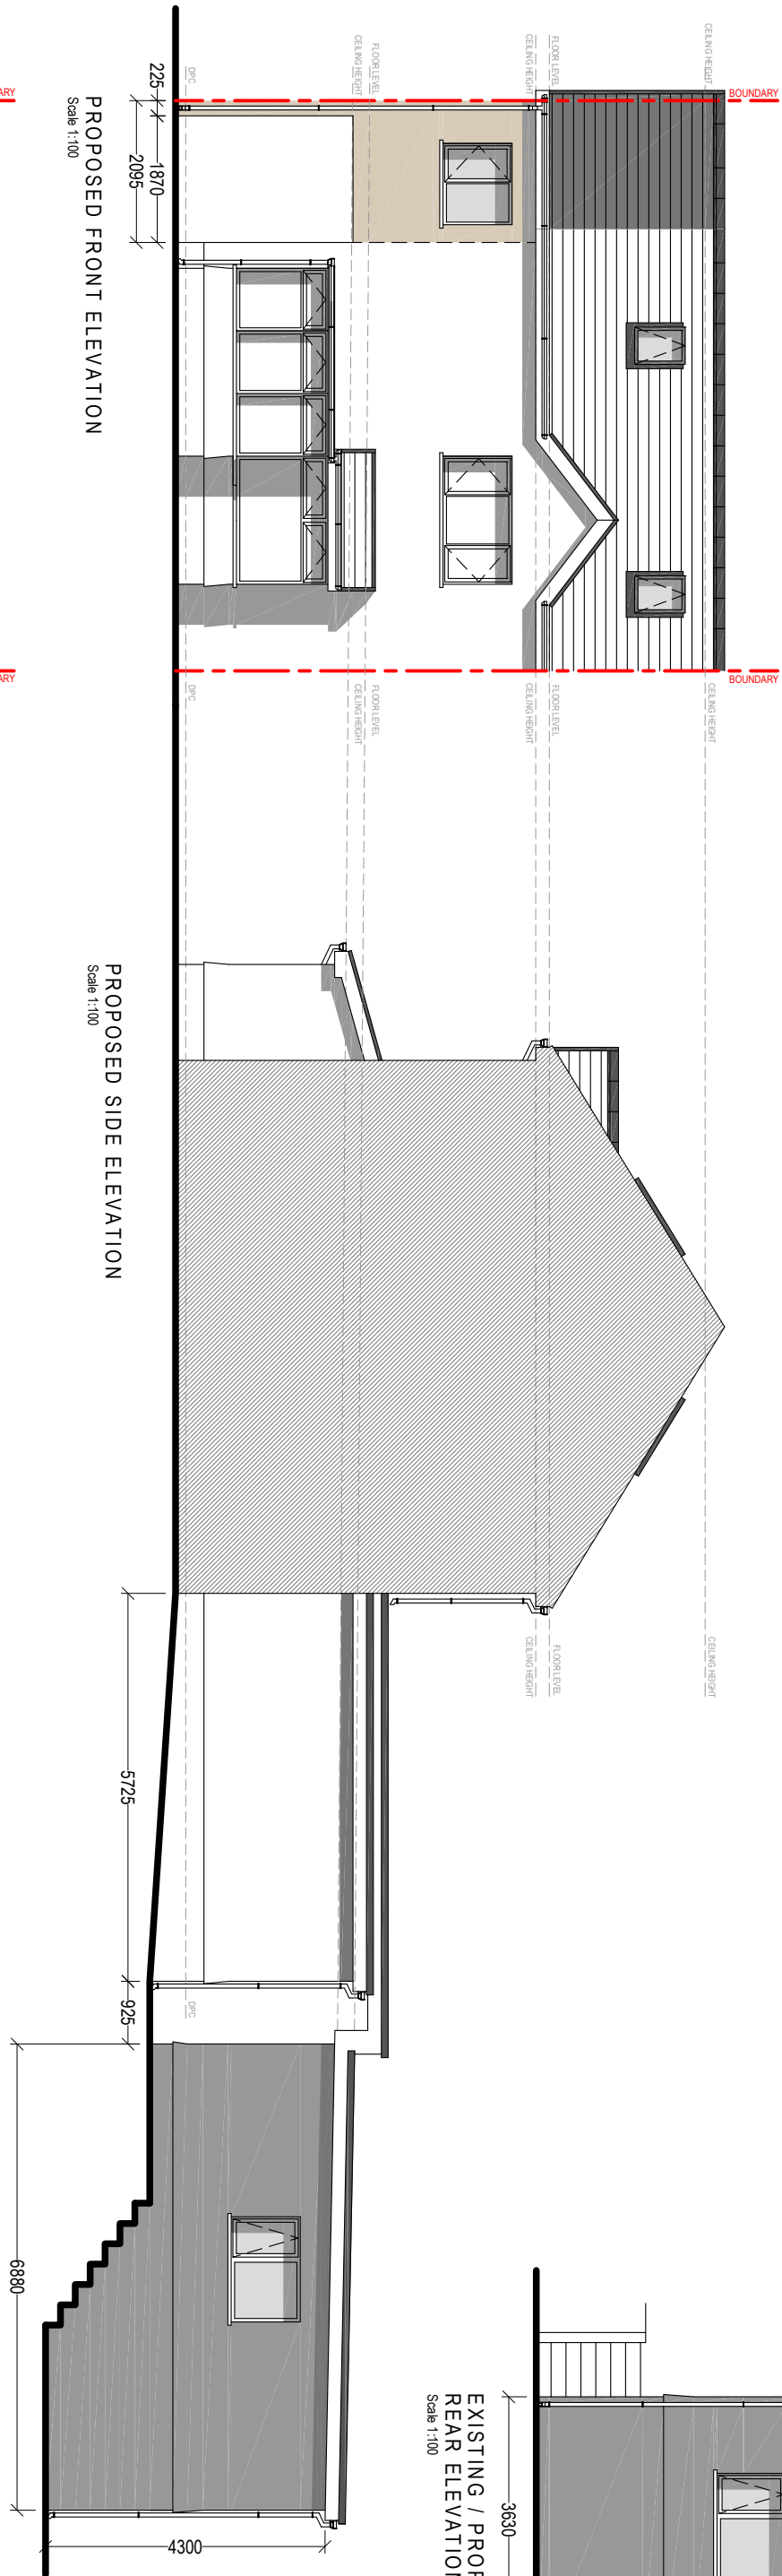

PROPOSED FRONT ELEVATION
Scale 1:100

PROPOSED SIDE ELEVATION
Scale 1:100

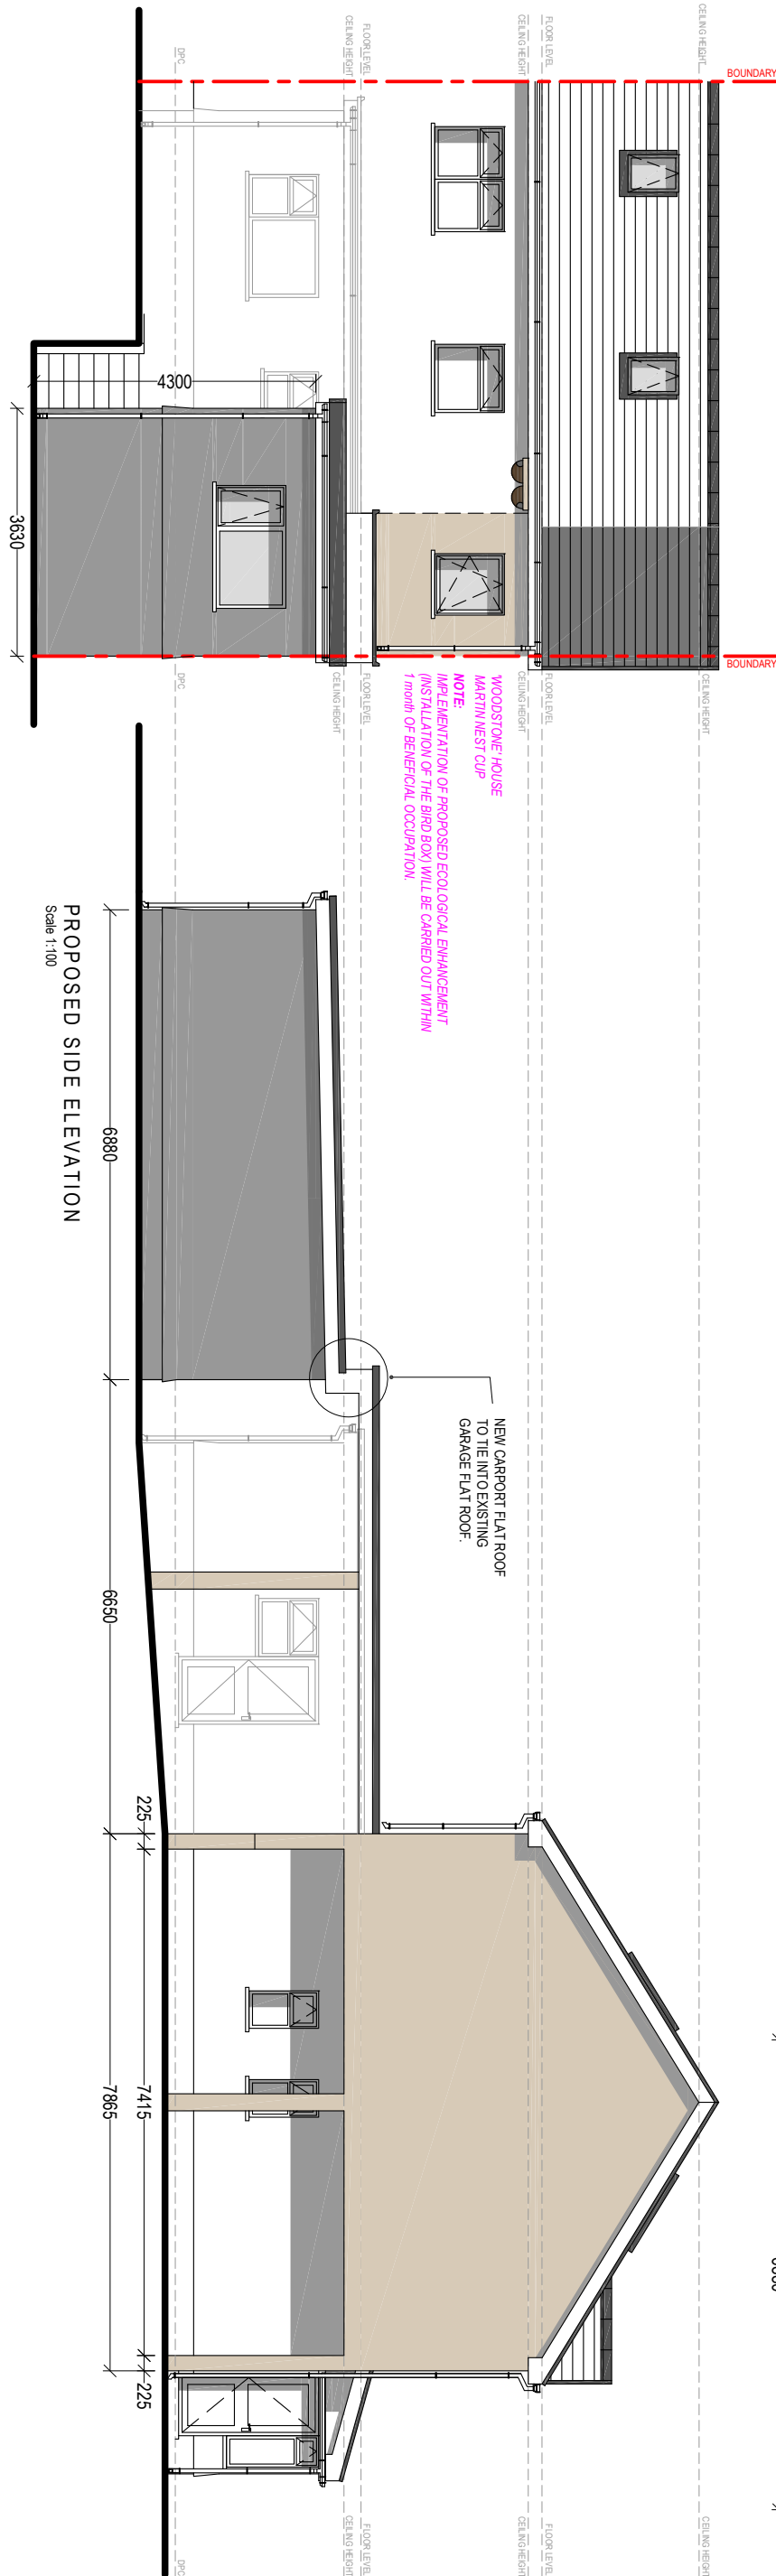

PROPOSED REAR ELEVATION
Scale 1:100

PROPOSED SIDE ELEVATION
Scale 1:100

Client:

35 Railway Terrace,
Cwmillynfell,
Swansea,
SA9 2GP

Project Title:

PROPOSED FIRST FLOOR
SIDE EXTENSION

General Notes:
1. Do not scale from this drawing, take figured dimensions only.
2. Dimensions are in millimetres unless otherwise stated.

Drawing Issue:

PLANNING

Drawing Title:	PROPOSED ELEVATIONS		
Drawing No:	CPD-005	Revision:	
Date:	15-06-2026	Reviewed:	
Scale(s):	1:100	Paper Size:	A2



Cwm Planning & Design Ltd.
(Civil, Structural & Architectural)