


Neath Sports Centre

Creation of 2Nr. Padel Courts





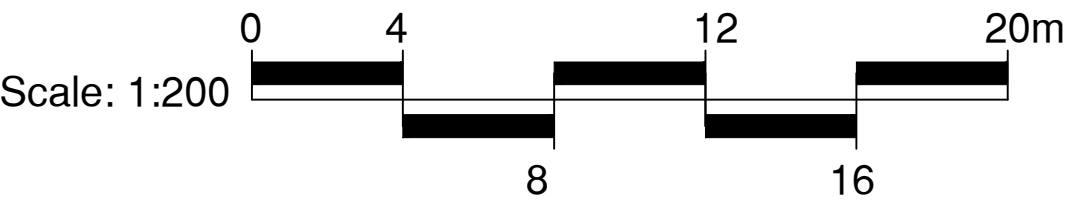

CONSULTANTS
Surfacing Standards Ltd
Office 2, Eppington House,
Aston Road, Llanham, LE19 9NY
01530 400172

1. DO NOT SCALE FROM DRAWING UNLESS FOR PLANNING PURPOSES ONLY. ALL DIMENSIONS TO BE CHECKED ON SITE PRIOR TO COMMENCEMENT OF WORKS.
2. THIS DRAWING IS COPYRIGHT TO SURFACING STANDARDS LTD.
3. ALL PERSONNEL SHOULD BE AWARE OF THE HEALTH AND SAFETY PLAN WHICH IS RETAINED IN THE SITE MANAGERS OFFICE.


-  Artificial Turf Playing Area
-  4.0m High Padel Fence Line
-  3.0m High Padel Fence Line
-  3.0m High Site Fence Line

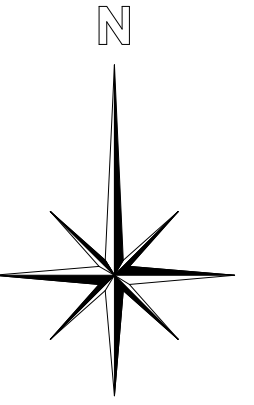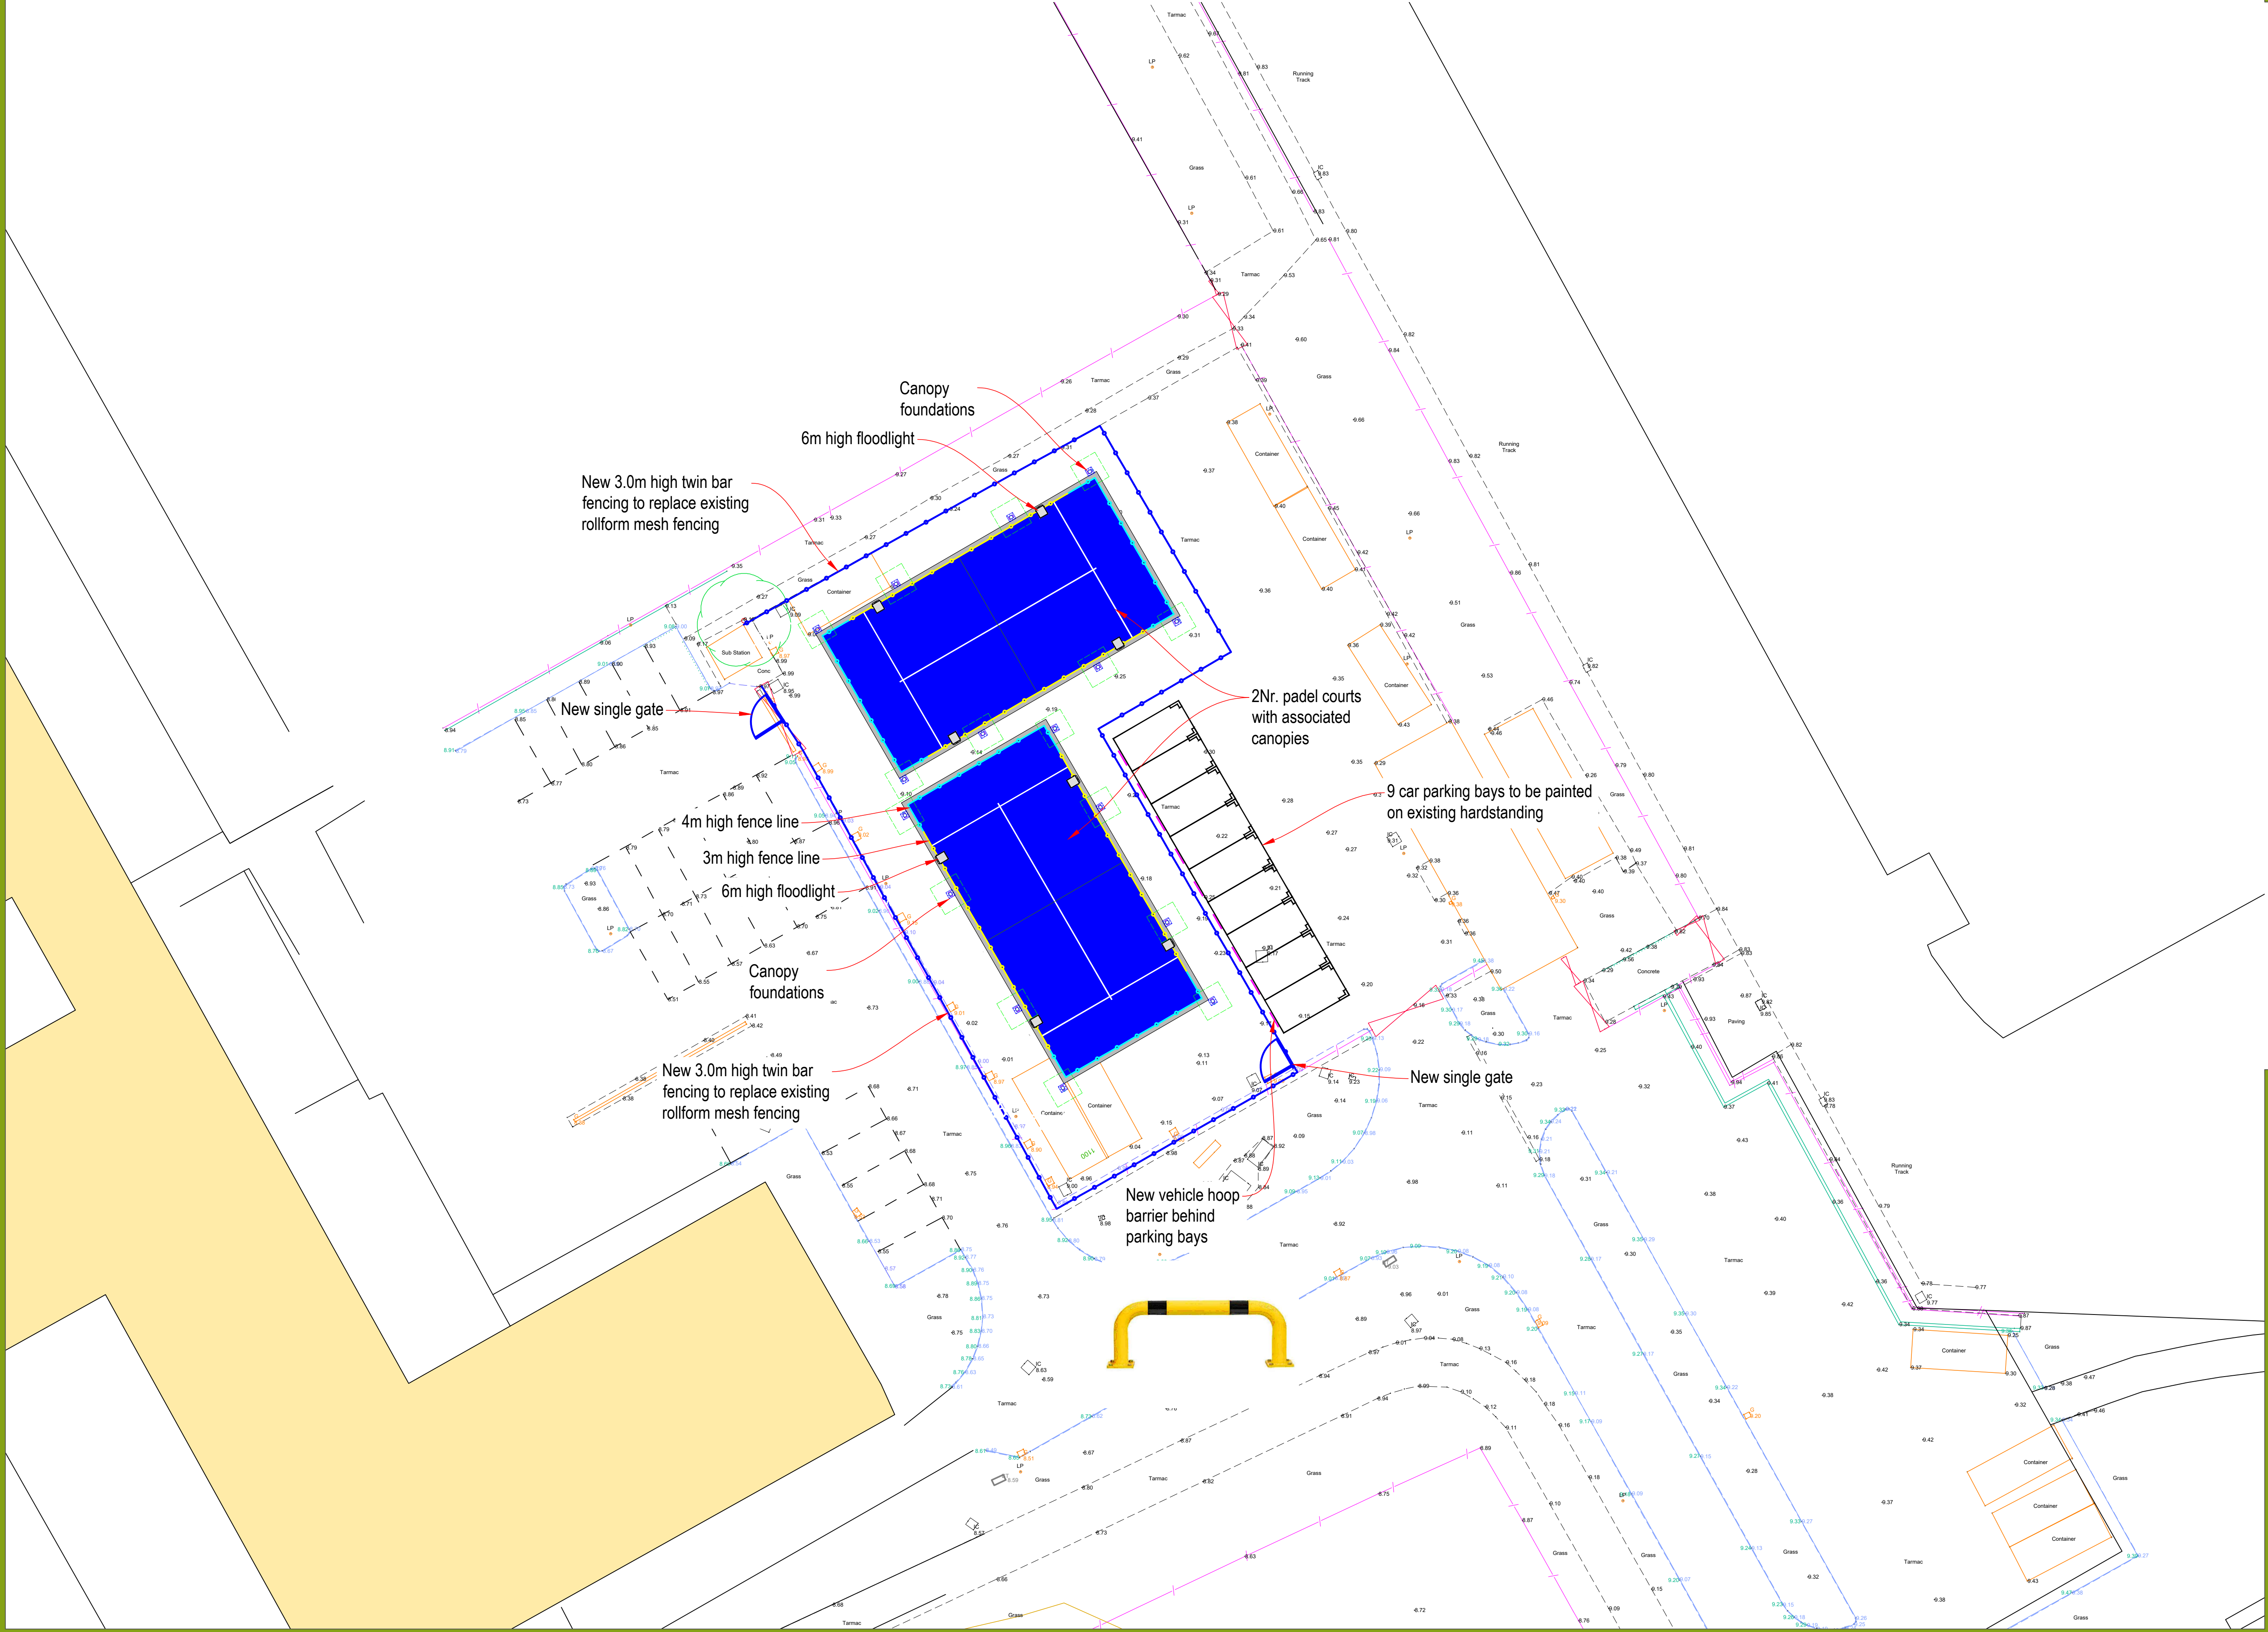

00	PLANNING ISSUE	ME	16/06/26
REV	DESCRIPTION	REV	CK DATE



Surfacing Standards Limited
SPORTS PITCH CONSULTANTS

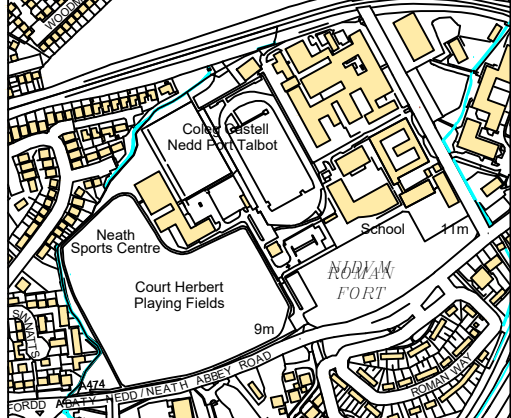

AUTHOR
ME

TITLE
Neath Sports Centre
Creation of 2Nr. Padel Courts
Proposed Site Plan

PROJECT	ss3605	SCALE	1:200	SIZE	A1
DRAWING No	03	REVISION	00		