


Neath Sports Centre

Creation of 2Nr. Padel Courts





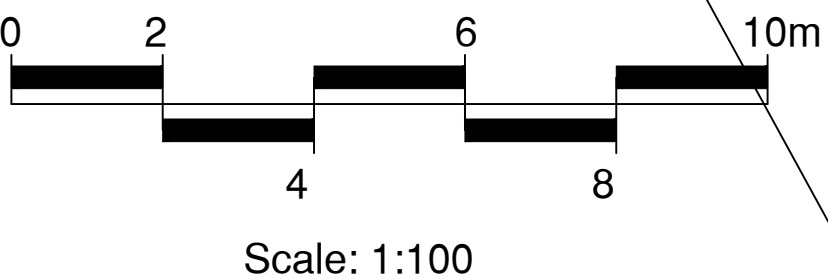

CONSULTANTS
Surfacing Standards LTD
Office 1, Eppington House,
Aston Road, Lippington, LE19 9WY
01530 400172


1. DO NOT SCALE FROM DRAWING UNLESS FOR PLANNING PURPOSES ONLY. ALL DIMENSIONS TO BE CHECKED ON SITE PRIOR TO COMMENCEMENT OF WORKS.
2. THIS DRAWING IS COPYRIGHT TO SURFACING STANDARDS LTD.
3. ALL PERSONNEL SHOULD BE AWARE OF THE HEALTH AND SAFETY PLAN WHICH IS RETAINED IN THE SITE MANAGERS OFFICE.

New 80mm Ø Carrier Drain

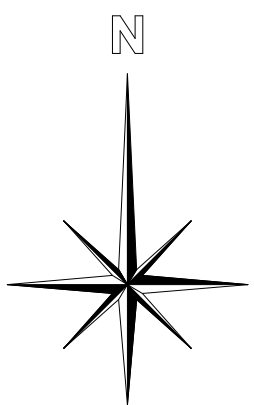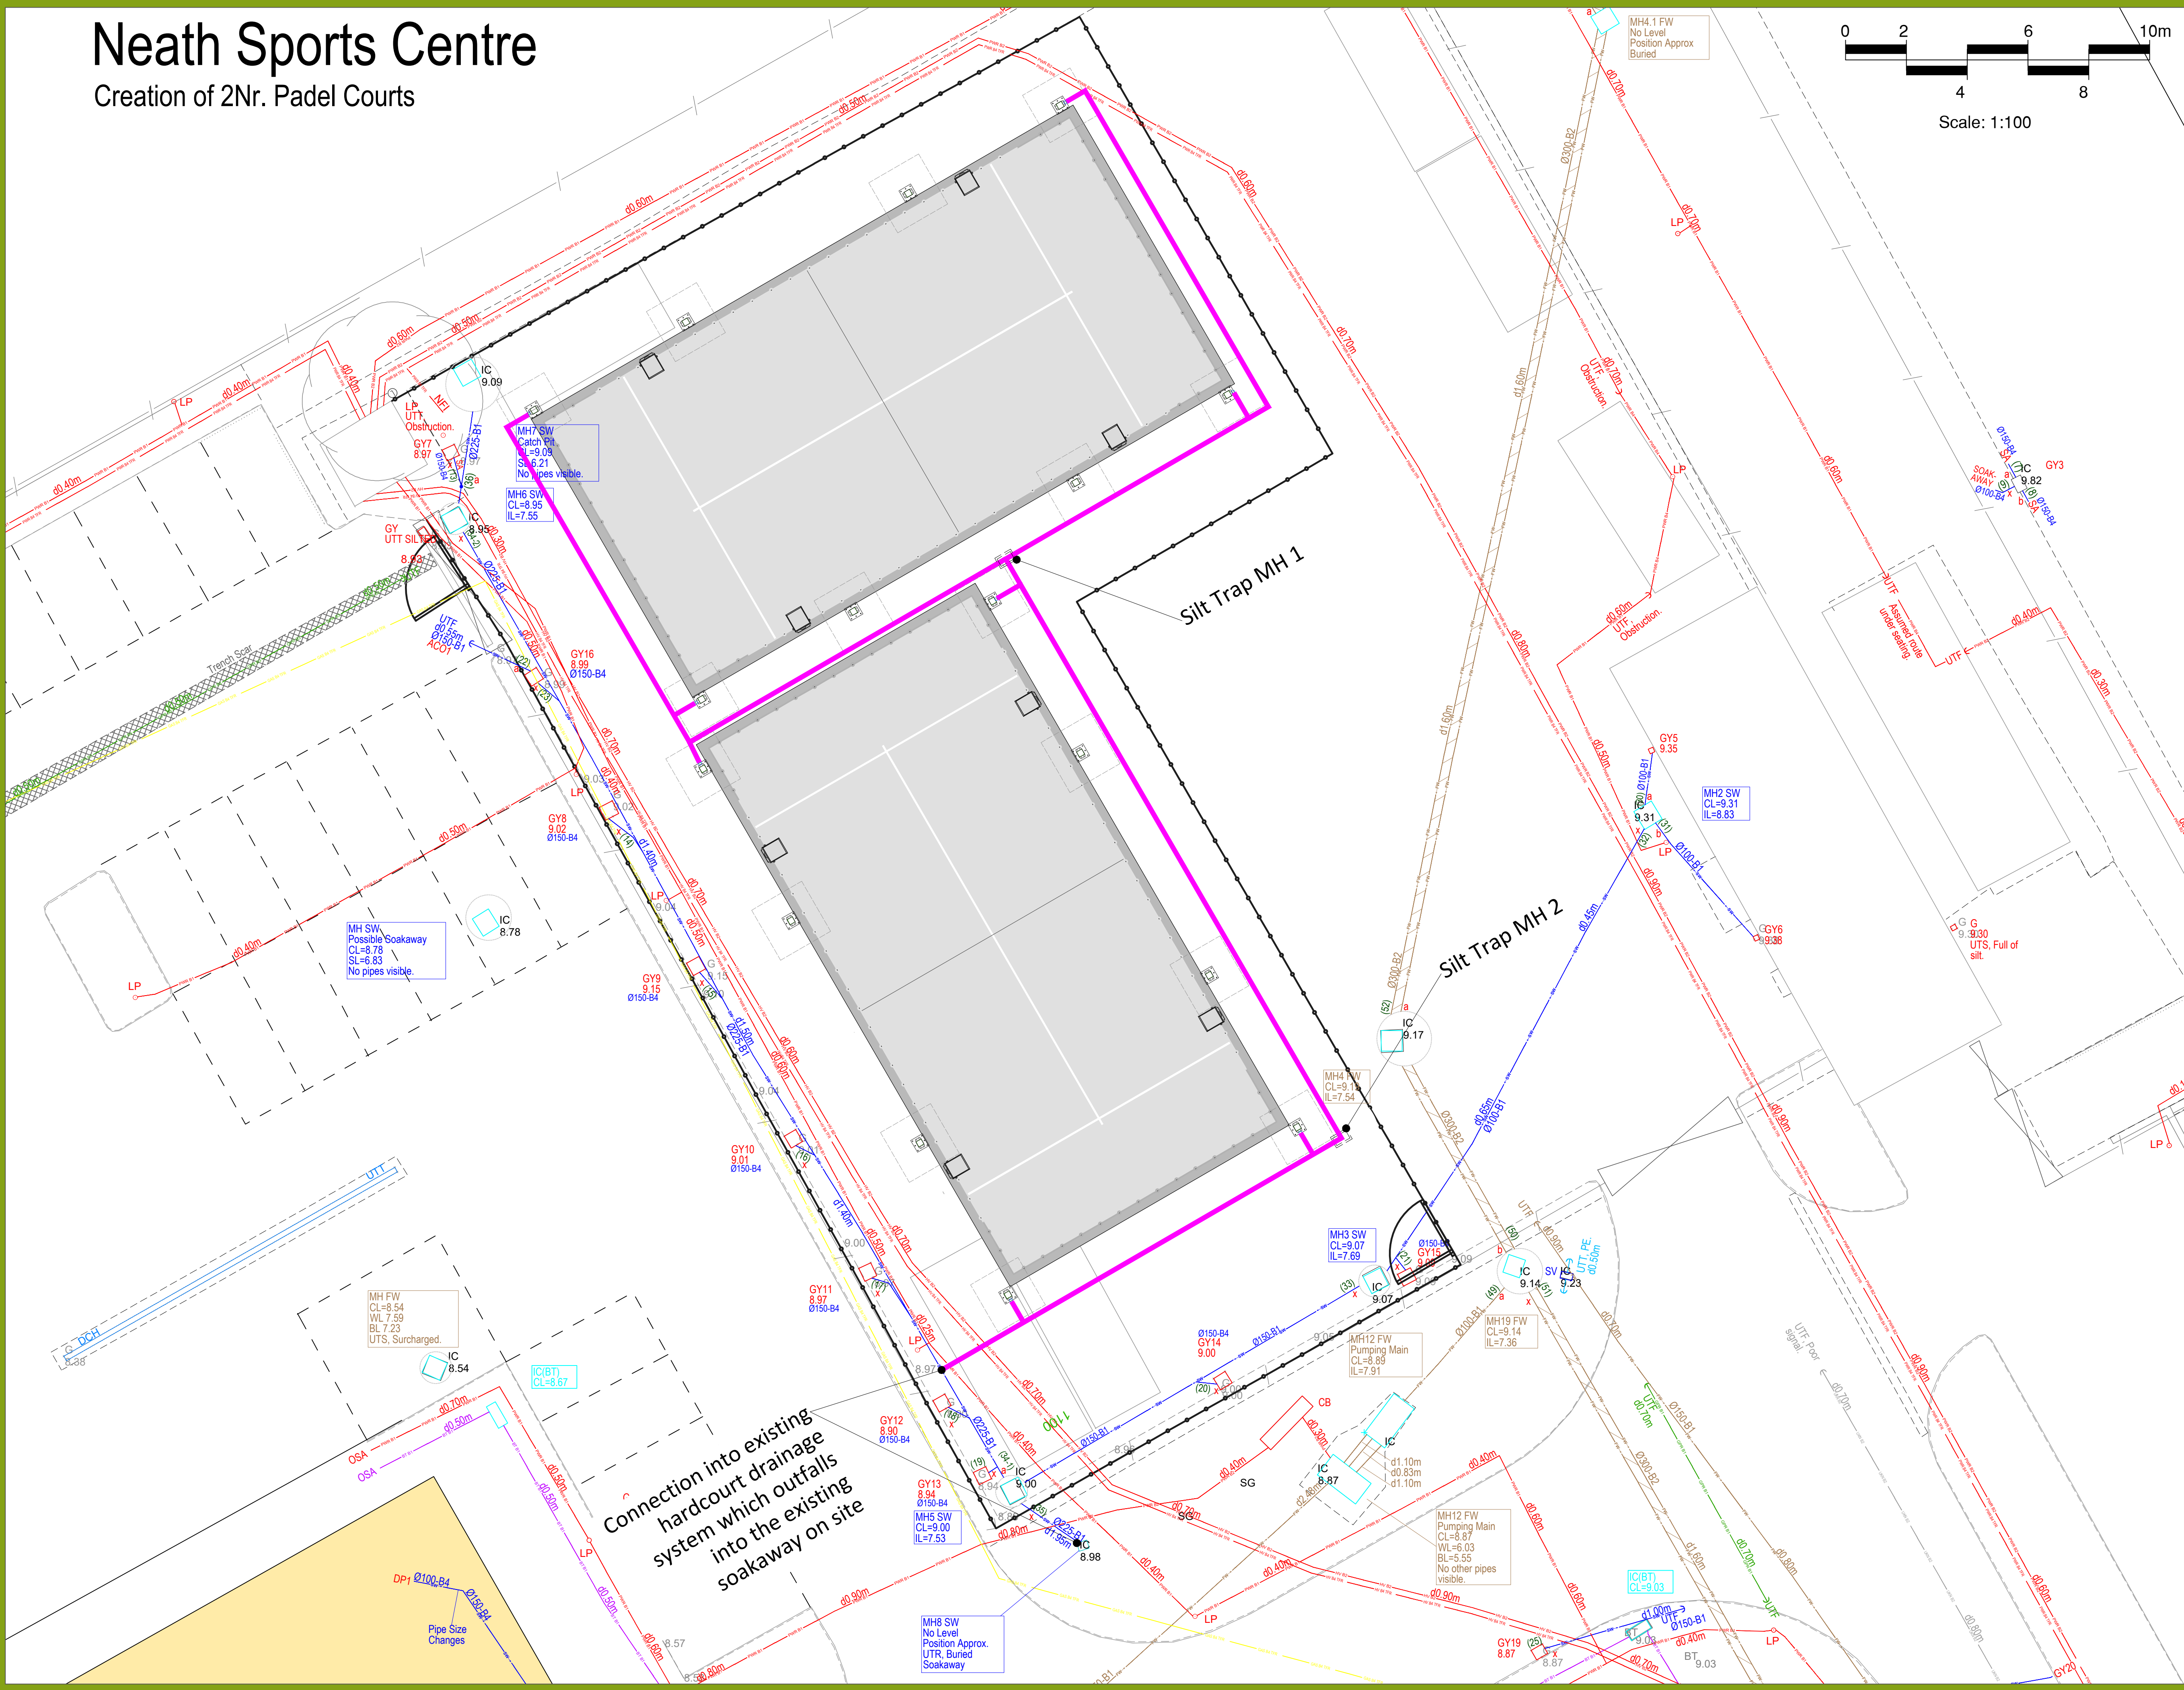



Surfacing Standards Limited
SPORTS PITCH CONSULTANTS

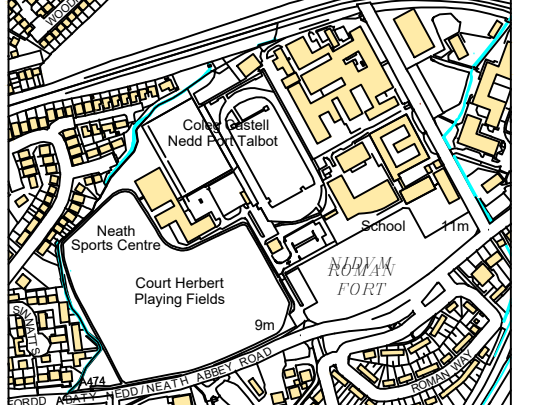

00	PLANNING ISSUE	ME	17/06/26
REV	DESCRIPTION	REV	CK DATE
AUTHOR		ME	
TITLE		Neath Sports Centre Creation of 2Nr. Padel Courts Proposed Drainage Layout	
PROJECT	ss3605	SCALE	1:100
DRAWING No	08	SIZE	A1
REVISION		00	