
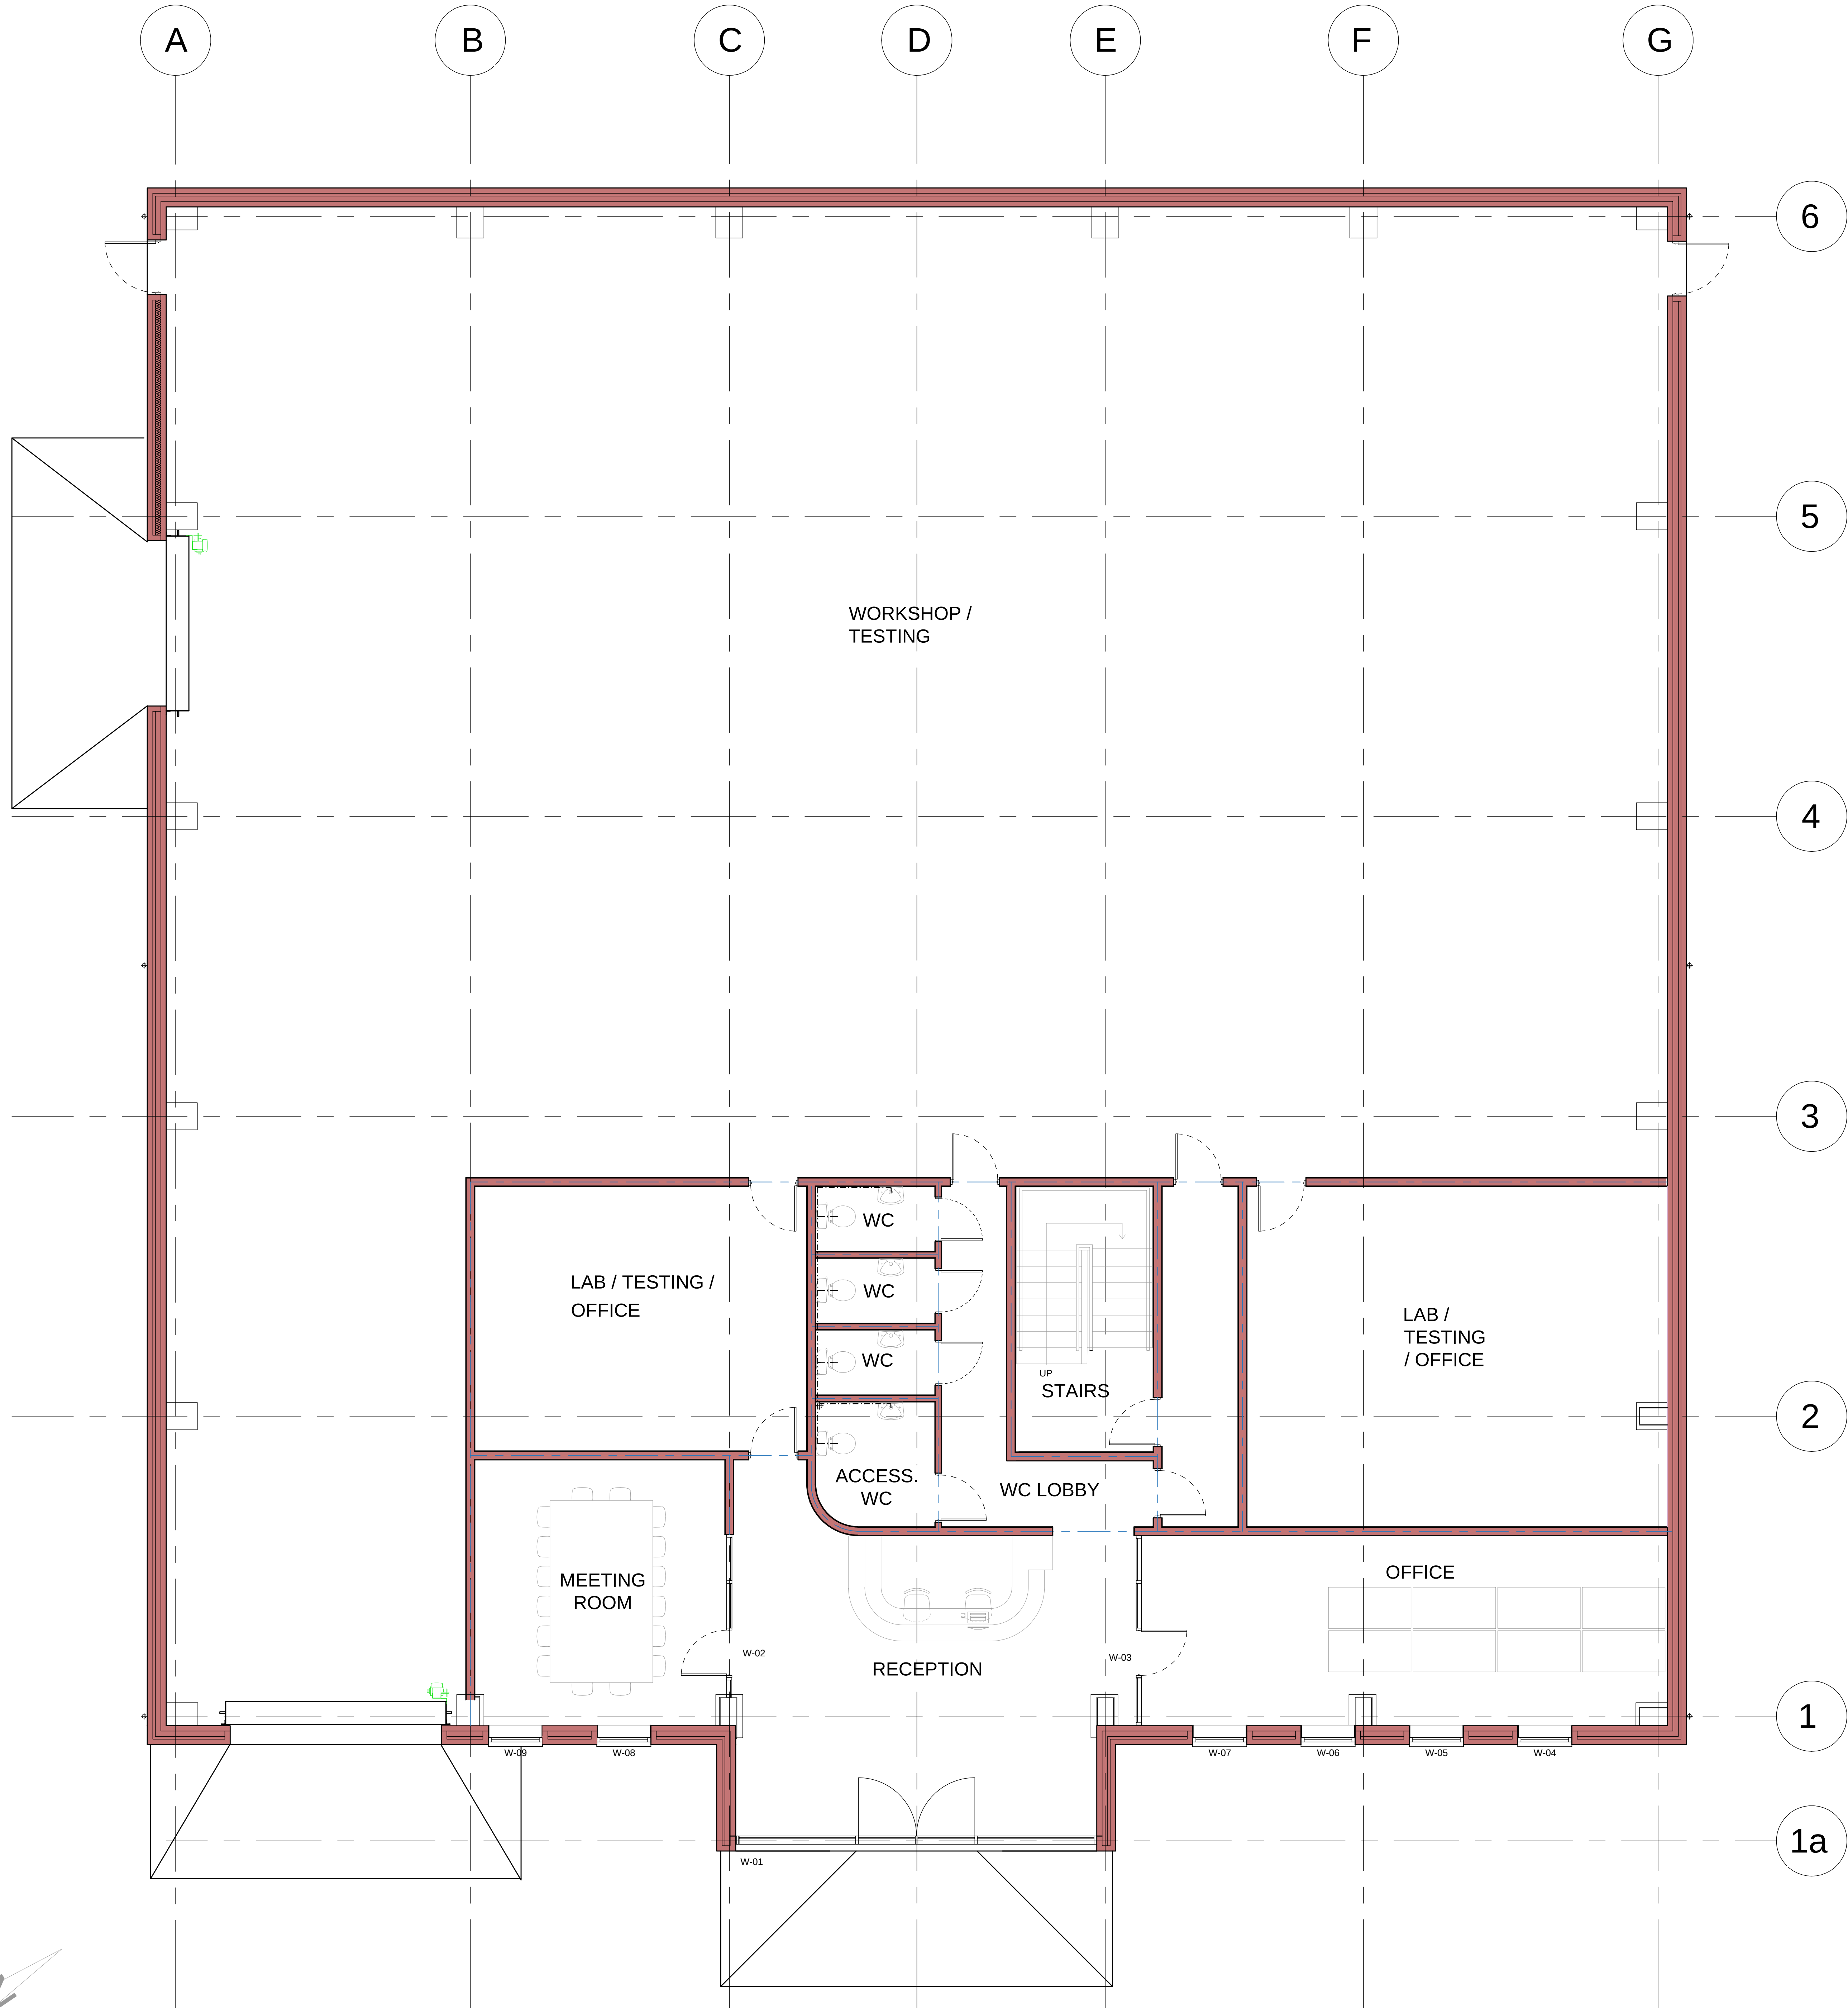


13/05/2025 09:29:11 L:\RA Architects\RAA Projects\972 Kenfig Industrial Estate\2D\Planning\972-01 - Proposed Ground Floor.dwg - ISO A0 (841.00 x 1190.00 mm)

GROUND FLOOR

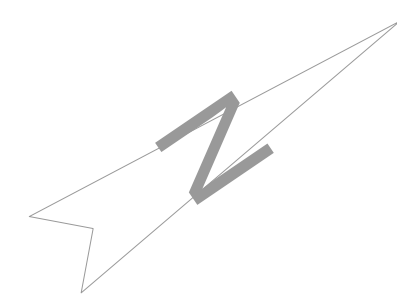

Drawing No R 9 7 2 - 0 1 A 0

NOTES:
THIS DRAWING IS COPYRIGHT.
DO NOT SCALE FROM THIS DRAWING.
WORK TO FIGURED DIMENSIONS ONLY.
CHECK ALL DIMENSIONS ON SITE.
ANY DISCREPANCIES TO BE NOTIFIED TO THE ARCHITECT.

NOTES:
DRAWINGS HAVE BEEN PRODUCED FOR PLANNING AND BUILDING
REGULATIONS PURPOSES ONLY. THE CONSTRUCTION (DESIGN AND
MANAGEMENT) REGULATIONS 2015 (COM) IS THE RESPONSIBILITY OF THE
CLIENT CONTRACTOR UNLESS OTHERWISE AGREED IN WRITING.

NO.	REVISIONS

RICHARD ANDREWS
ARCHITECTS
SUSTAINABLE · MODERN · CREATIVE

SUITE 2.3, THE ESTATES OFFICE, 25-26
GOLD TOPS, NEWPORT, NP20 4PG
PHONE: 01633 744144
EMAIL: admin@ra-architects.co.uk
Richard Andrews Architects Ltd
Registered in England & Wales No 6274171
Registered Office: Companies House, Crown Way, Cardiff, CF14 3UZ
www.ra-architects.co.uk

Job Kenfig Industrial Estate

Drawing Proposed Ground Floor Plan

Number R 9 7 2 - 0 1 A 0

Scale	Date	Drawn	Checked
1:50	05/26	RH	DP