



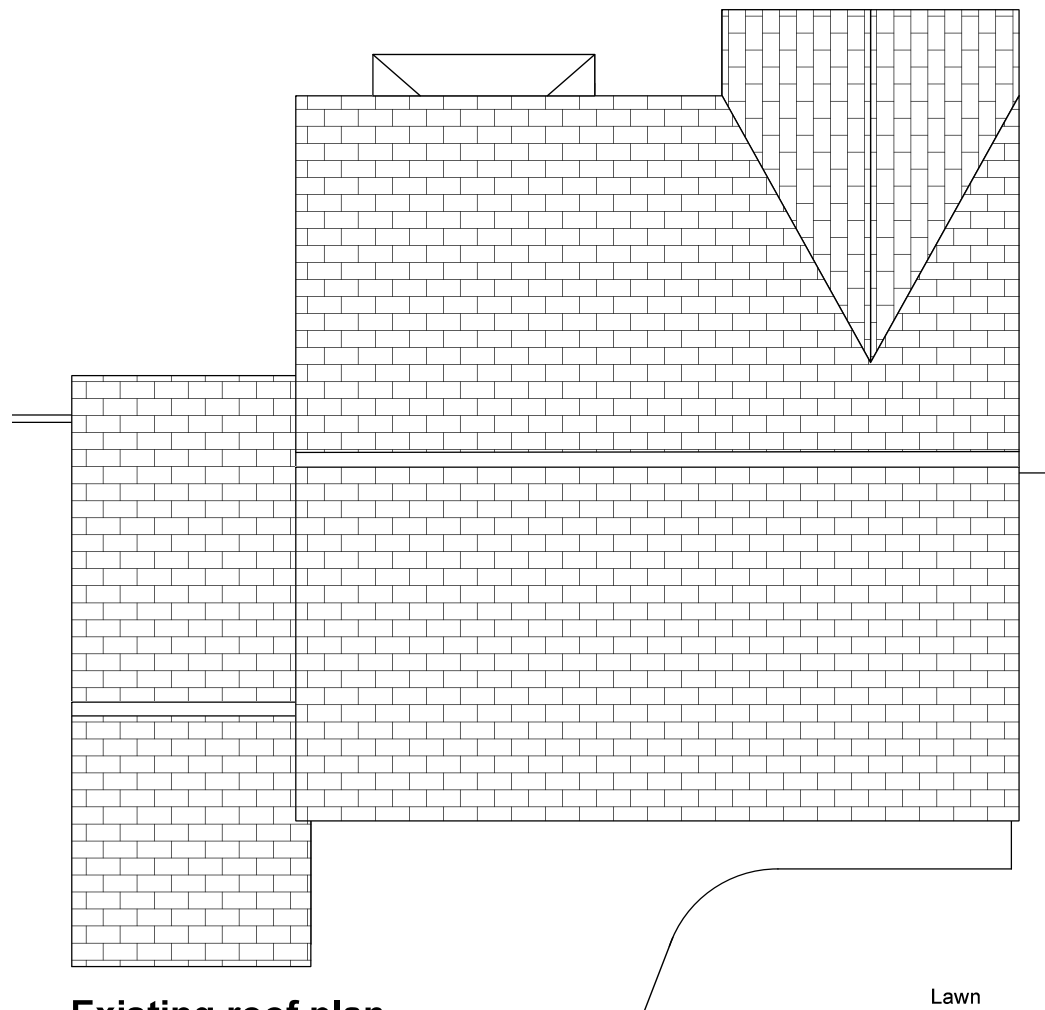


Existing roof plan

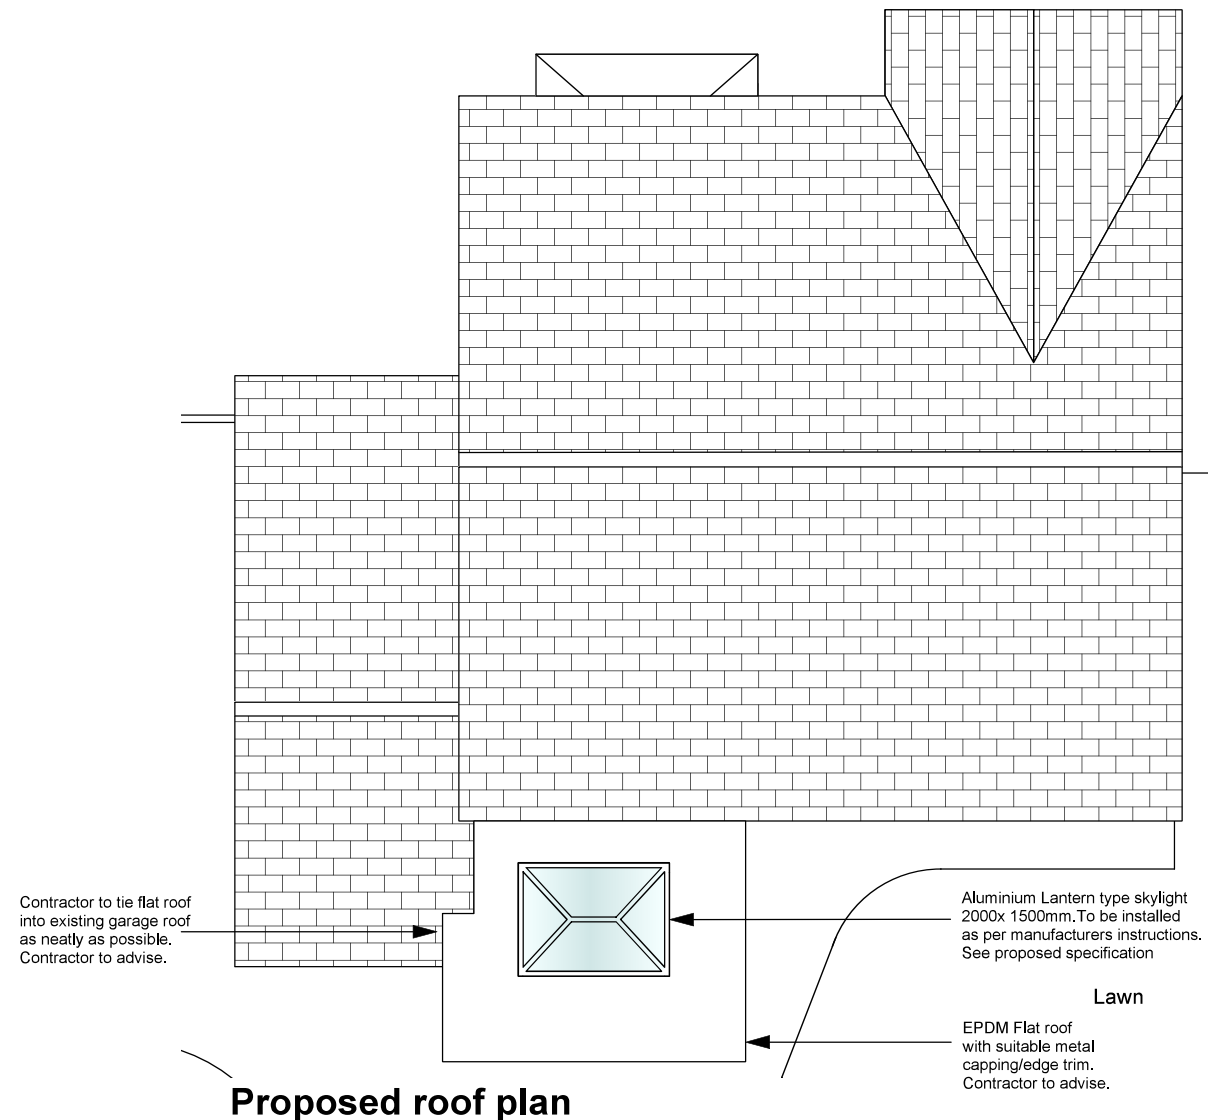

Proposed roof plan



Precedent images of pyramid rooflight

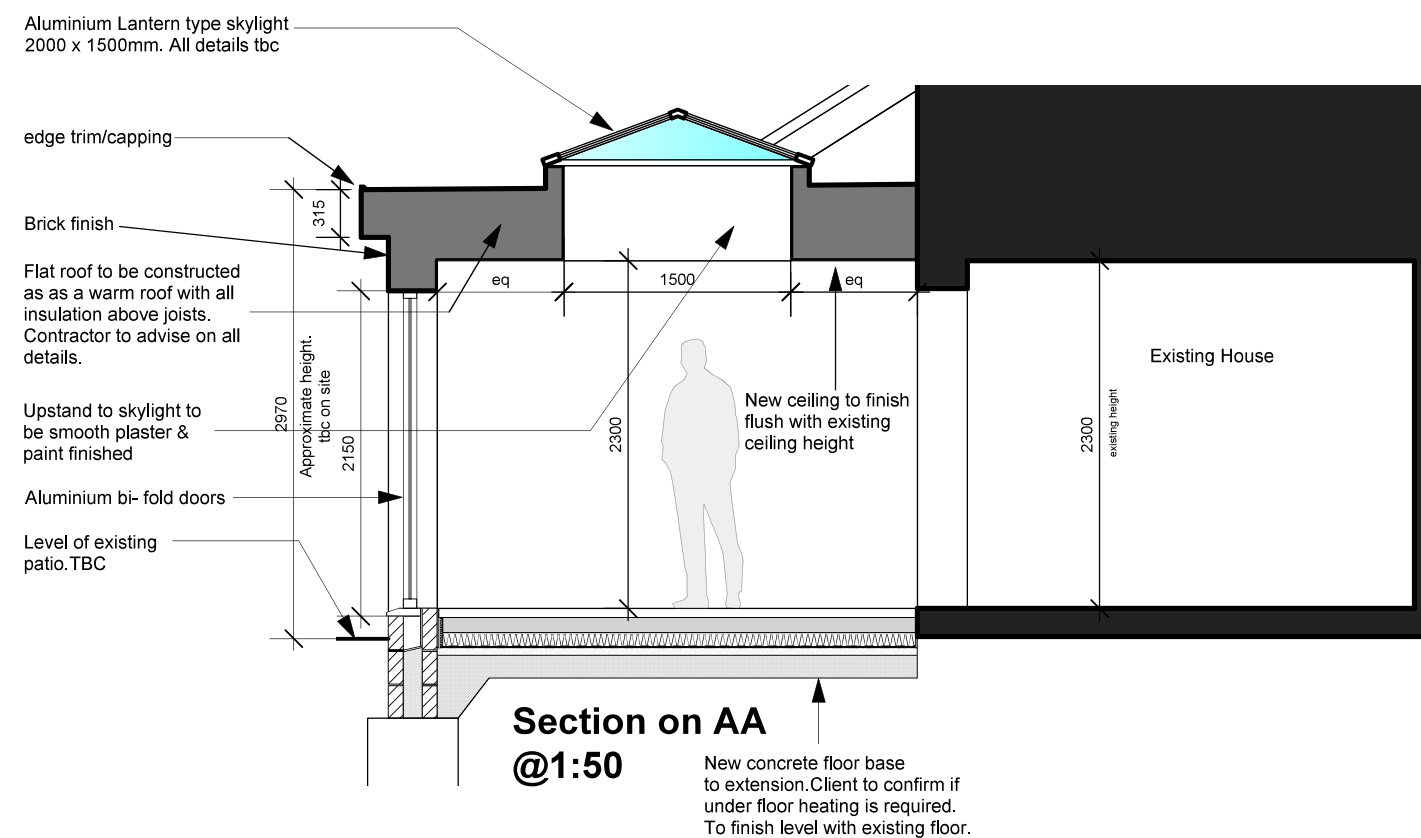

Section on AA
@1:50

General Notes

amendments

client Mrs Sarah Davies & Mr Colin Fish

project 25 Parc Pencynor, Neath
SA10 8LQ

title Proposed roof plan& internal section

scale 1:50 & 1:100 @A3

dwg by

date May 2026

dwg no SC-03 _rev

Dimensions to be verified on site. Figured dimensions to be taken in preference to those scaled.