


| Rev/No. | Revision Description                 | Date     | Chkd |
|---------|--------------------------------------|----------|------|
| P01     | FIRST ISSUE                          | 30.03.26 | DB   |
| P02     | DELIVERY DOOR UPDATED, SIGNAGE ADDED | 27.04.26 | DB   |
| P03     | STAIR LIFT RE-ARRANGED               | 05.05.26 | DB   |
| P04     | BIN STORE AREA REMOVED               | 18.05.26 | DB   |
|         |                                      |          |      |
|         |                                      |          |      |
|         |                                      |          |      |
|         |                                      |          |      |
|         |                                      |          |      |

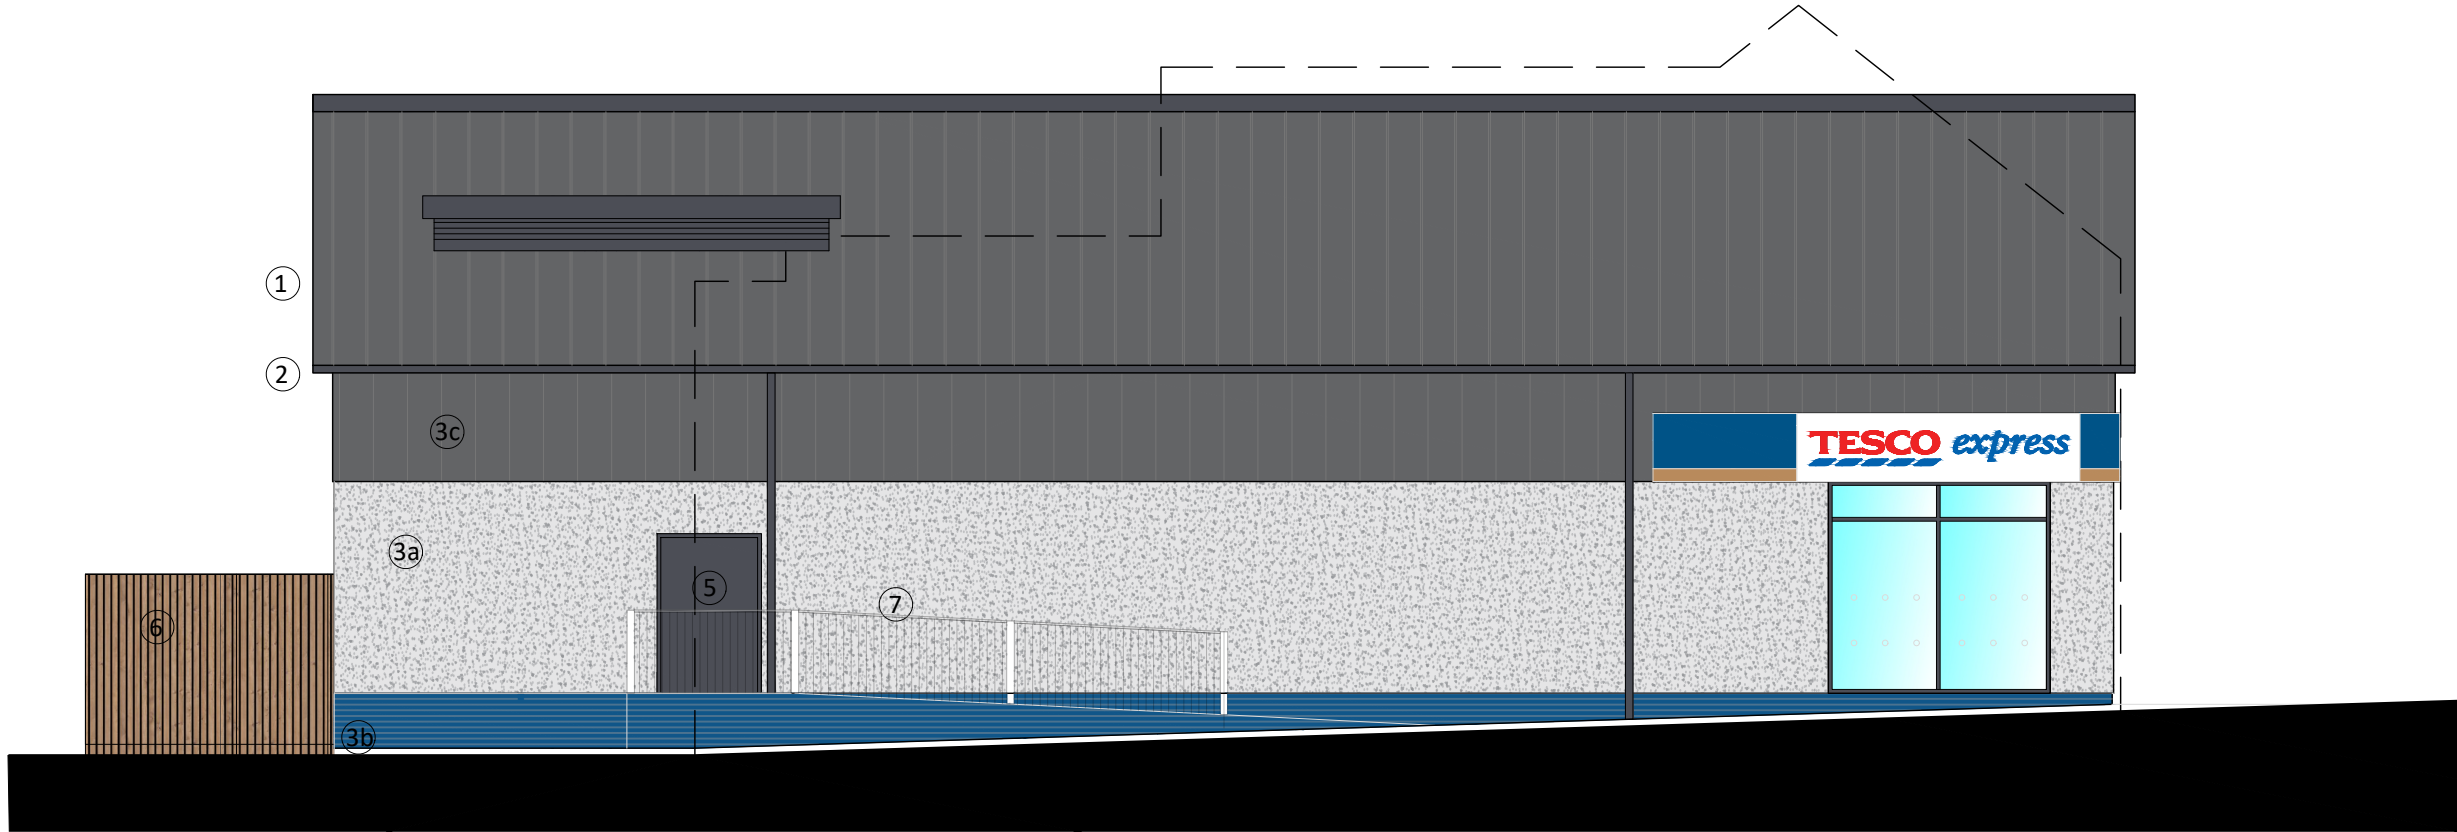


Front Elevation [east]



Side Elevation [south]

MATERIAL KEY

1. ROOF:  
COATED PROFILED METAL EXTERNAL ROOFING SHEET  
COLOUR DARK GREY
2. FASCIAS AND SOFFIT:  
POWDER COATED ALUMINIUM FASCIA & ALUMINIUM  
CLADDING PANEL SOFFIT  
COLOUR DARK GREY
3. WALLS:  
3a. THRU COLOUR RENDER  
COLOUR WHITE.  
3b. PLINTH  
BLUE BRICK  
3c. SMOOTH CLADDING PANEL  
COLOUR DARK GREY  
3d. STEEL SIGNAGE PANELS  
COLOUR DARK GREY
4. GLAZING:  
ALUMINIUM SHOPFRONT WINDOW SYSTEM  
COLOUR DARK GREY
5. SERVICE DOOR  
POWDER COATED STEEL DOORS AND FRAMES  
COLOUR DARK GREY
6. FENCE  
TIMBER ACOUSTIC FENCE
7. RAILINGS  
METAL RAILINGS  
COLOUR DARK GREY

 

© 2026 Inspire Design Ltd  
Report any errors to the  
designer.

Drawn By: **AC**  
Checked By: **DB**

121 HEOL CAE GURWEN  
GWAUN-CAE-GURWEN.SA18 1PD  
Project  
PROPOSED  
ELEVATIONS 1 of 2  
Dwg Title

| Region | Job No | Stage | Role | Dwg No | Revision |
|--------|--------|-------|------|--------|----------|
| 000000 |        |       |      |        |          |

| Inspire No.                        | Originator | Volume | Level | Type | Role | Number | Stage | Revision |
|------------------------------------|------------|--------|-------|------|------|--------|-------|----------|
| 255458-IDL-01-XX-DR-A-P3035-S3-P04 |            |        |       |      |      |        |       |          |

1:100 @ A3  
Scale  
30.03.26  
Date