


Rev.


Dwg No.

Project

EXISTING

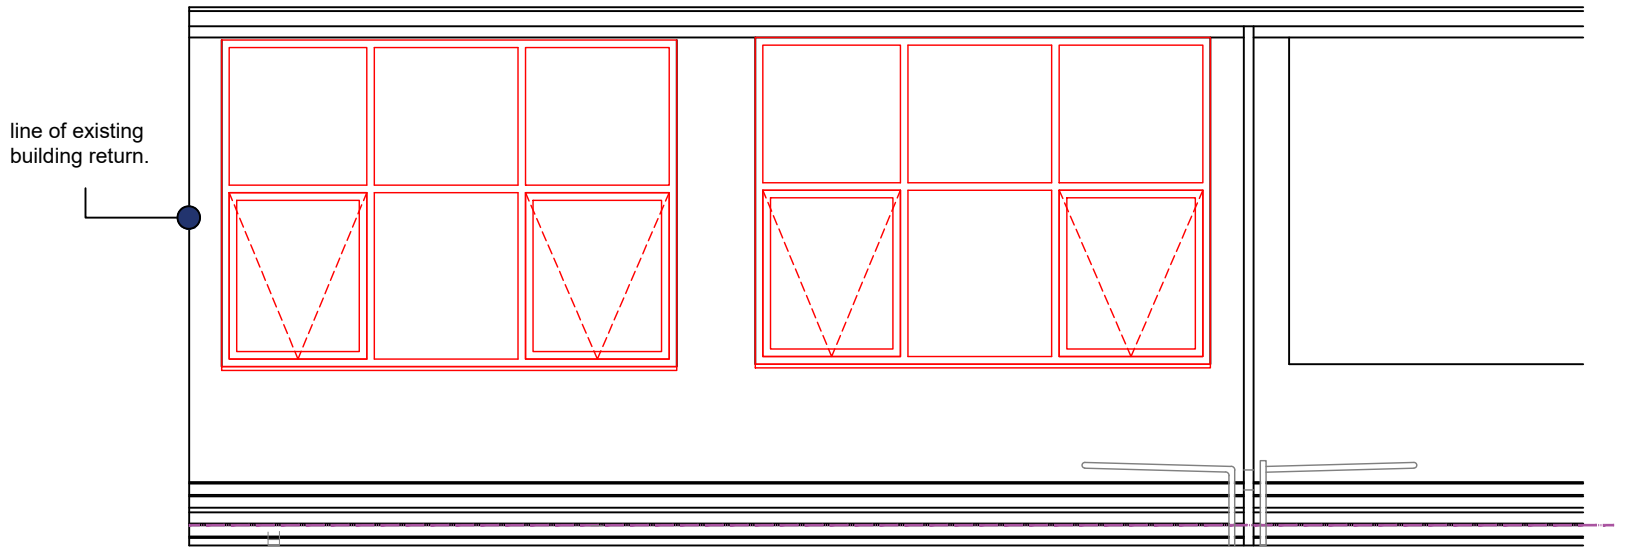


EXISTING FRONT ELEVATION

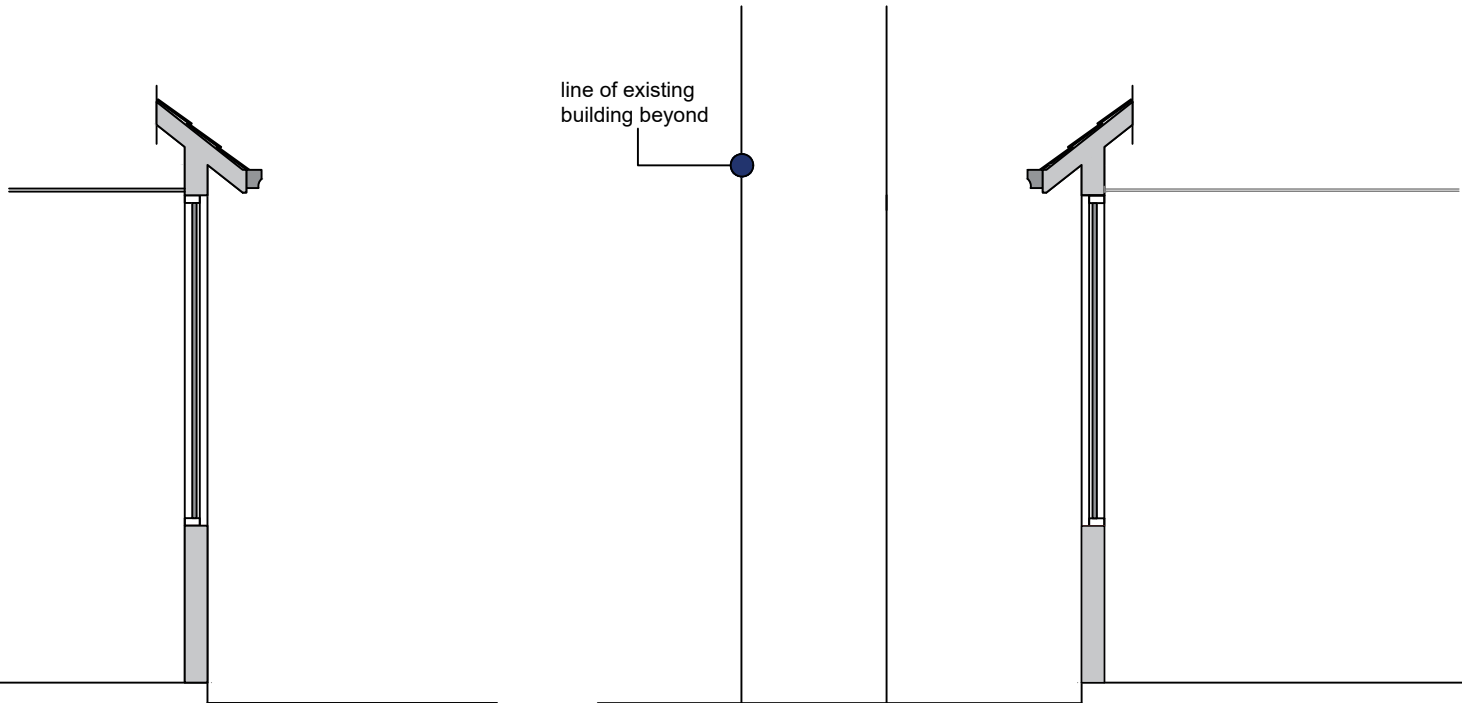


EXISTING SIDE ELEVATION

EXISTING SIDE ELEVATION


PROPOSED

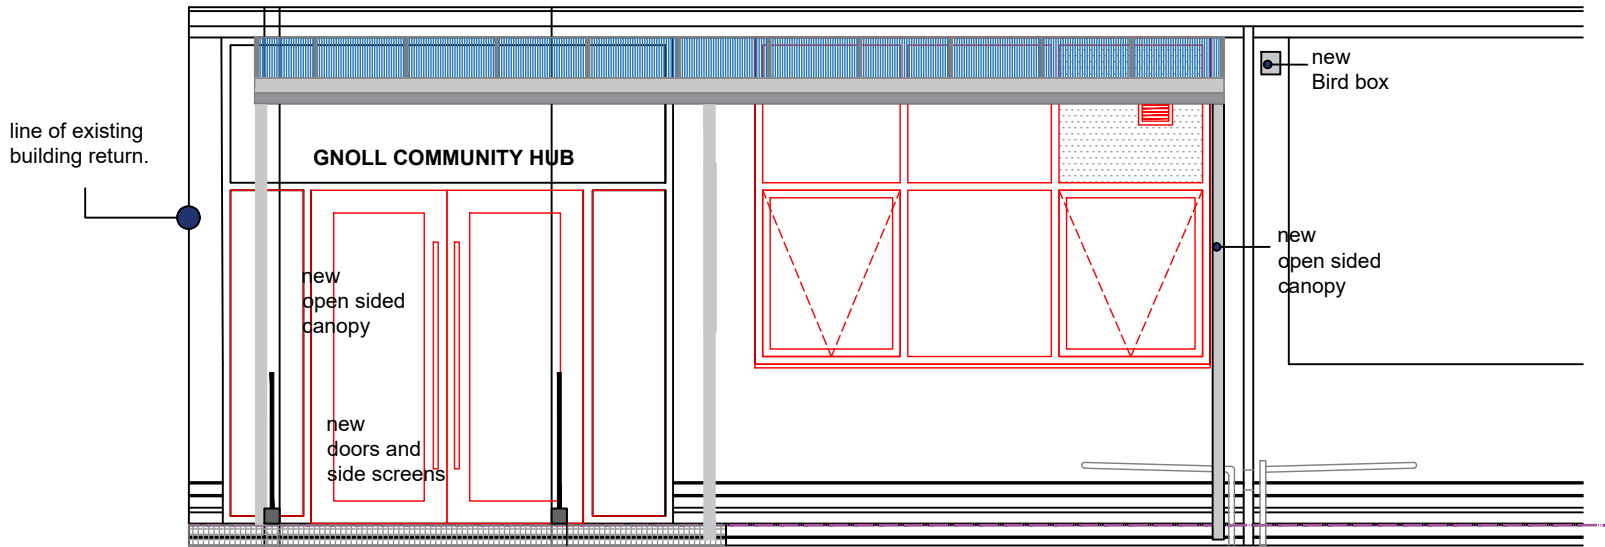

FRONT ELEVATION

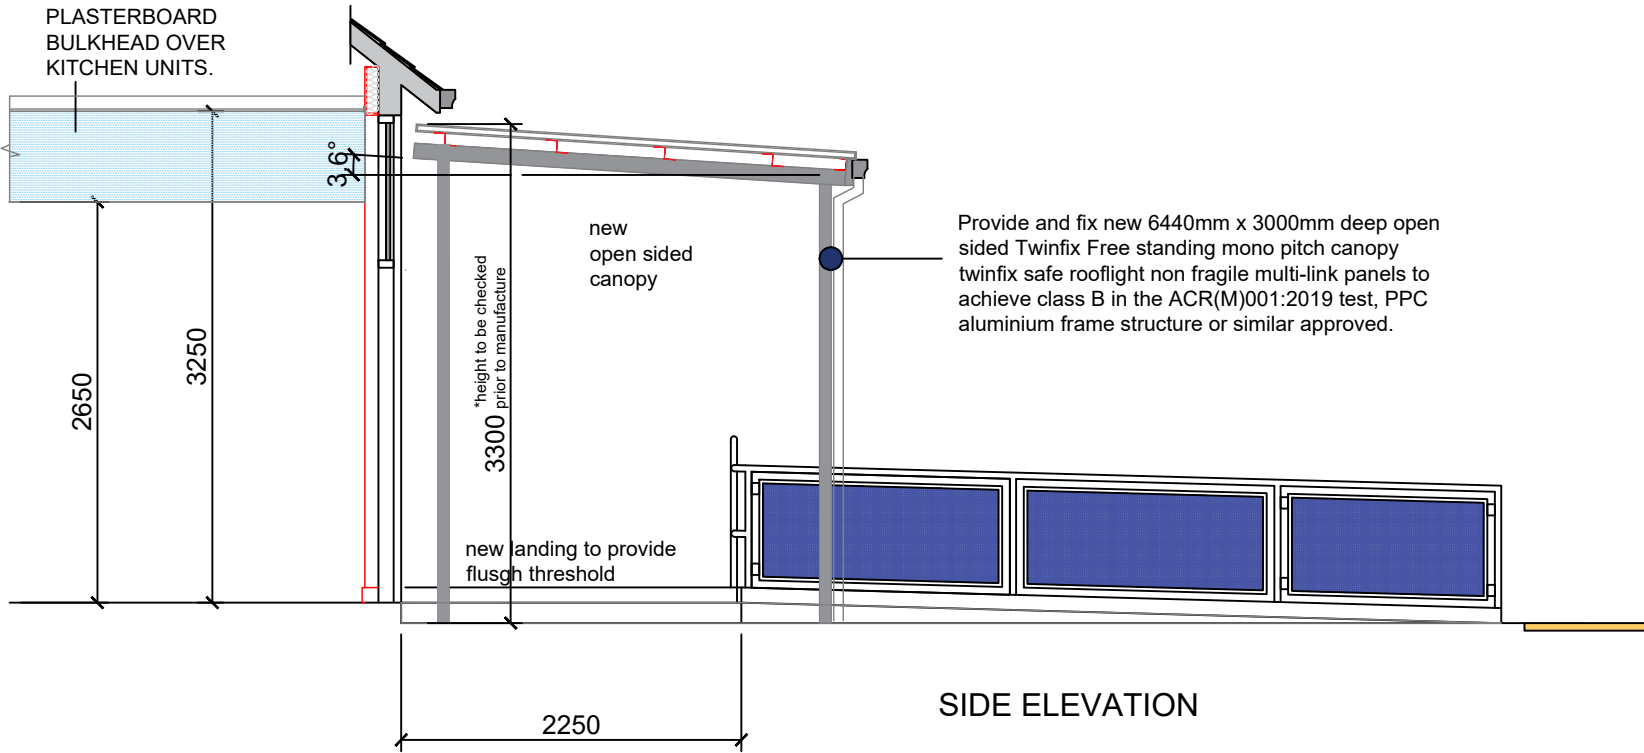

SIDE ELEVATION

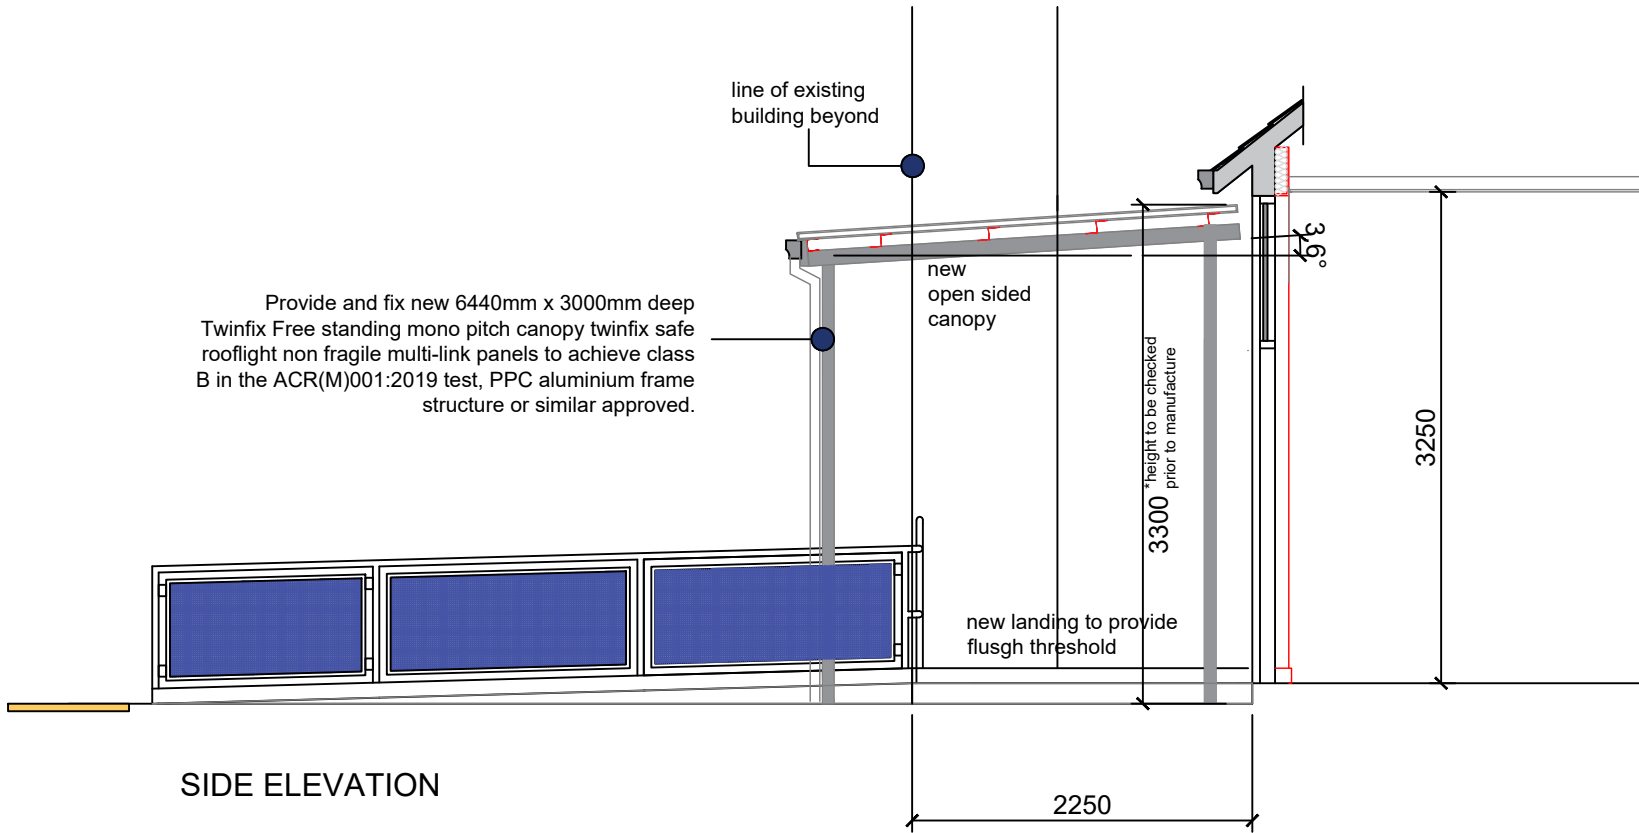

SIDE ELEVATION

NOTES

1. All dimensions in millimetres unless otherwise stated.

PLEASE NOTE THE CANOPY IS THE EXTENT OF THE PROPOSED COMMUNITY ROOM ONLY

B	extg elevations added, updated.	wgh		june 26
A	add. side elevation added, updated	wgh		june 26
Rev	Details	Dr	Ch	Apr
				Date



Neath Port Talbot

Castell-nedd Port Talbot

County Borough Council Cyngor Bwrdeistref Sirol

Making a difference Gwahaniaeth er gwell

PROPERTY & REGENERATION
Nicola Pearce BSc(Hons) DipTP MRTPI
DIRECTOR OF ENVIRONMENT AND REGENERATION
THE QUAYS, BRUNEL WAY
BAGLAN ENERGY PARK SA11 2GG
www.npt.gov.uk

Project
GNOLL PRIMARY SCHOOL
NEW COMMUNITY ROOM AND
RECEPTION REFURBISHMENT

Drawing Title
NEW CANOPY

File No.	Property Ref. No.
Drawn	WGh
Checked	
Approved	
Date	JUNE 2026
Date	
Date	
Scales	1:50@A2
Drawing No.	A1350 - 006
Rev.	B