




SITE LOCATION PLAN
1:1250

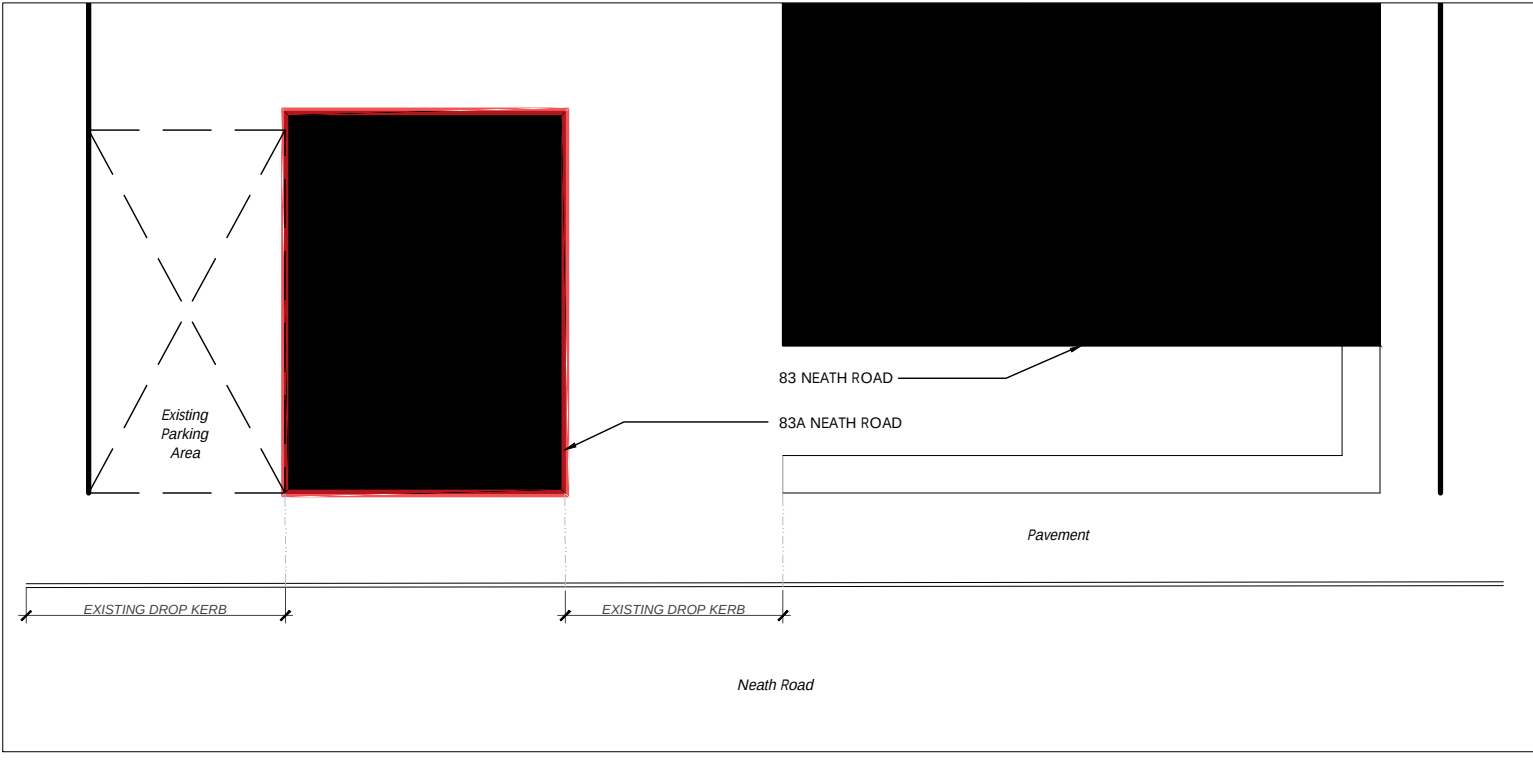

SITE PARKING PLAN
1:100



BLOCK PLAN
1:200


notes

1. Drawings are based on survey data and may not accurately represent what is physically present.
2. Do not scale from this drawing. All dimensions to be site verified by the contractor before proceeding.
3. All dimensions are in millimetres unless noted otherwise.
4. Amlwg Architecture shall be notified in writing of any discrepancies.

revisions

REV	DATE	DRAWN	APP.	NOTES
A	21.06.26	AW	CK	Email Amendments

project north
not to scale

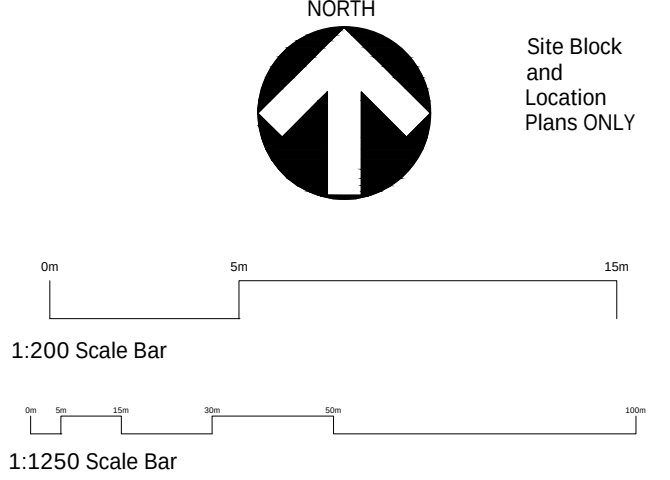

status: S2 - CONCEPT
client: Aldo + Maria

project: Change of Use
83a Neath Road, SA8 3EH

title: Site Plans
Existing + Proposed

revision: A
drawn by: AW
approved by: AW
date: 14.06.2026
job no: 075
scale + size: As Ind. @ A1L
drawing no:

001