




1 Proposed West Elevation - No change proposed



2 Proposed North Elevation



3 Proposed North Internal Elevation

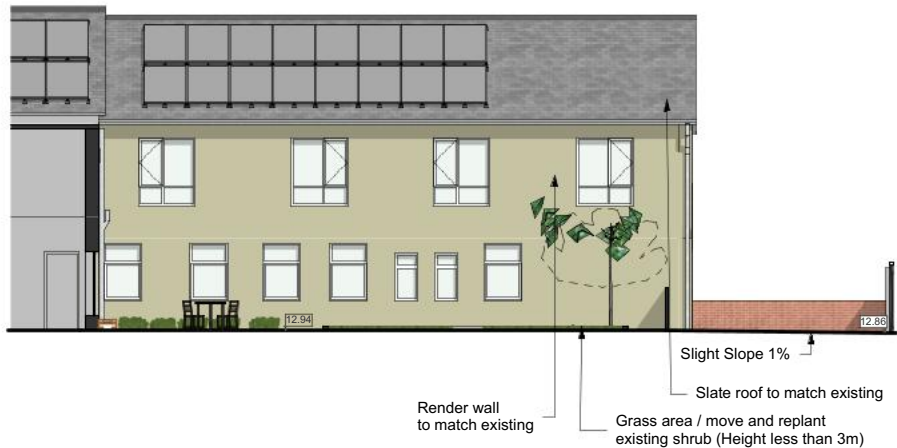

4 Proposed South Internal Elevation



5 Proposed East Elevation



noma | architects

14 Guinea Street
Redcliffe, Bristol BS1 6SX
T 0117 929 2041
E mail@noma-uk.com
www.noma-uk.com

Job
Gnoll Nursing Home Neath
27 Gnoll Park Rd, Neath SA11 3BT
Client
Serenity Homes
Drawing Title
Proposed Elevations

2589	2202	03
Project Number	Drawing Number	Revision
Planning		1:200
Purpose of Issue		Scale
TB	SD	2025.07.01
Drawn	Checked	Issue Date
2589	Noma	00 00 00 A 00
NOMA Project No	Owner	Zone Level Type Role Status

03	2026.06.11	TB	Central courtyard amended
02	2026.01.29	TB	Levels added, removed ramp, new light slope
01	2025-07-01	TB	First Issue
Rev	Date	By	Description

0 0.5 1 2 4 8m
SCALE 1:200

©Copyright
Prior to commencement of works on the site, the contractor should check all dimensions on the drawings and check against actual site dimensions, and report and discrepancies immediately to the Architect.
Written dimensions are to take precedence over scaled dimensions.