


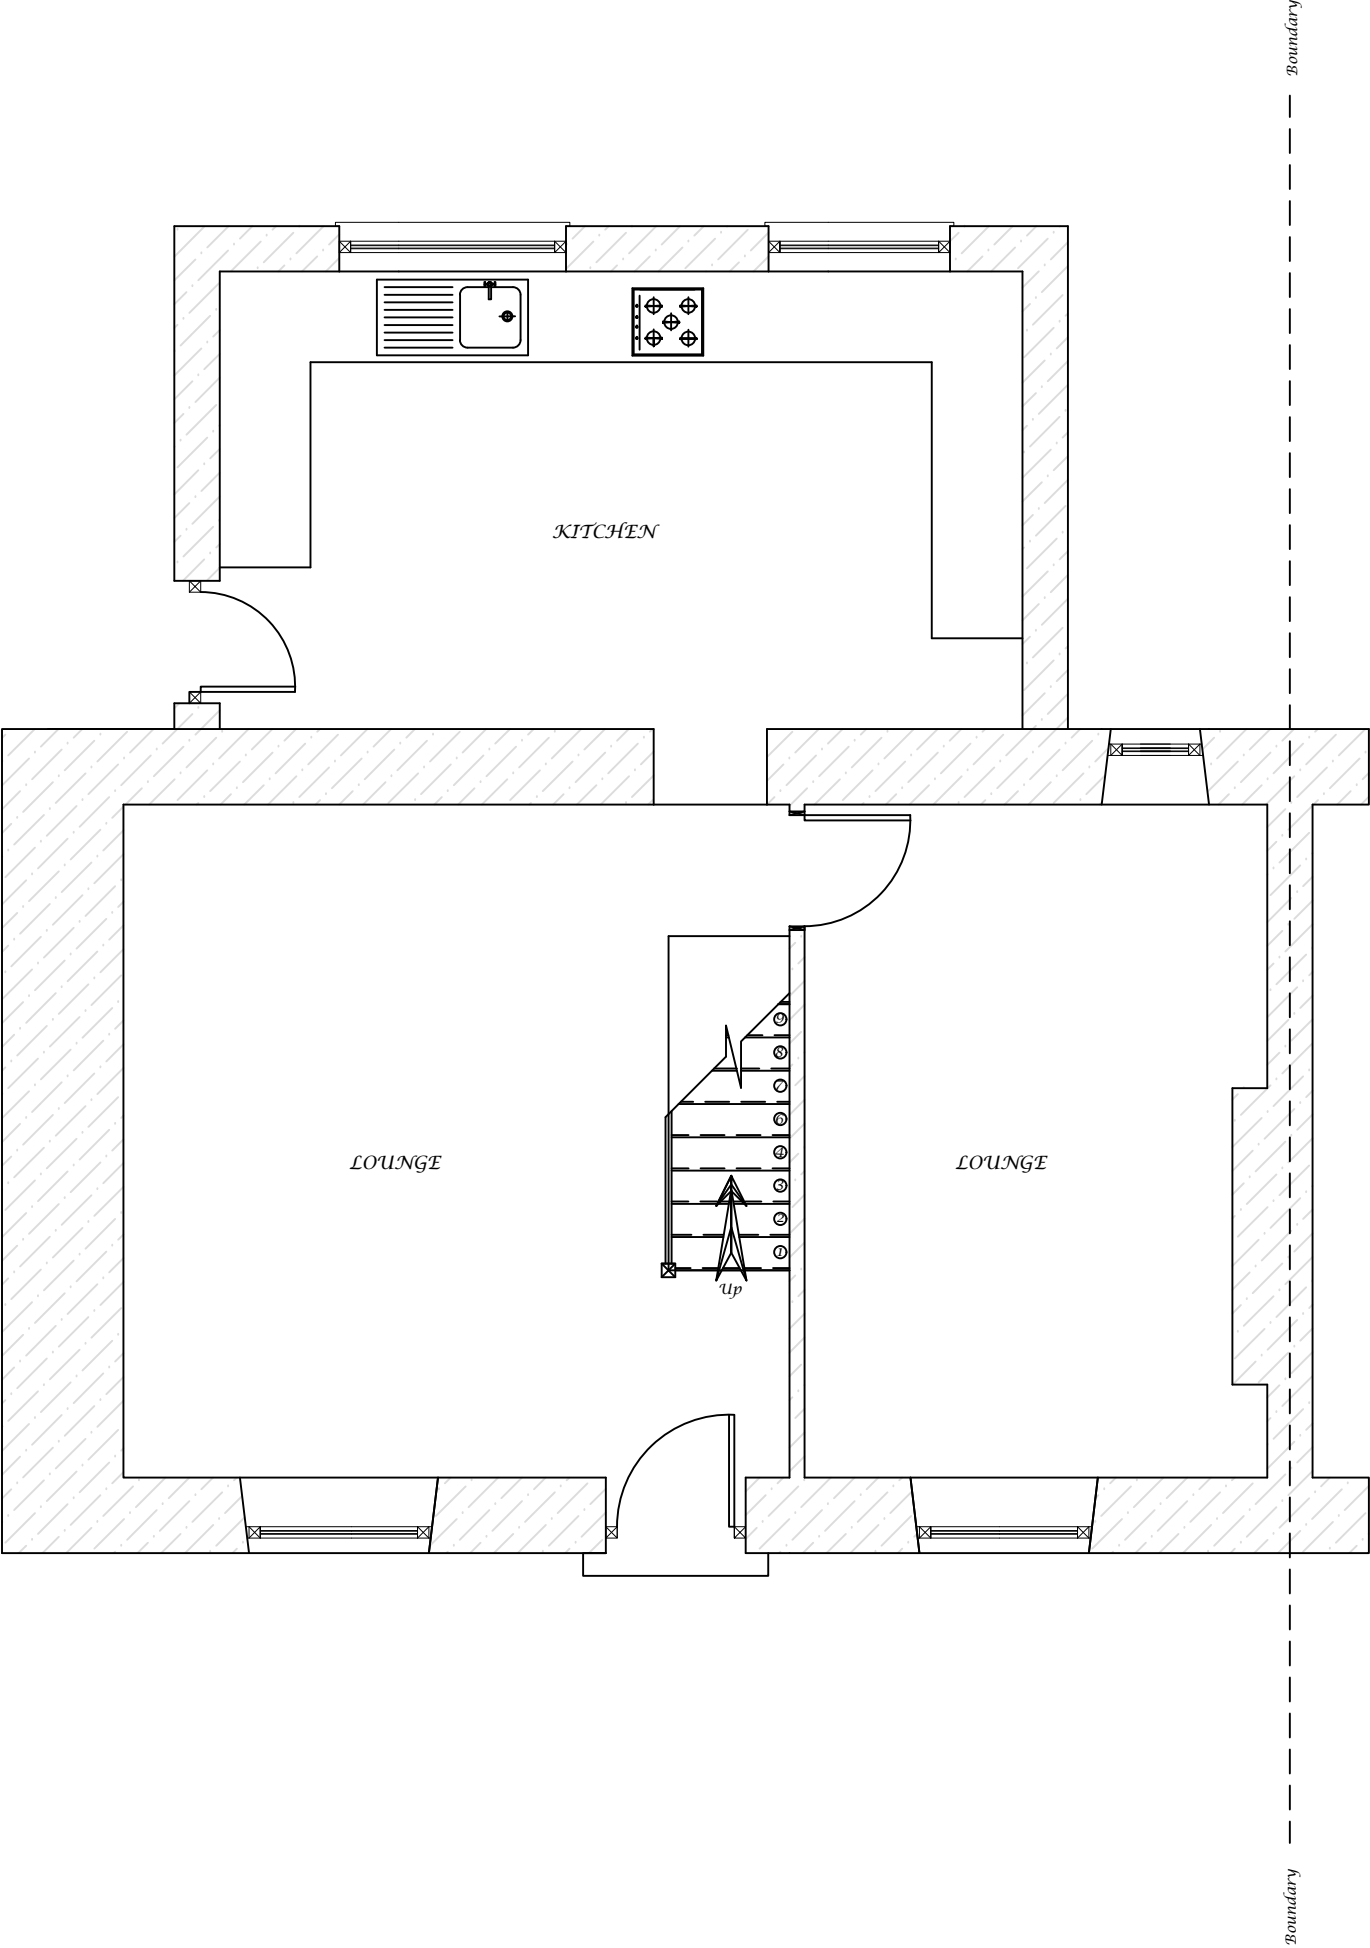

EXISTING GROUND
FLOOR PLAN

PROPOSED ALTERATIONS
20 YNYS -Y- MOND ROAD
ALLTWEN
SWANSEA
SA8 3BA

DRAWN BY

R.COLE

DRAWING A4

SCALE 1:50