



PROPOSED FRONT
ELEVATION (EAST)
Scale 1 : 100

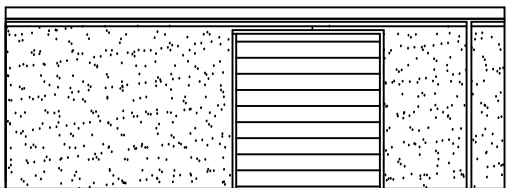

PROPOSED REAR
ELEVATION (WEST)
Scale 1 : 100

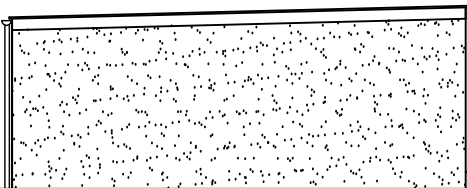

PROPOSED SIDE
ELEVATION (SOUTH)
Scale 1 : 100




PROPOSED SIDE
ELEVATION NORTH)
Scale 1 : 100

ROOF CONSTRUCTION : Composite corrugated metal roof supported by timber timber rafters. External metal trims to match roof.
All rainwater goods to be white UPVC.

WINDOWS : Pedestrian Access to be White UPVC. Rear access door to be grey metal.

EXTERNAL WALLS : Solid Construction 100mm dense concrete block externally rendered and painted,

- NOTES:
1. DO NOT SCALE
 2. DRAWINGS TO BE READ IN CONJUNCTION WITH ALL SERVICES AND STRUCTURAL ENGINEERS DRAWINGS & SPECIFICATIONS.
 3. © COPYRIGHT. DRAWINGS NOT TO BE REPRODUCED OR USED WITHOUT PRIOR WRITTEN CONSENT.

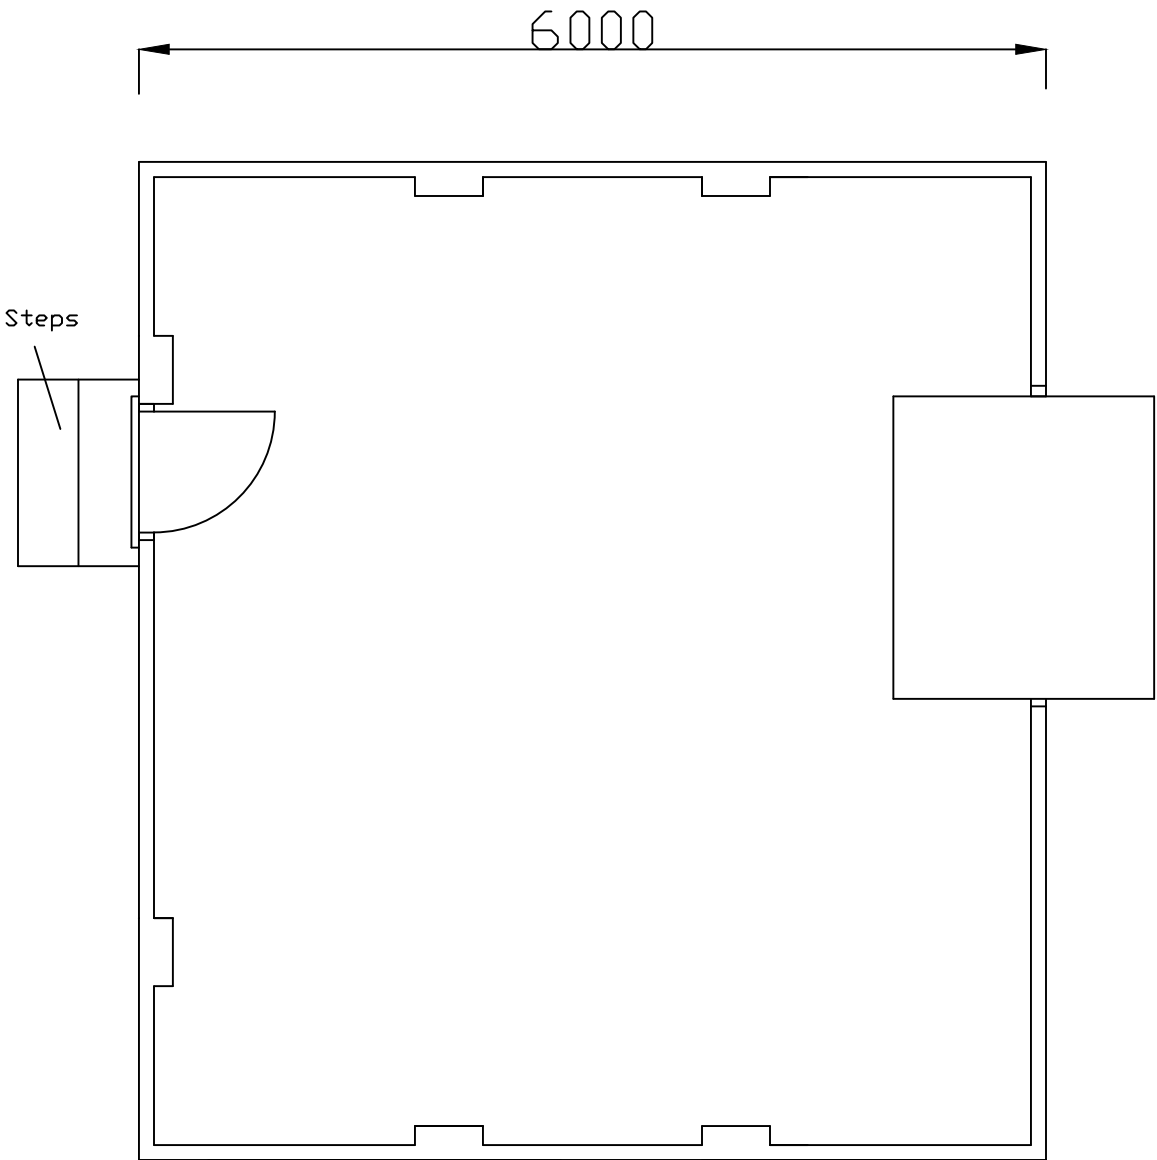

PROPOSED SHED
FLOOR PLAN
SCALE 1 : 50

PLANNING

A	18.6.26	Planning Issue	M.S	
A	25.4.26	Planning Issue	M.S	
REF	DATE	REVISION	DRAWN	CHECKED
SCALE	DATE	DRAWN BY	CHECKED BY	
-	18.6.26	M.STOCK	.	

DRAWING
Proposed Floor Plans and Elevations

ADDRESS
22 Giants Grave Road, Briton Ferry, SA11 2LS

PROJECT
**Demolition of existing garage and outbuildings.
Construction of new larger Shed.**

CLIENT
Mr Nigel Parsons

Mark Stock Associates
Surveying, Architectural Design, Project Management
The Third Floor, Langdon House,
Langdon Road
SA1 Swansea Waterfront
Swansea, SA1 8QY



Mob: 07739 100193
E-mail: mark@markstockassociates.co.uk
Web: www.markstockassociates.co.uk

DRG NO	REV
PARSONS/PLAN/03	B

FILE REFERENCE:
TBFILE

XREF FILE REFERENCE:
TBXREF