




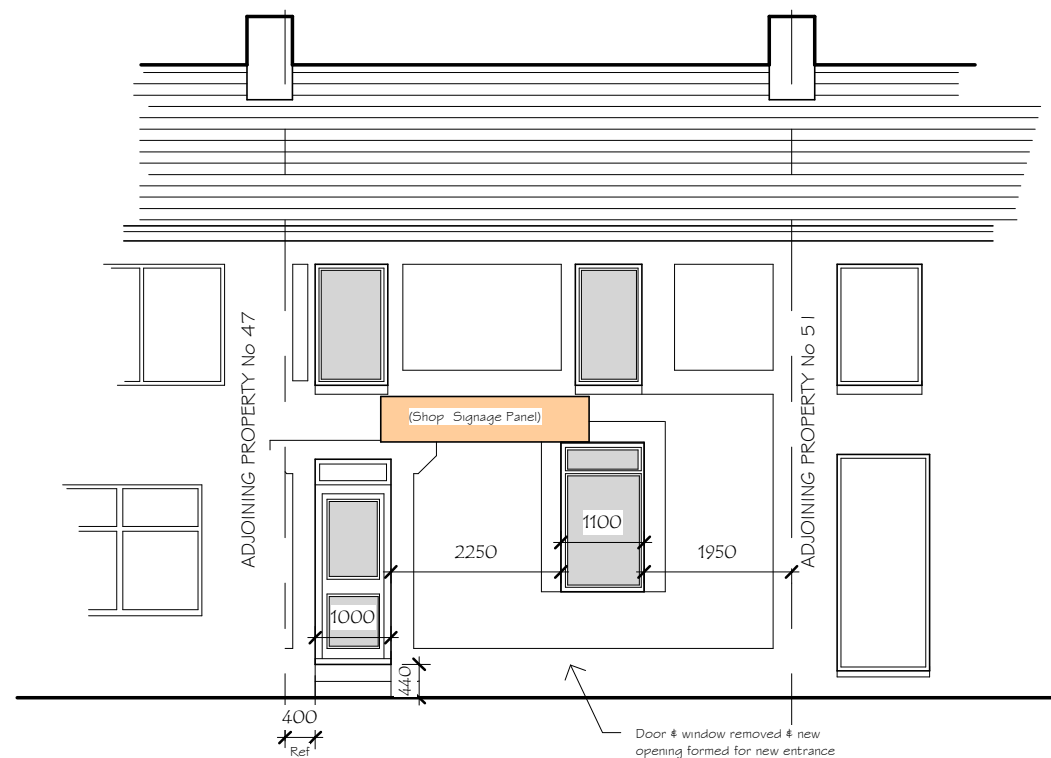


EXISTING FRONT ELEVATION
Facing South West

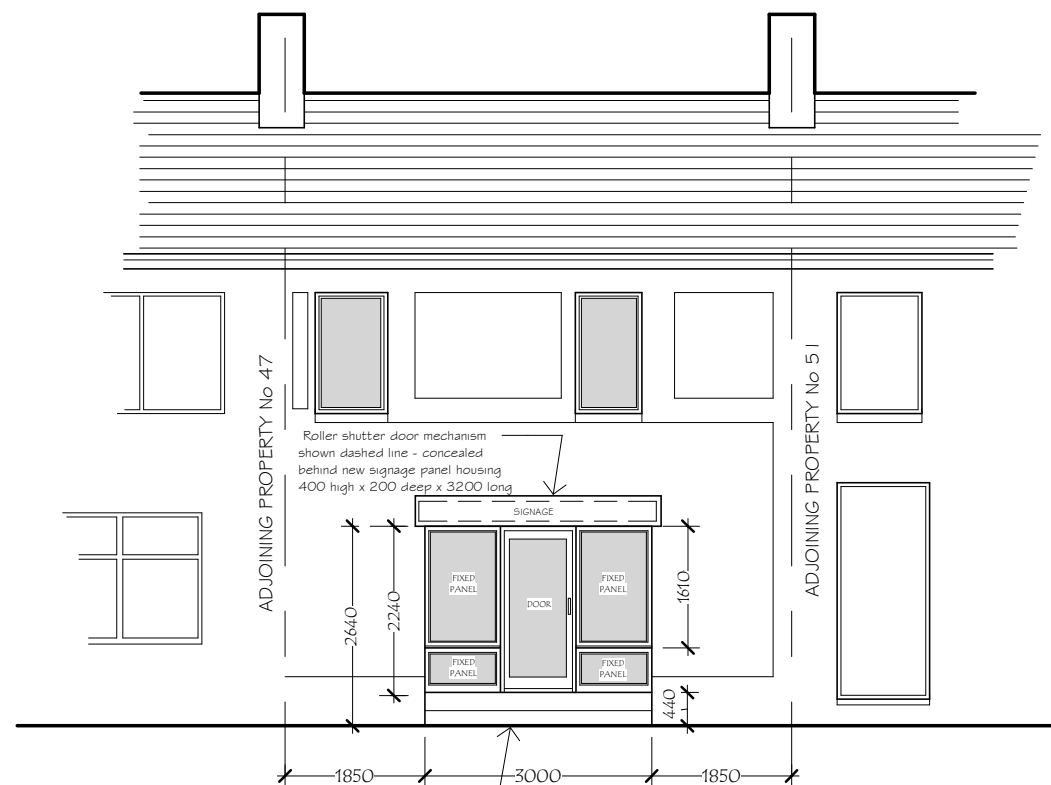

PROPOSED FRONT ELEVATION
Facing South West

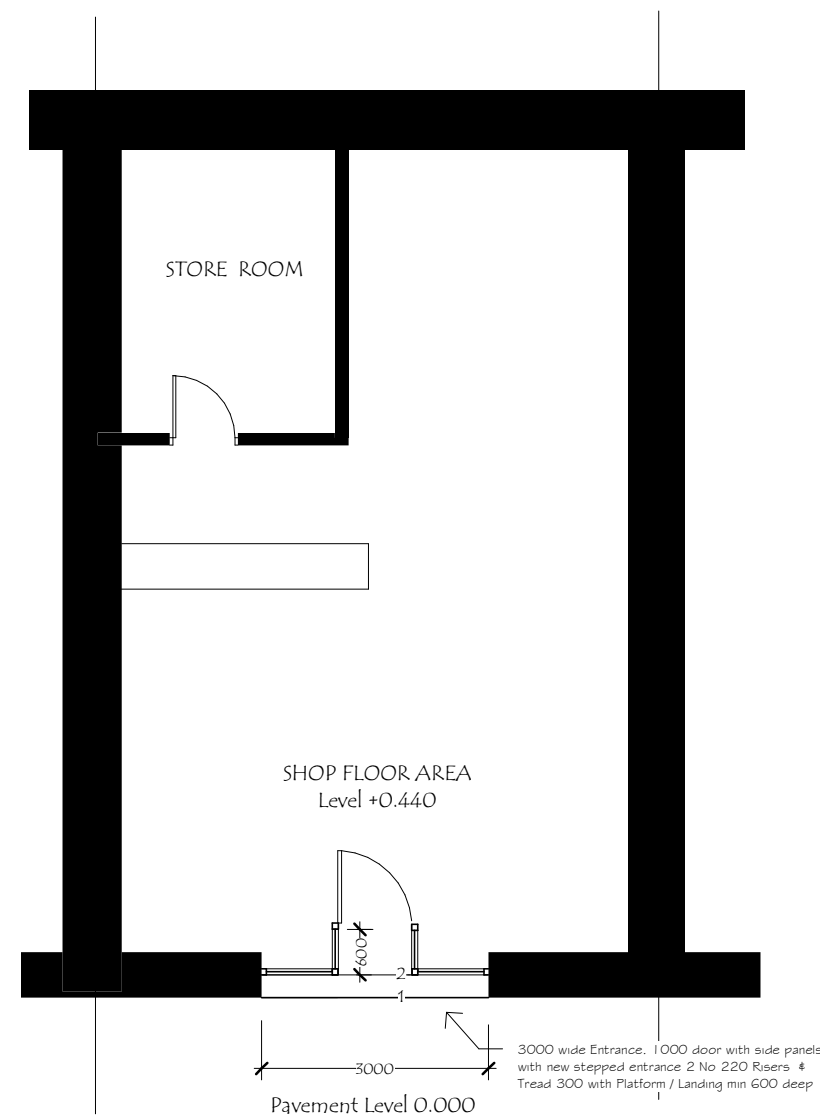

PROPOSED
PART GROUND FLOOR PLAN

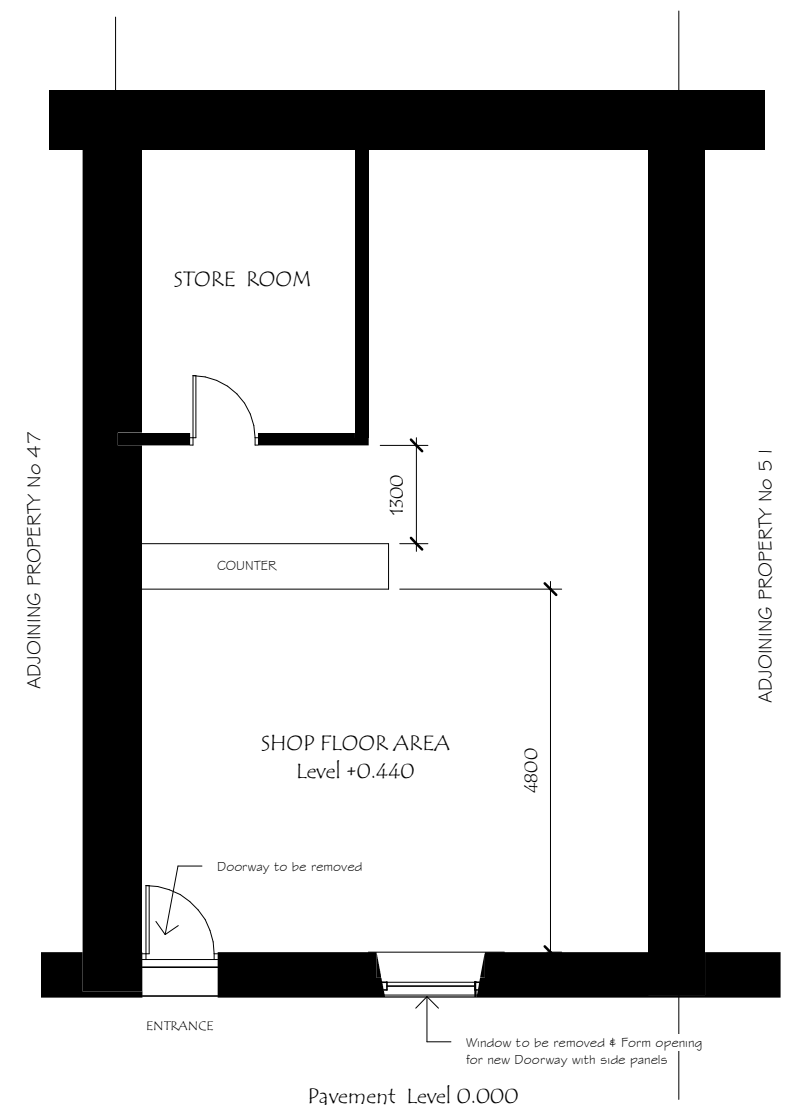

EXISTING
PART GROUND FLOOR PLAN

Rear Elevation remains unaffected by the proposed works & is therefore not shown.
See Sheet 4 for Proposed Side & Front Elevations shown with roller shutter door in down position

PROPOSED ALTERATIONS to FRONTAGE of EXISTING RETAIL
PREMISES, THE APERATIF,
49 COMMERCIAL ROAD, TAIBACH, PORT TALBOT. SA13 1LP.

SHEET	EXISTING / PROPOSED LAYOUTS	DRAWN: DG	DRAWING No	REV
		DATE: 20.06.26	2606/CR/3	
		SCALE: 1:100		