




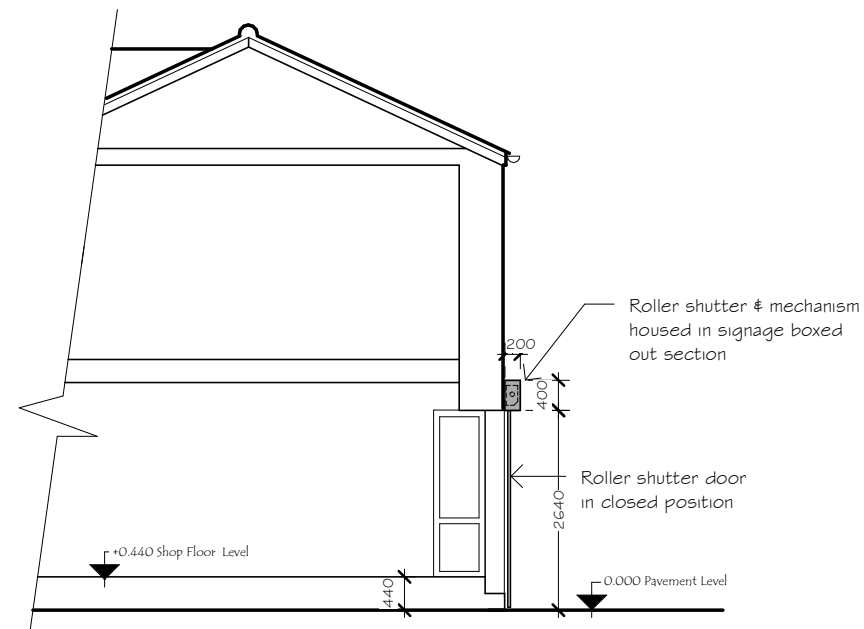


PROPOSED SECTION on A - A
Facing North West (Facing Adjoining property No 47)

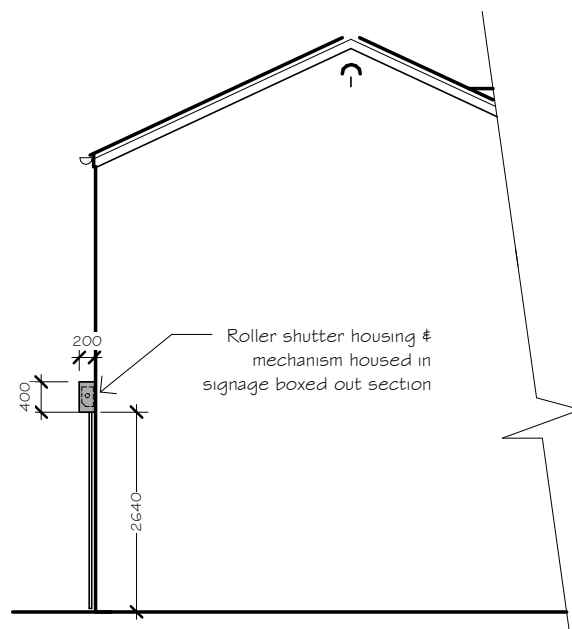

PROPOSED PART SIDE ELEVATION
Facing South East Through party wall of No 51
(Facing Incline Row)
(North west elevation is identical but opposite handed)

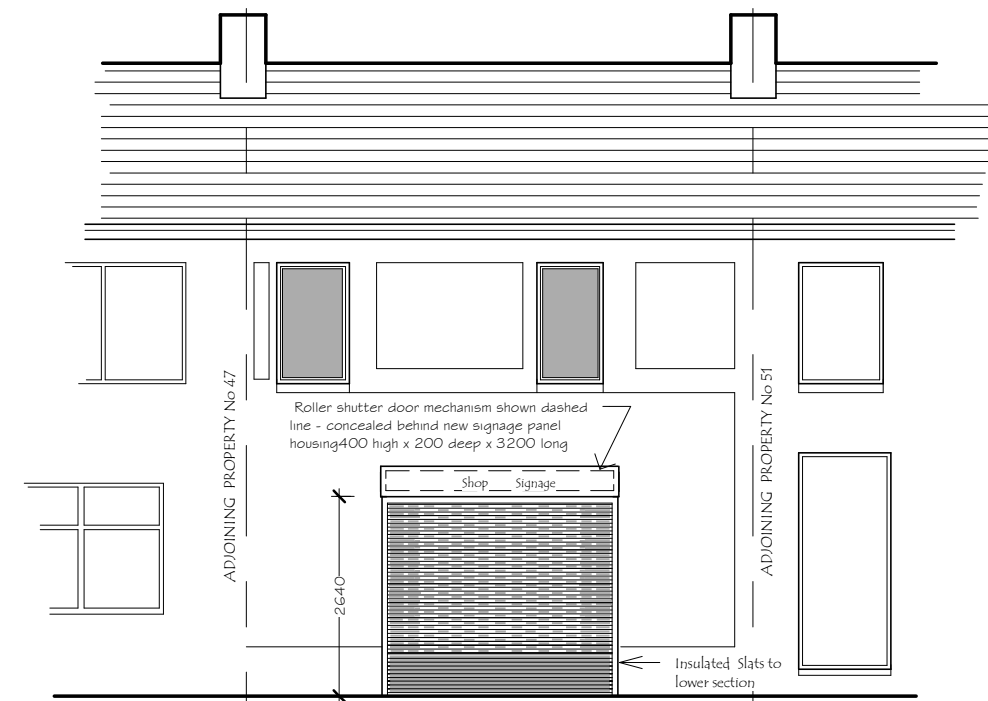

PROPOSED FRONT ELEVATION
Facing South West
SHOWING ROLLER SHUTTER DOOR
in CLOSED POSITION

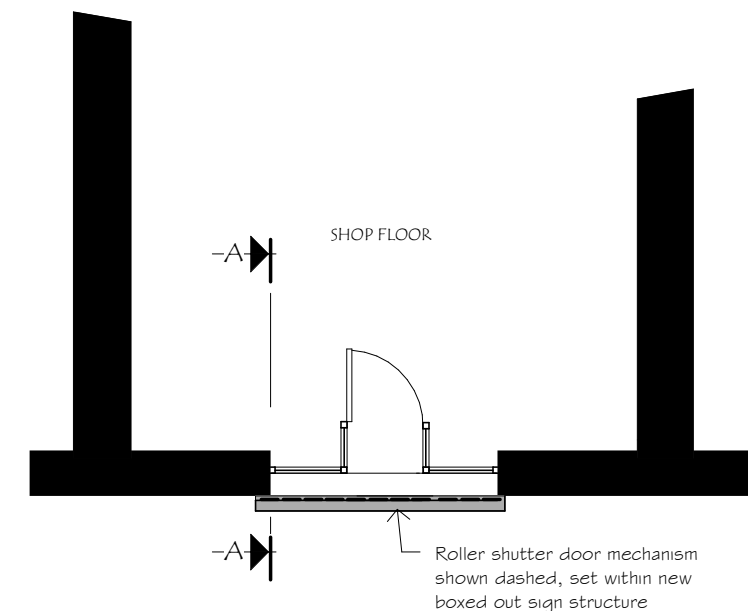

PROPOSED
PART GROUND FLOOR PLAN
On shop frontage

PROPOSED ALTERATIONS to FRONTAGE of EXISTING RETAIL
PREMISES, THE APERATIF,
49 COMMERCIAL ROAD, TAIBACH, PORT TALBOT. SA13 1LP.

SHEET	PROPOSED PART BUILDING FLOOR PLAN & ROLLER SHUTTER DOOR DETAILS	DRAWN: DG	DRAWING No	REV
		DATE: 18 06 26	2606/CR/4	
		SCALE: 1:100		