



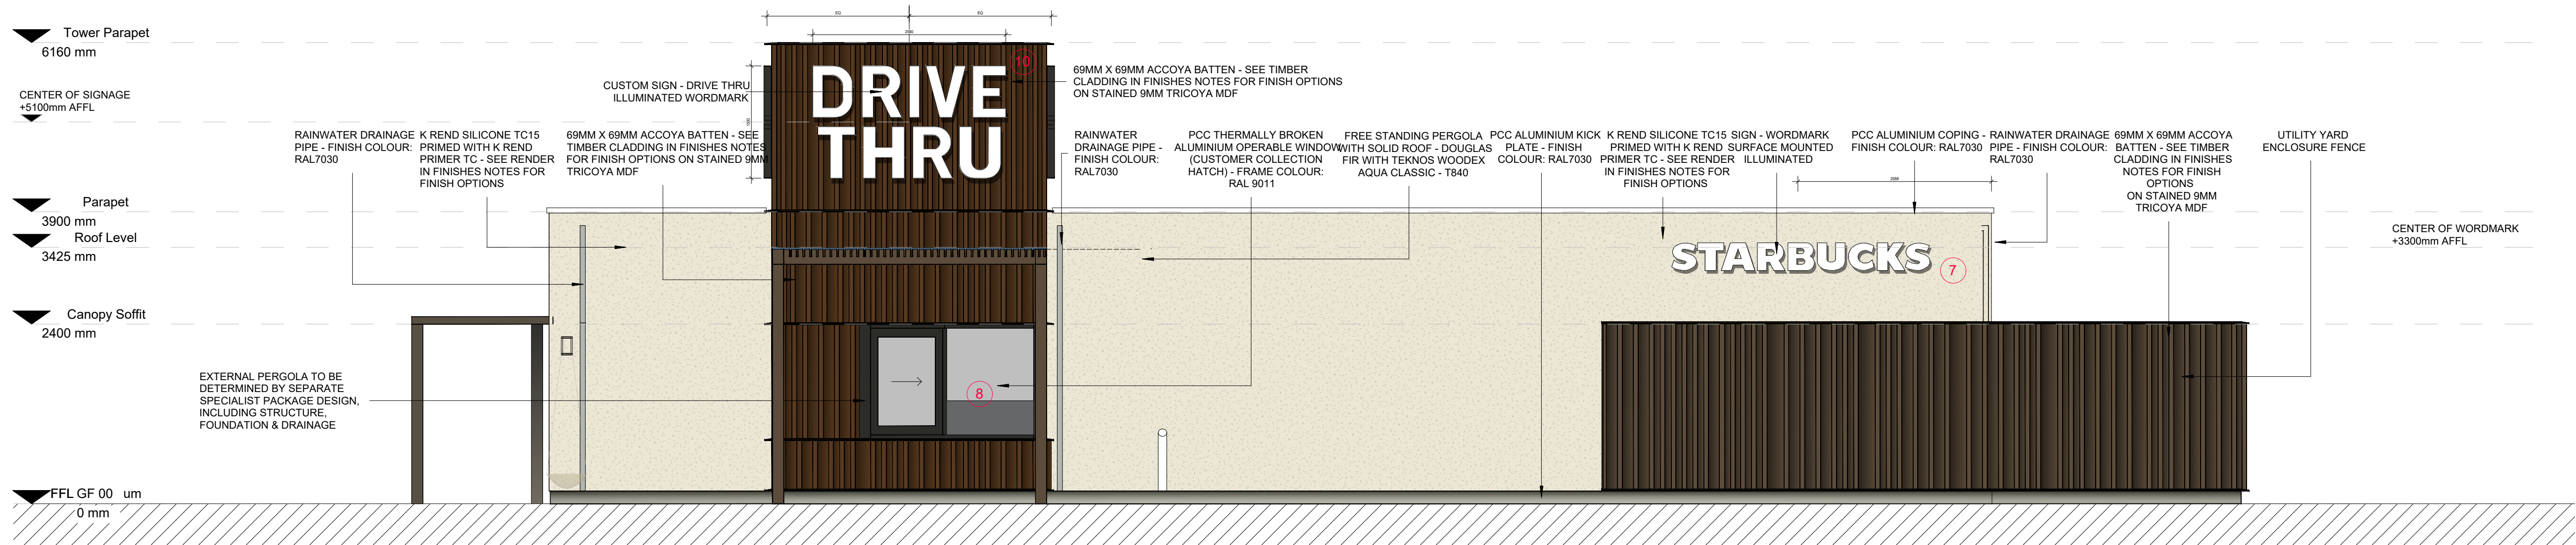


PROPOSED NORTH ELEVATION

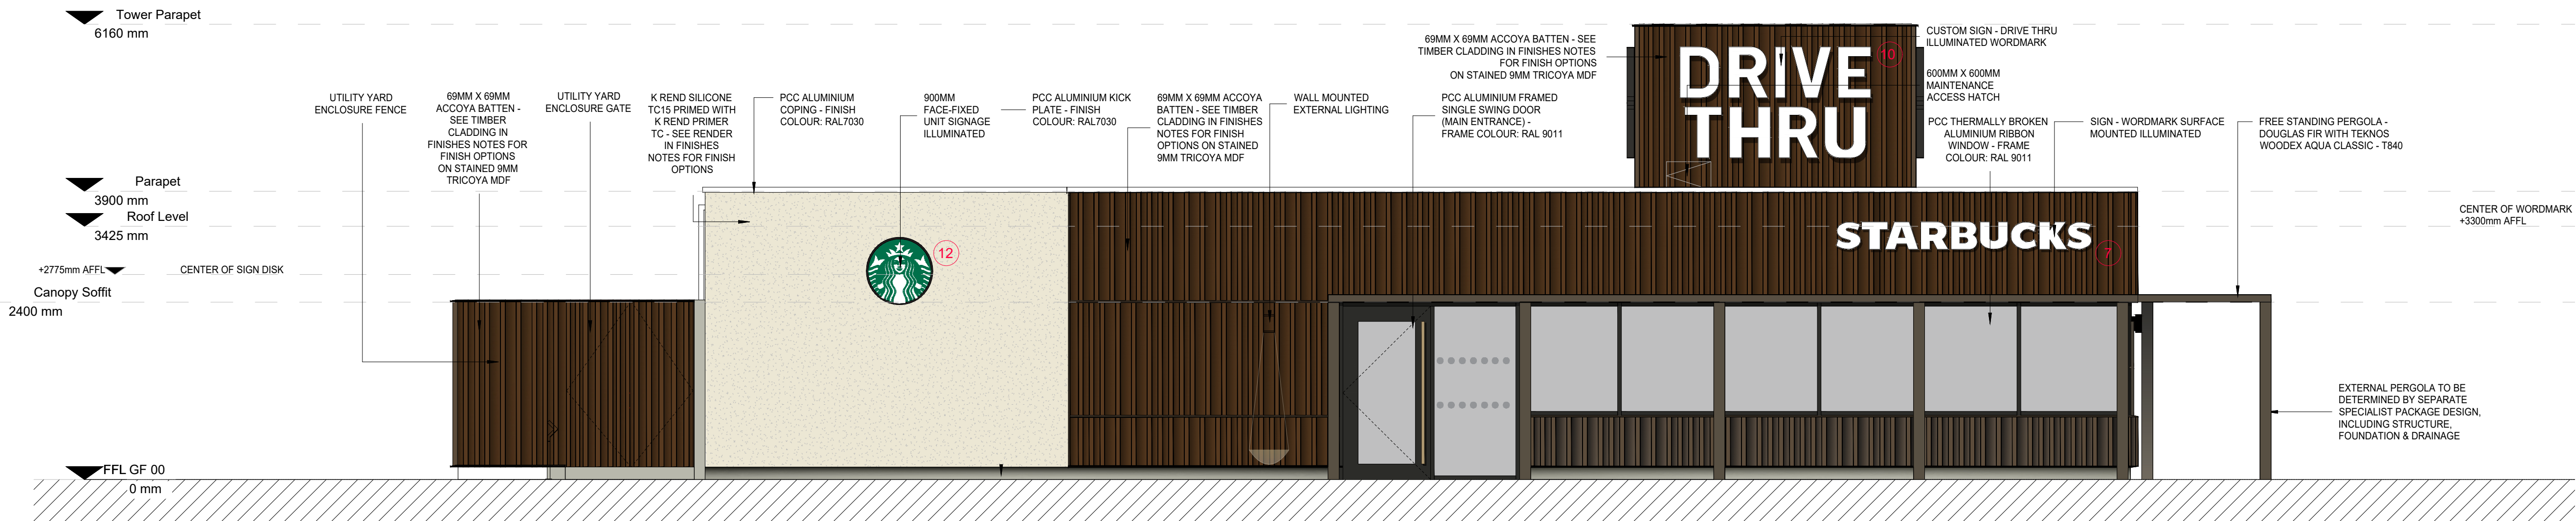

PROPOSED SOUTH ELEVATION

ELEVATIONS AS PROPOSED 1:50

NOTE- DRAWING TO BE READ WITH CONJUNCTION WITH SIGN DETAILS

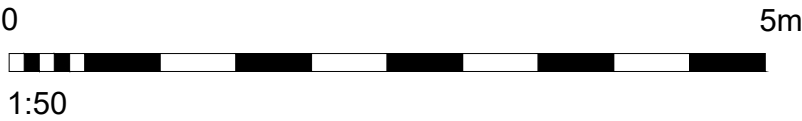

STARBUCKS®

ADVERTISING APPLICATION

Rev.	Description	By	Date

OLA

OPFER LOGAN ARCHITECTS

130 CUBIE STREET | GLASGOW | G40 2AF
T : (0141) 332 9300 F : (0141) 342 2299 E : info@olarchitects.com

Client	MAGIC BEAN
Project	STARBUCKS DRIVE-THRU BARROW YARD, AFAN WAY, PORT TALBOT SA12 6LL
Title	ELEVATIONS
Project No.	22616
Scale	1:50 @ A1
Drawing No.	E-01
Date	JUNE 2026
Drawn By	BS
Checked By	DW

COPYRIGHT OF DESIGN & DRAWING RESERVED
UNAUTHORISED COPYING, DISTRIBUTION OR RECEIPT OF THIS DRAWING
WITHOUT THE WRITTEN CONSENT OF OLA LTD MAY CONSTITUTE AN
INFRINGEMENT OF COPYRIGHT. IF IN DOUBT PLEASE CONTACT OLA LTD