

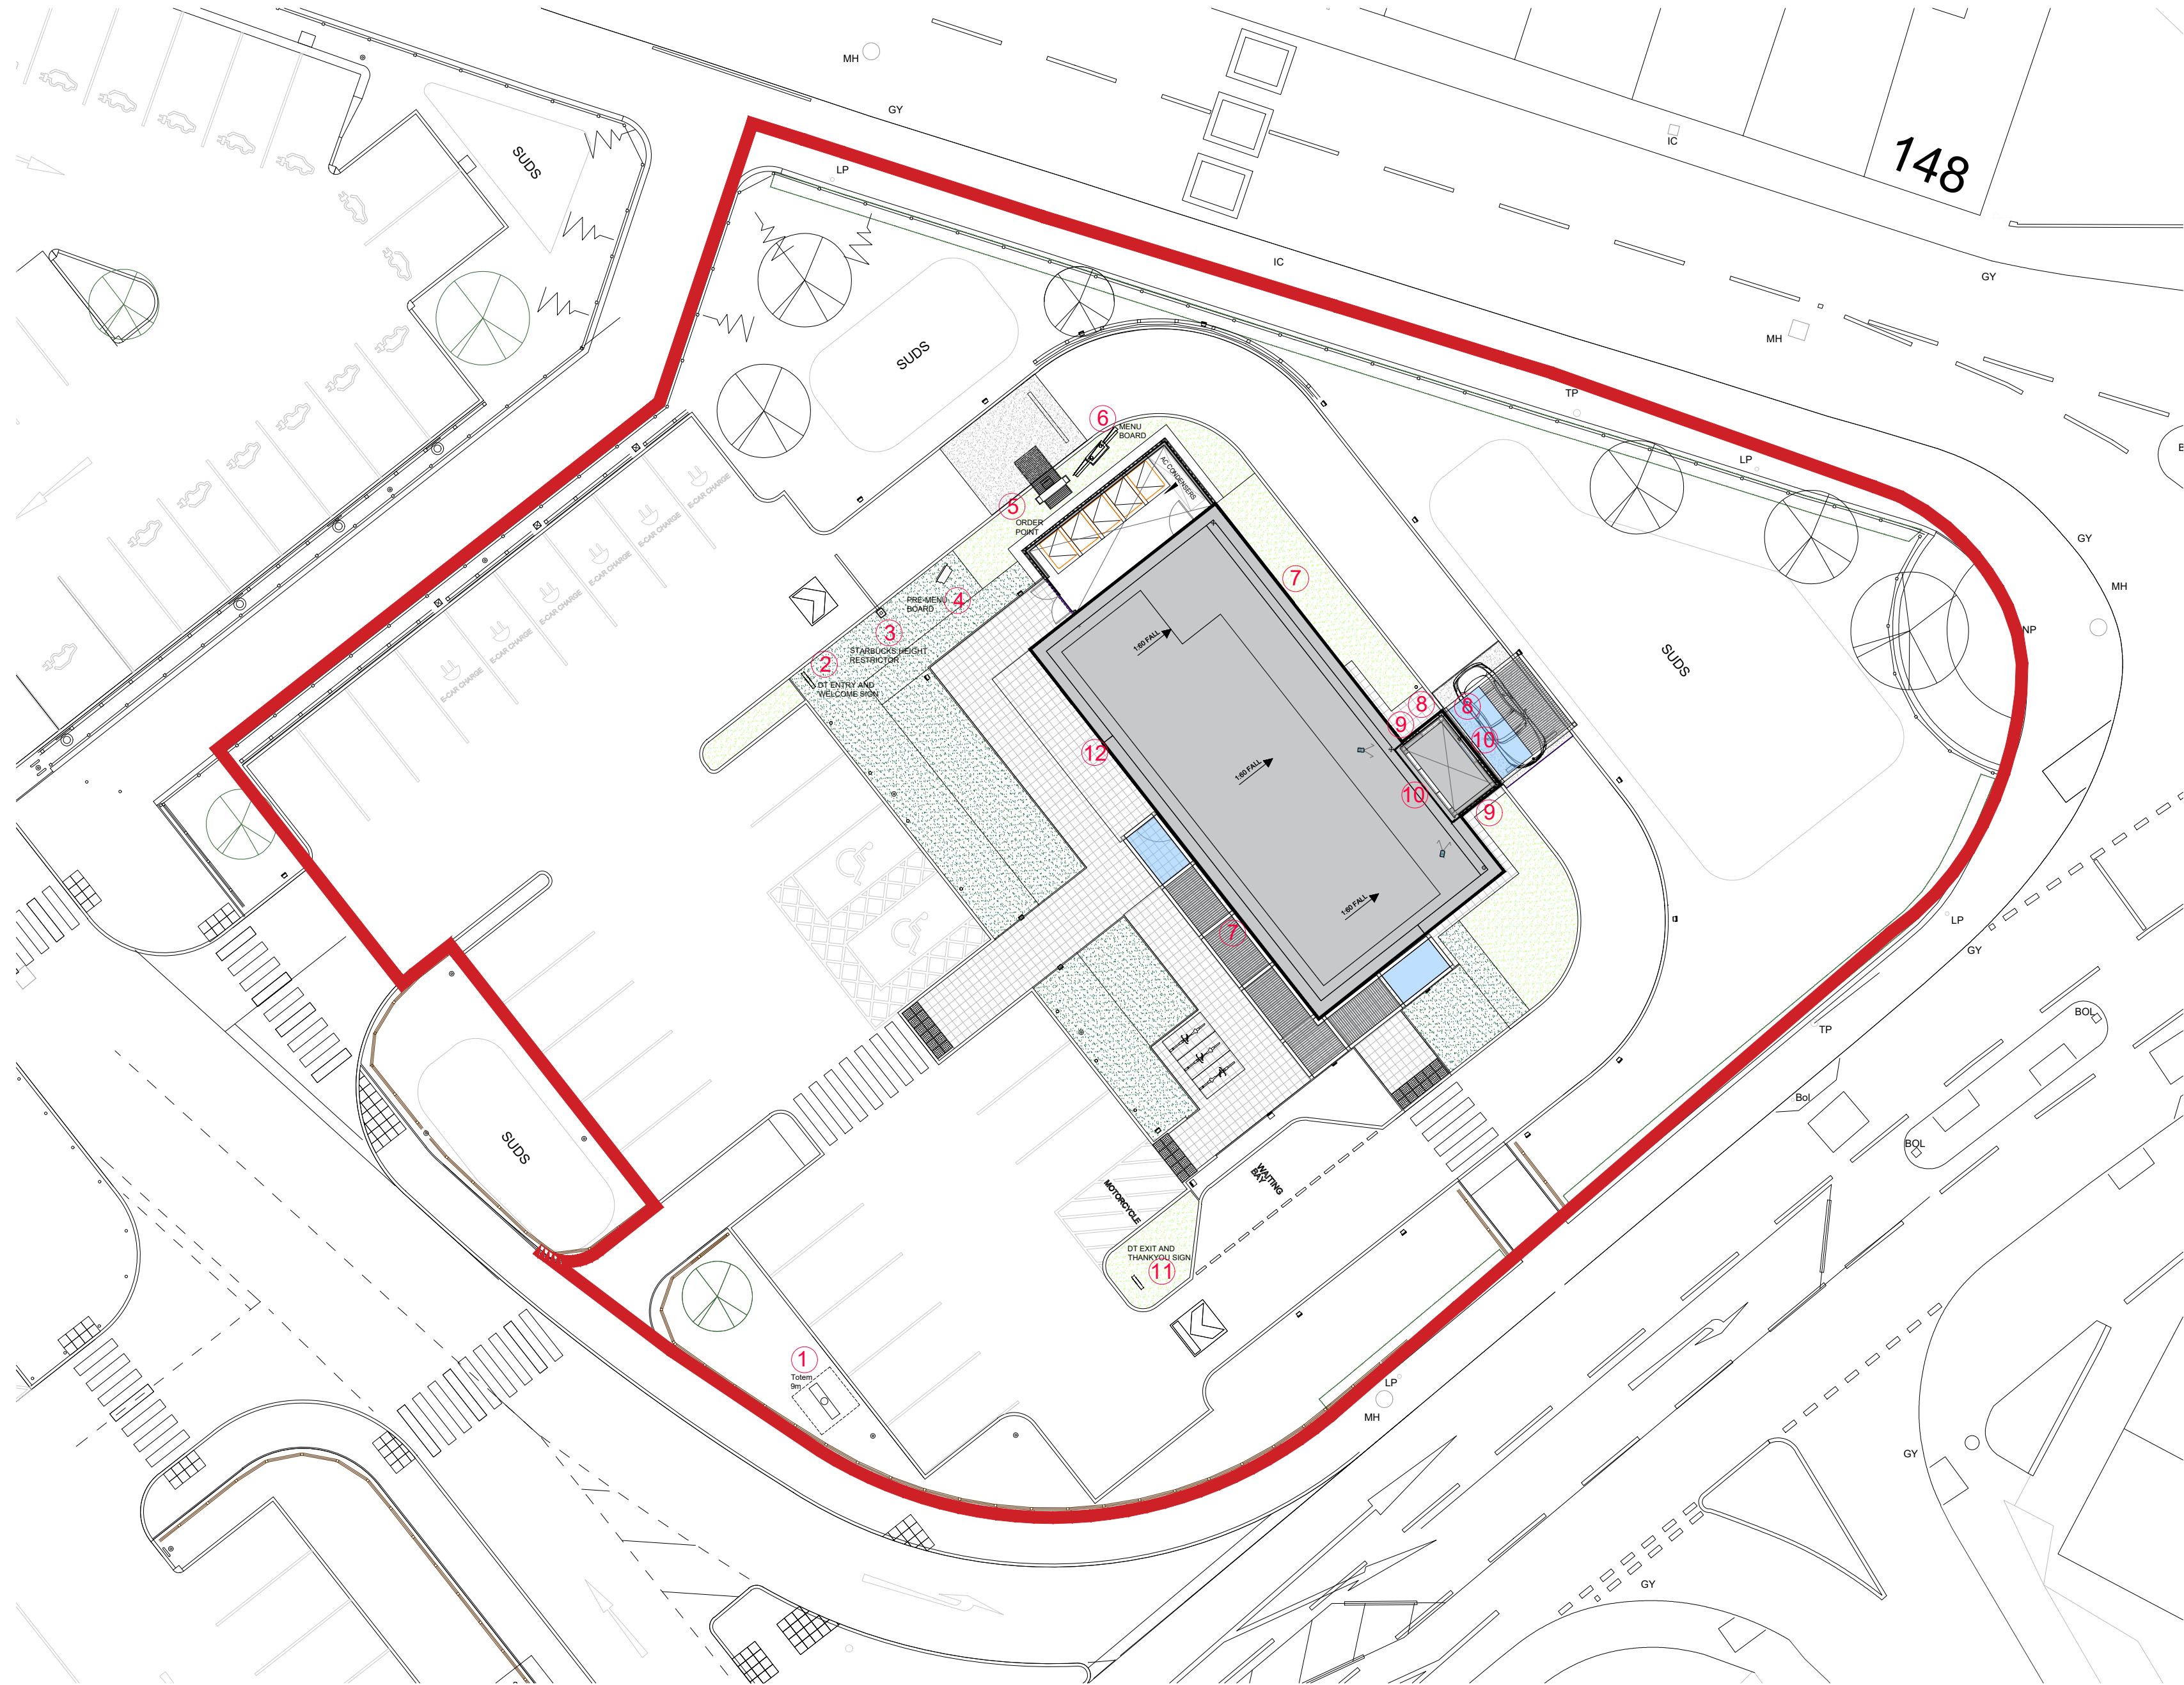


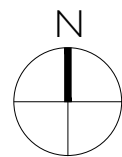

SITE / ROOF PLAN AS PROPOSED 1:200

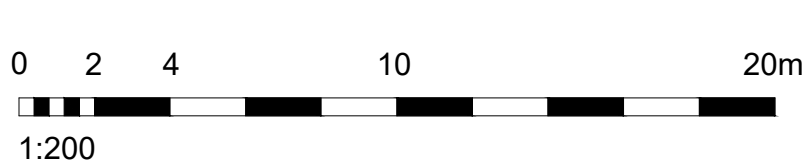

NOTE- DRAWING TO BE READ WITH CONJUNCTION WITH SIGN DETAILS

Notes



STARBUCKS®

ADVERTISING APPLICATION

Rev.	Description	By	Date

OLA

OPFER LOGAN ARCHITECTS

130 CUBIE STREET | GLASGOW | G40 2AF
T : (0141) 332 9300 F : (0141) 342 2299 E : info@olarchitects.com

Client MAGIC BEAN

Project STARBUCKS DRIVE-THRU

BARROW YARD, AFAN WAY, PORT TALBOT SA12 6LL

Title SITE / ROOF PLAN PROPOSED

Project No. 22616

Scale 1:200 @ A2

Drawing No. SP-02 Rev. --

Date JUNE 2026

Drawn By: BS Checked By: DW

COPYRIGHT OF DESIGN & DRAWING RESERVED
UNAUTHORISED COPYING, DISTRIBUTION OR RECEIPT OF THIS DRAWING
WITHOUT THE WRITTEN CONSENT OF OLA LTD MAY CONSTITUTE AN
INFRINGEMENT OF COPYRIGHT. IF IN DOUBT PLEASE CONTACT OLA LTD