



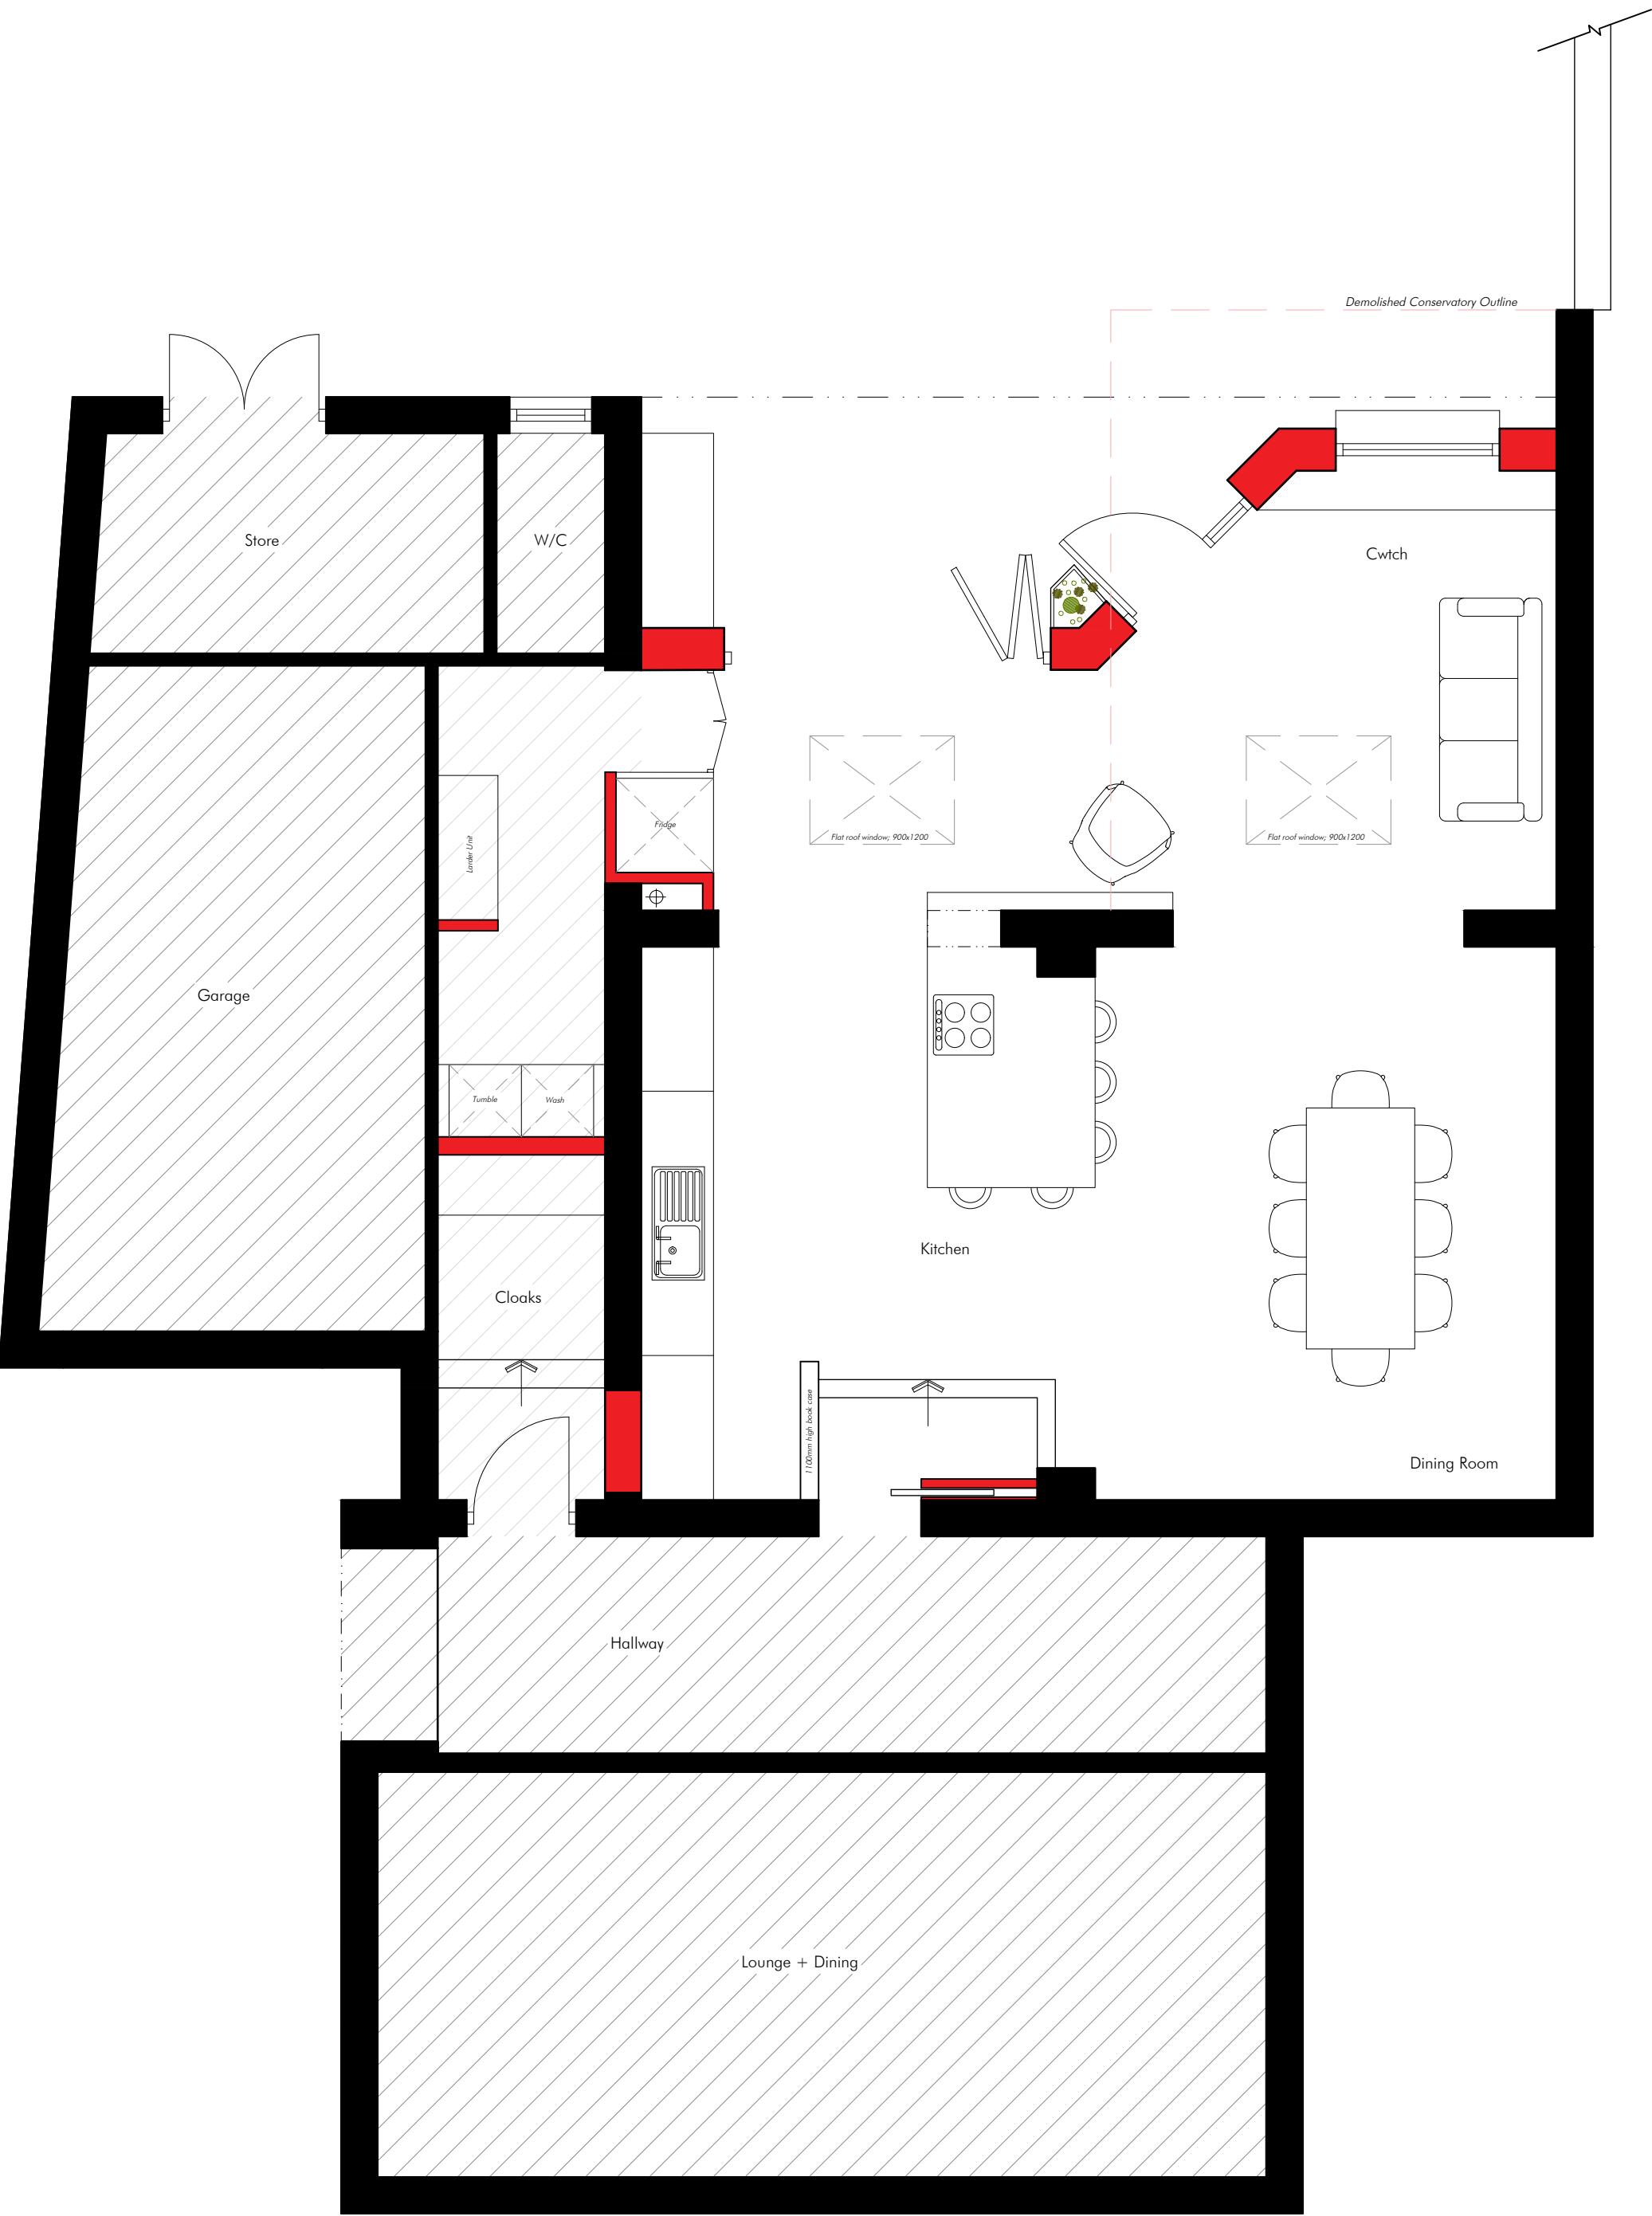


FLOOR PLAN
(GROUND)


Wider site omitted for clarity

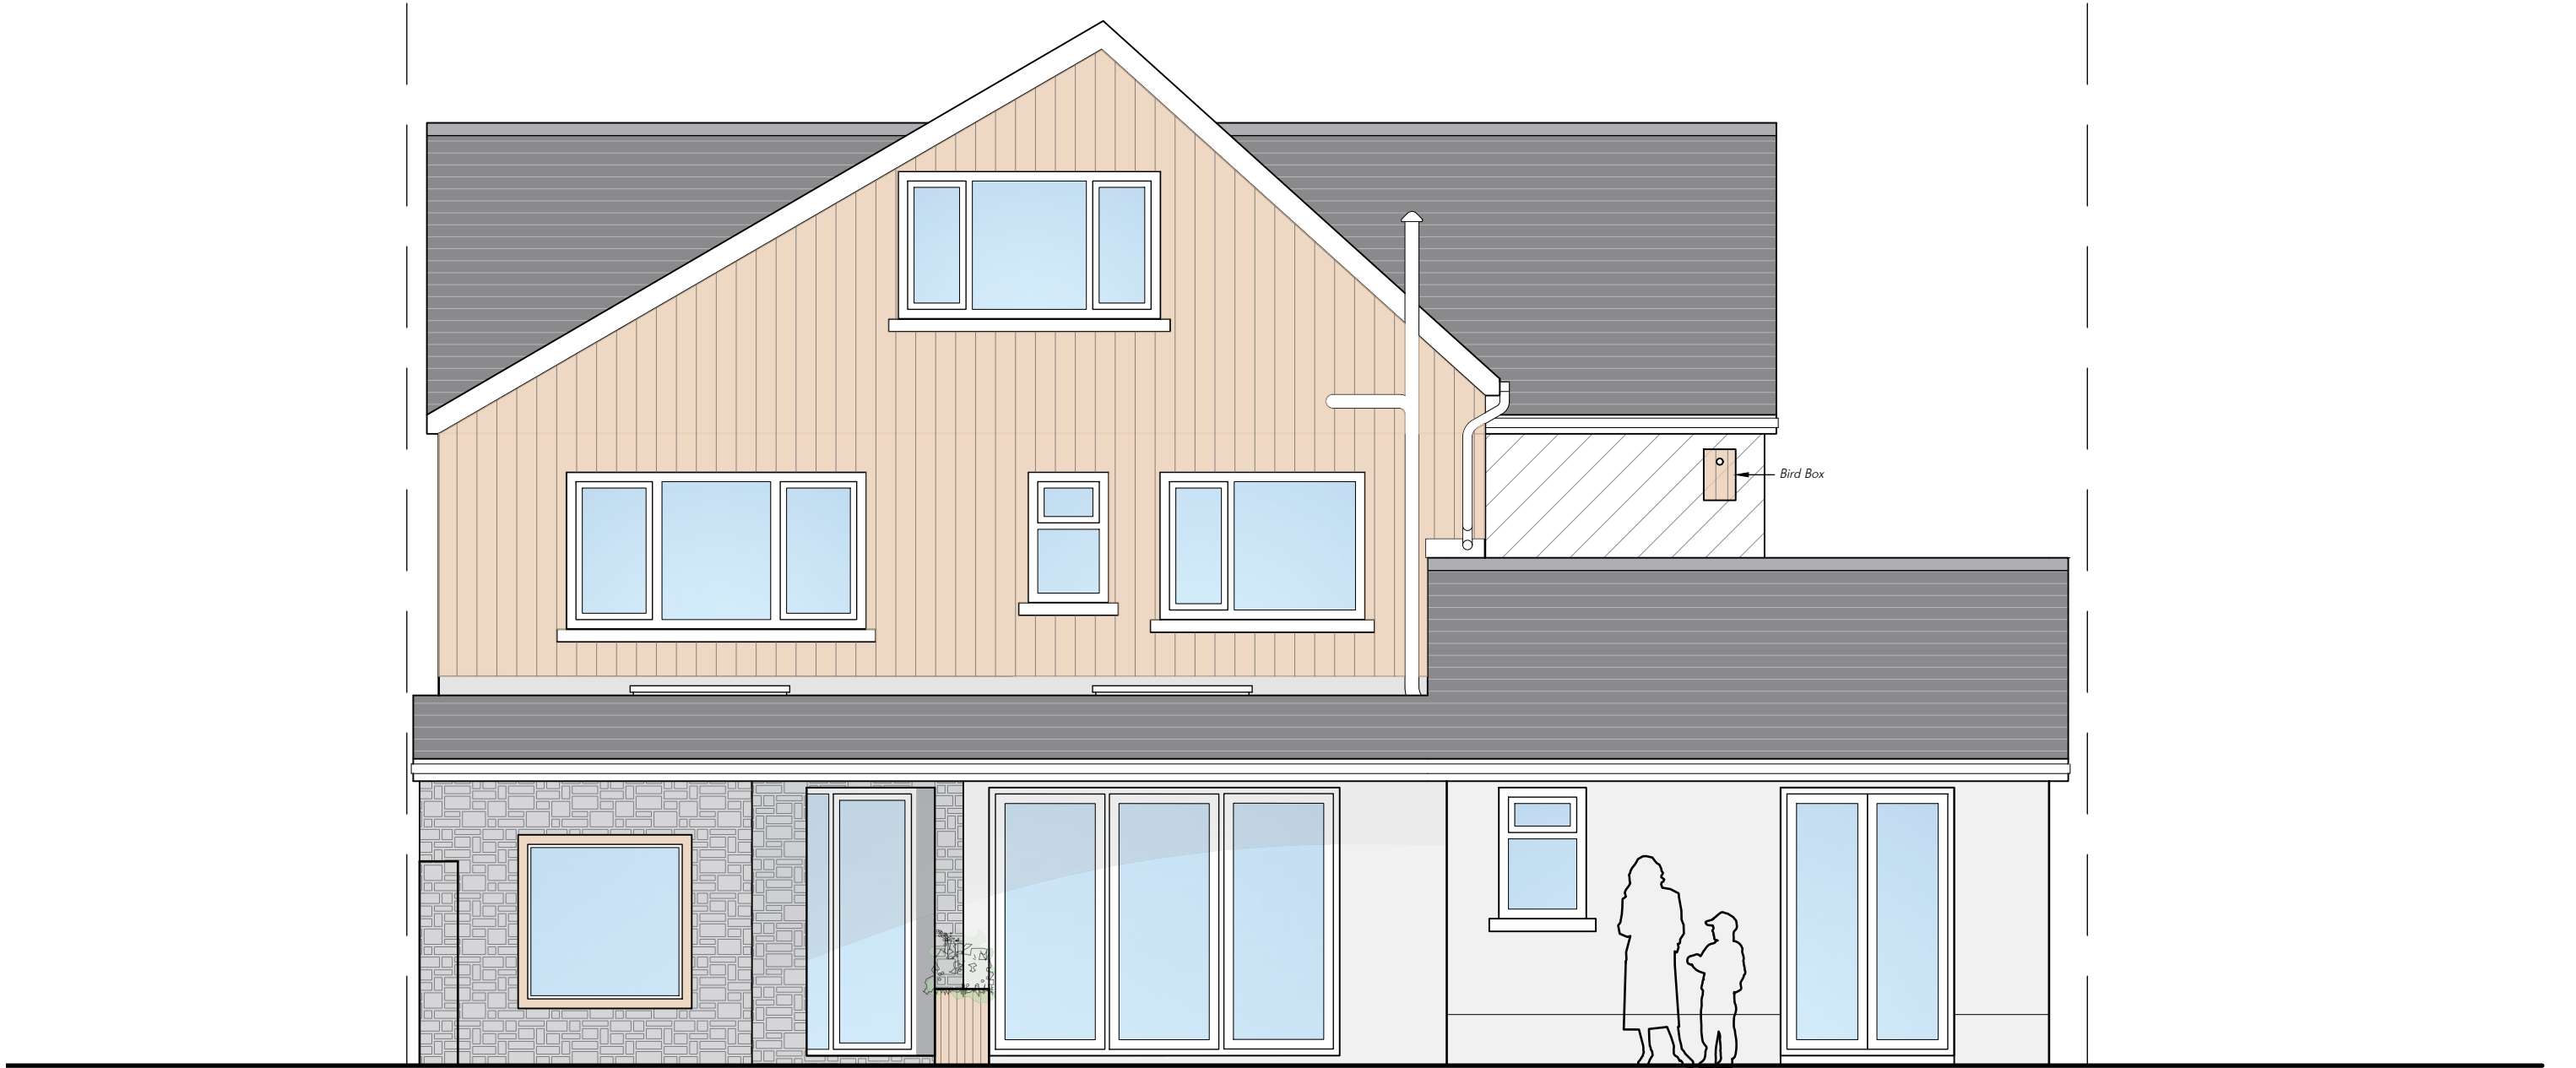

REAR ELEVATION
(WEST)

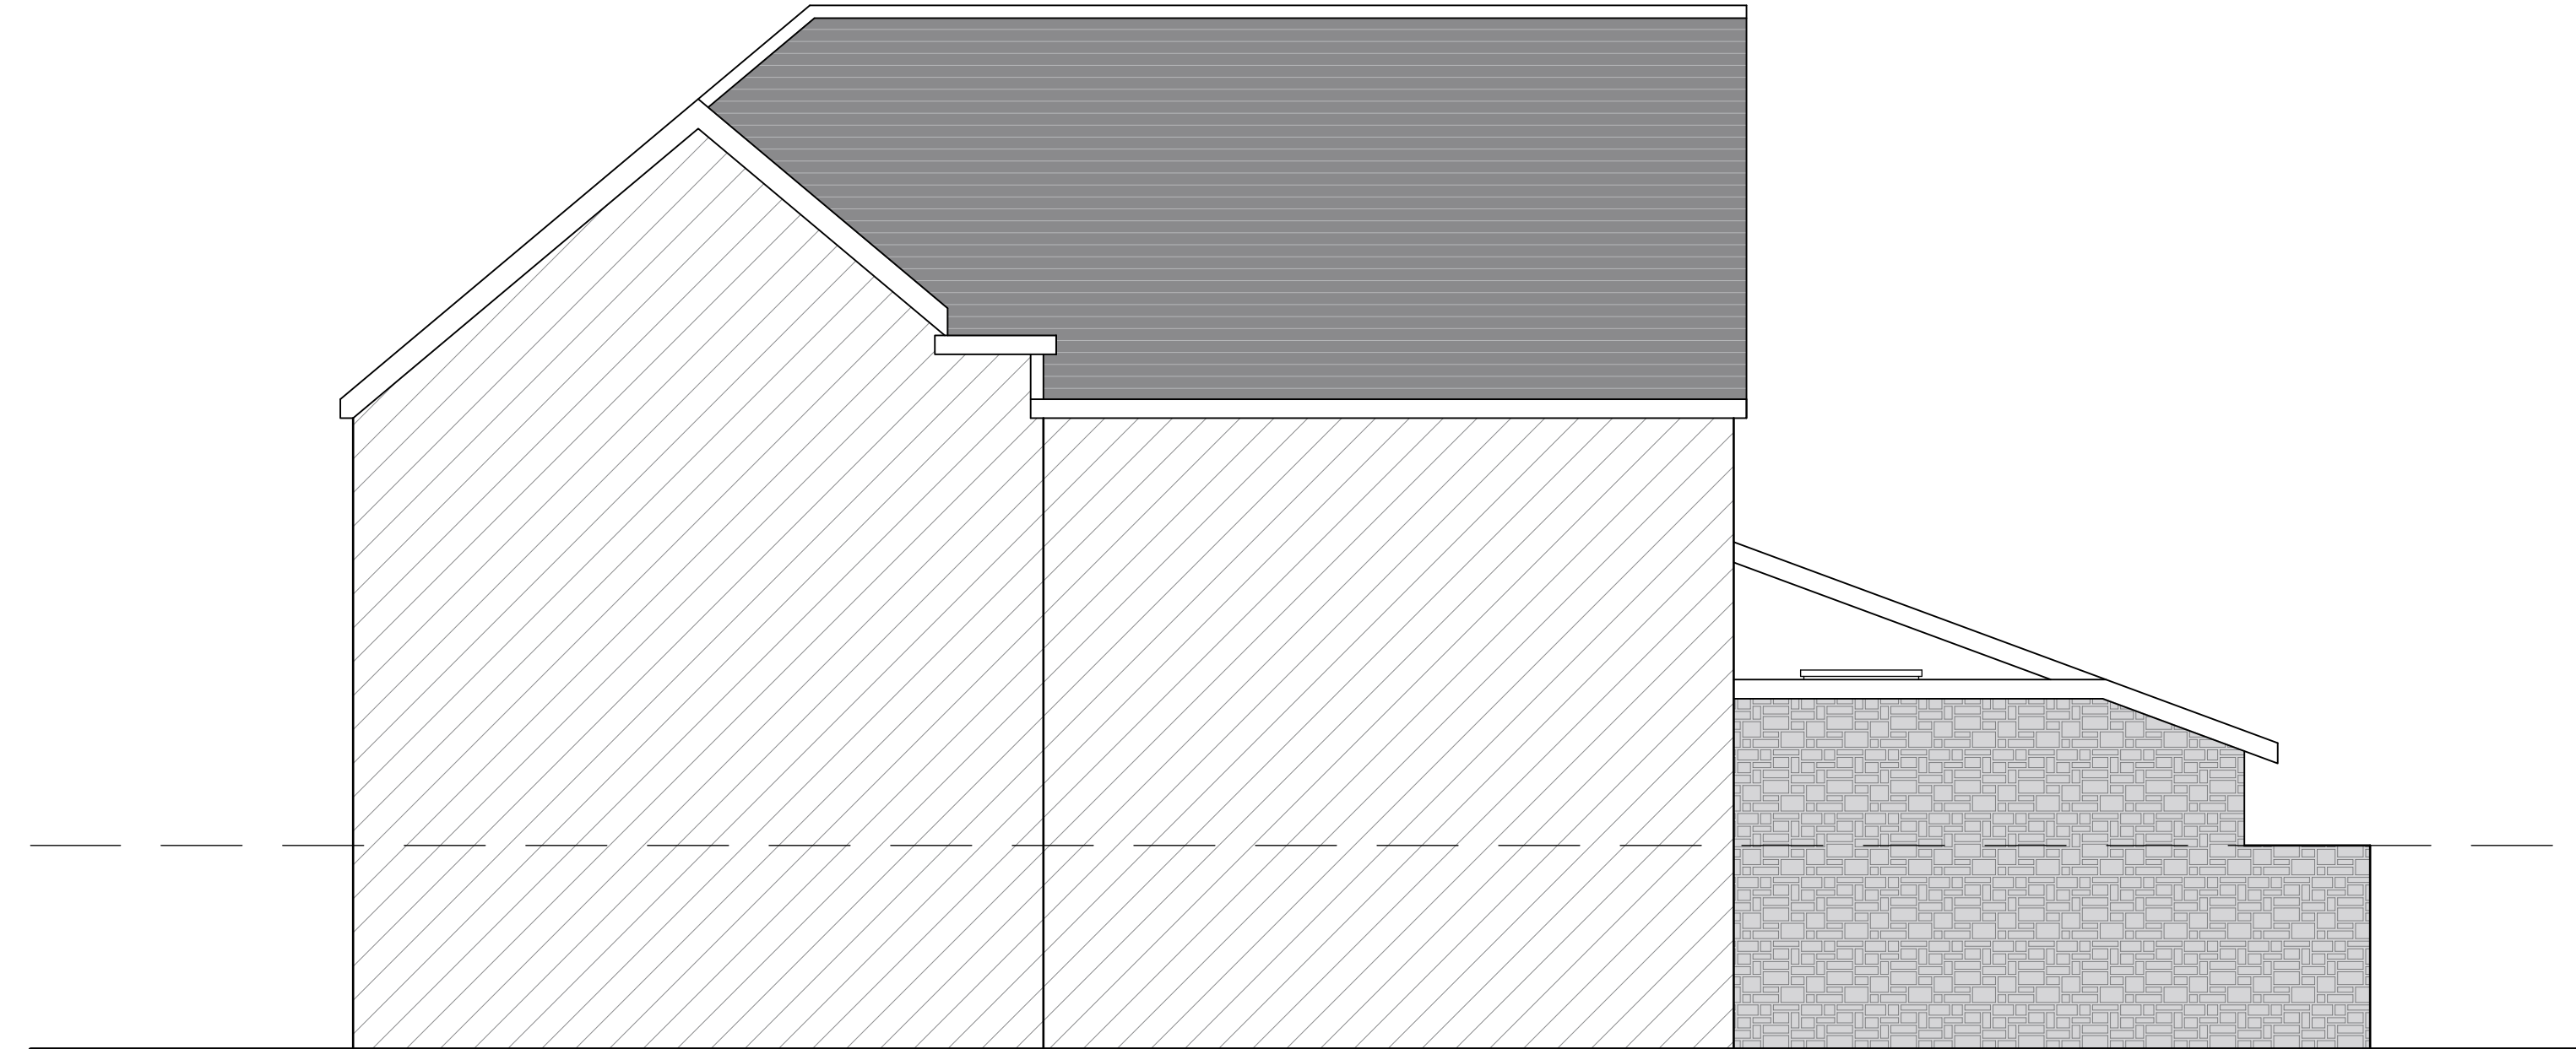

SIDE ELEVATION
(NORTH)

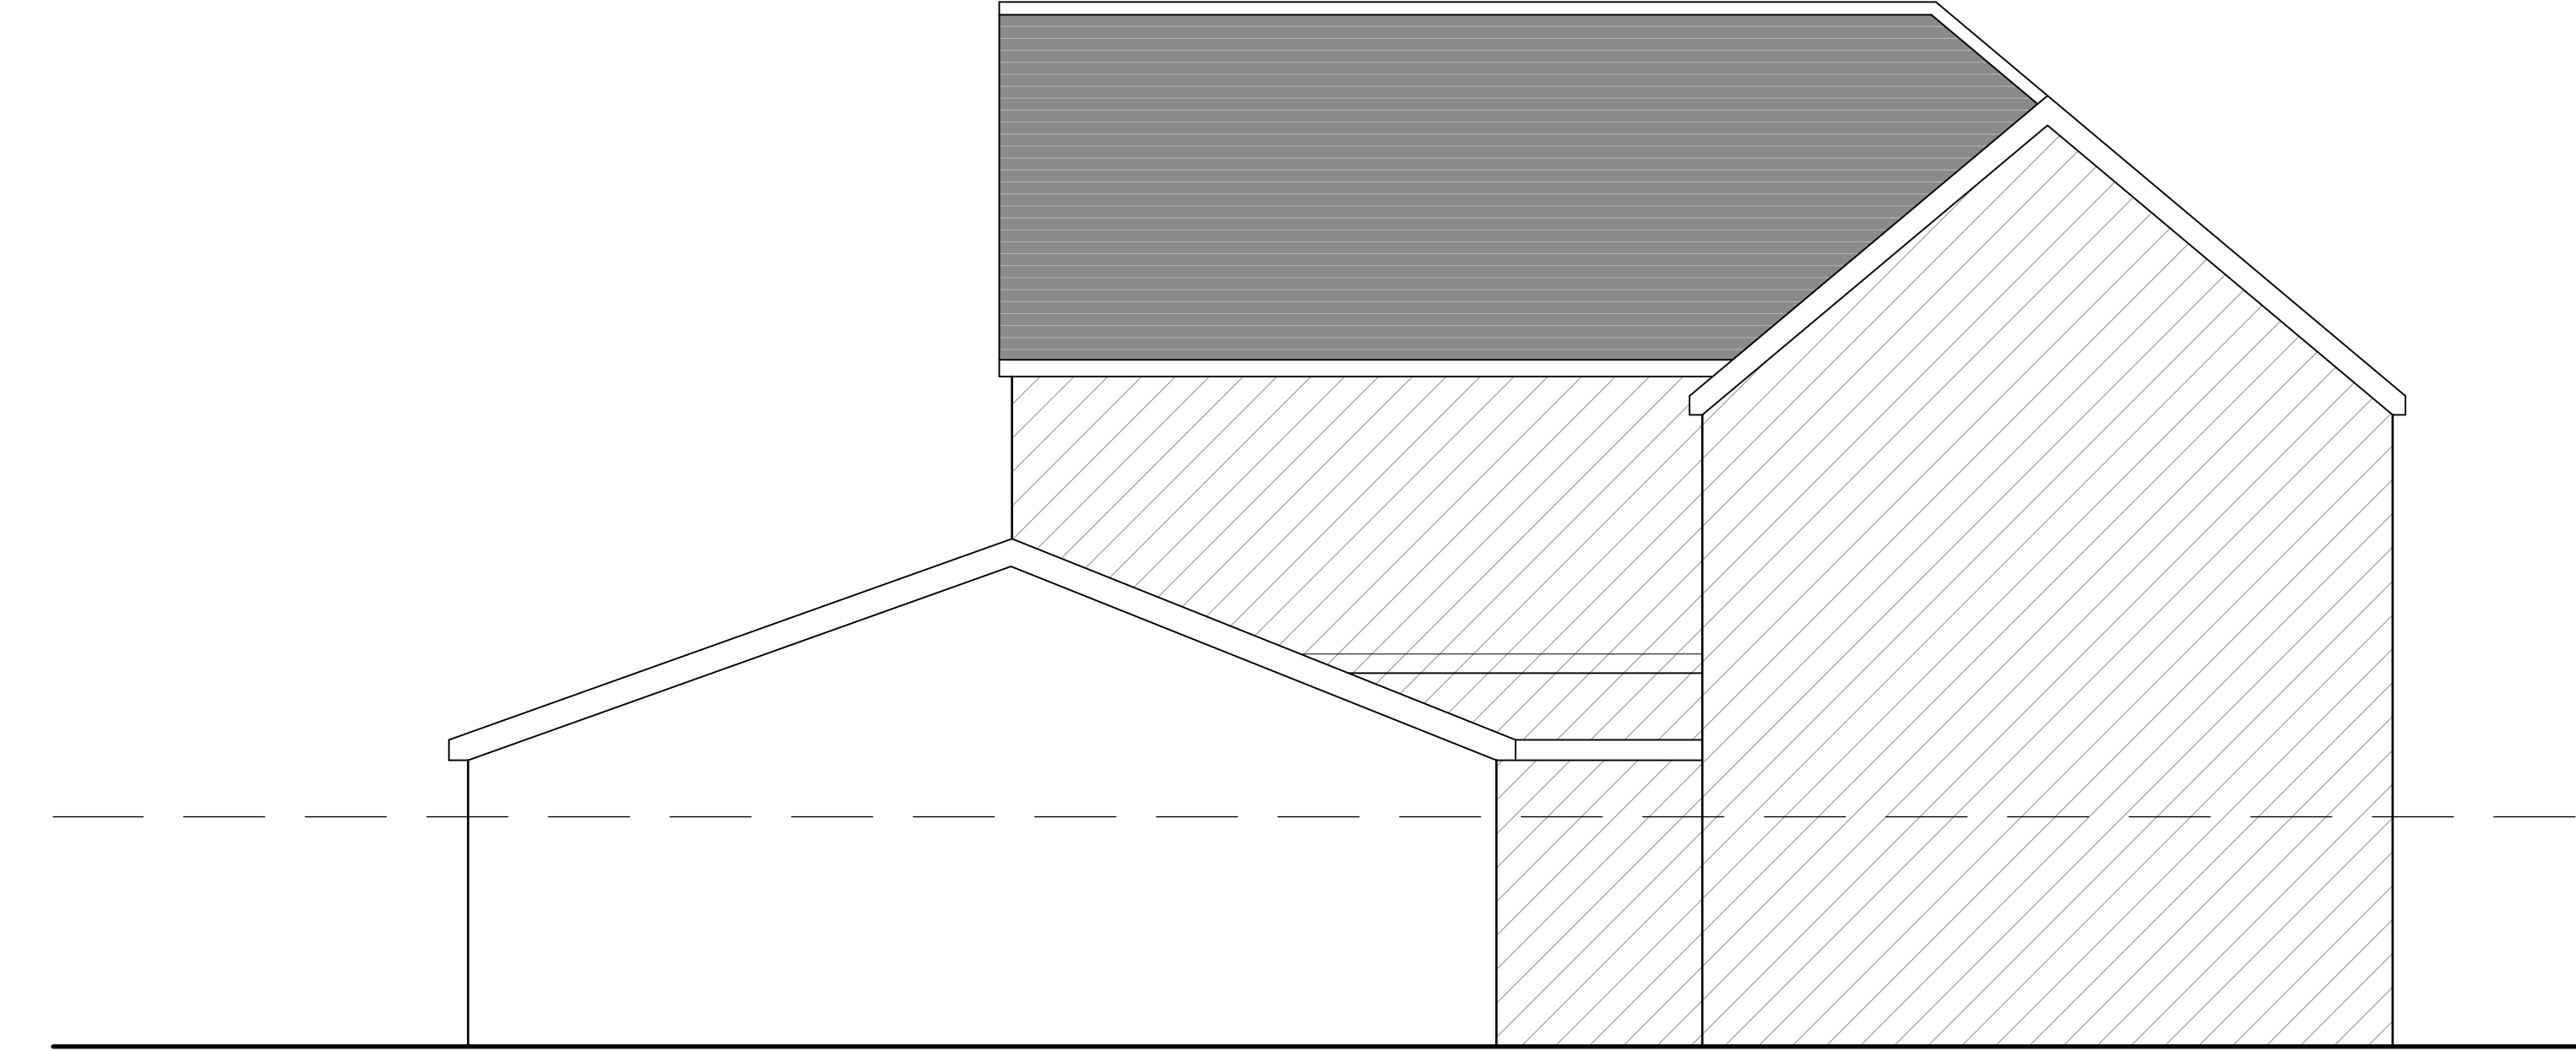

SIDE ELEVATION
(SOUTH)


Amlwg Architecture
design@amlwgarchitecture.co.uk
www.amlwgarchitecture.co.uk

- notes
1. Drawings are based on survey data and may not accurately represent what is physically present.
 2. Do not scale from this drawing. All dimensions to be site verified by the contractor before proceeding.
 3. All dimensions are in millimetres unless noted otherwise.
 4. Amlwg Architecture shall be notified in writing of any discrepancies.

revisions

REV	DATE	DRAWN	APP.	NOTES
A	23.06.26	AW	S/W	Cladding to Rear

project north
not to scale

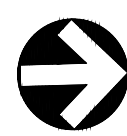

Relative to Floor Plan ONLY

DIAGONAL HATCH DEPICTS INDICATIVE AREAS OF SURVEY - SHOWN FOR CONTEXT ONLY. NO WORKS TO FRONT ELEVATION.

1:50 scale bar
0 0.5 1 2m

status: **S2 - CONCEPT**
client: **Stuart + Wendy**

project: **Extension + Alterations
16 New Road, SA8 3DY**

title: **Proposed
Floor Plan + Elevations**

revision: **A**
drawn by: **AW**
approved by: **AW**
date: **07.03.2026**
job no: **071**
scale + size: **1:50 @ A1L**