

DO NOT SCALE EXCEPT FOR PLANNING AND BUILDING REGULATION PURPOSES

GENERAL NOTES

LIGHTING :-
ALL LIGHTING TO BE POSITIONED TO AVOID DIRECT GLARE ON THE EYES OF THE USER AND UNWANTED REFLECTIONS FROM THE SCREEN OR OPERATING FEATURES. GLARE FROM LIGHTING TO BE AVOIDED.

SIGNAGE :-
ALL SIGNAGE TO CONFORM TO BS 8300:2001 SECTIONS 9.2.2 LOCATION & DESIGN OF SIGNS & INFORMATION AND 9.2.3 VISUAL SIGNS.
ALL NEW GLAZING CONFORMS TO BS 6206.
ALL ELECTRICAL WORK CONFORMS TO BS 7671.

IT IS ASSUMED THAT ALL PRELIMINARY WORKS CARRIED OUT / CONTRACTED BY THE SITE OWNER (SHOULD THEY BE REQUIRED BY THE PROJECT) ARE COMPLETED IN ACCORDANCE WITH CURRENT BUILDING REGULATIONS 2010 AND AMENDMENTS THEREAFTER

SITE NOTES

SOUTH WEST ELEVATION IS AN OLD TARMAC GROUND FINISH, PROVIDING ACCESS TO REAR AREA OF SITE AND NEIGHBORING GARDENS/ GARAGES. NARROW PAINTED FOOTPATH PARALLEL TO WALL PROVIDING SAFE PASSAGE DOWN BACK ROAD.



TARMAC FOLLOWS ONTO MAIN ROAD BAILEY STREET WITH ADJACENT PUBLIC FOOTPATH SPANNING TO SITES SHOP FRONT

EXTERNAL EAST FACING WALL IS MADE UP OF BRICKWORK, RENDER AND HAS 2 X WINDOWS TO 1ST FLOOR (1 HAS BEEN FILLED IN) AND 3 X LOWER CILLS FROM HISTORIC WINDOWS (HAVE ALSO BEEN FILLED IN)

SUPPLY & FIT:
1 X RSPB APPROVED BIRD NESTING BOX TO THE SOUTH-WEST OF THE PREMISES

WORK TO BE CARRIED OUT BY SITE

SITE TO ANNUALLY MAINTAIN THE EMPTY BIRD NESTING BOX (ENSURING THE BIRDS HAVE LEFT THE NEST BEFORE CLEANING)

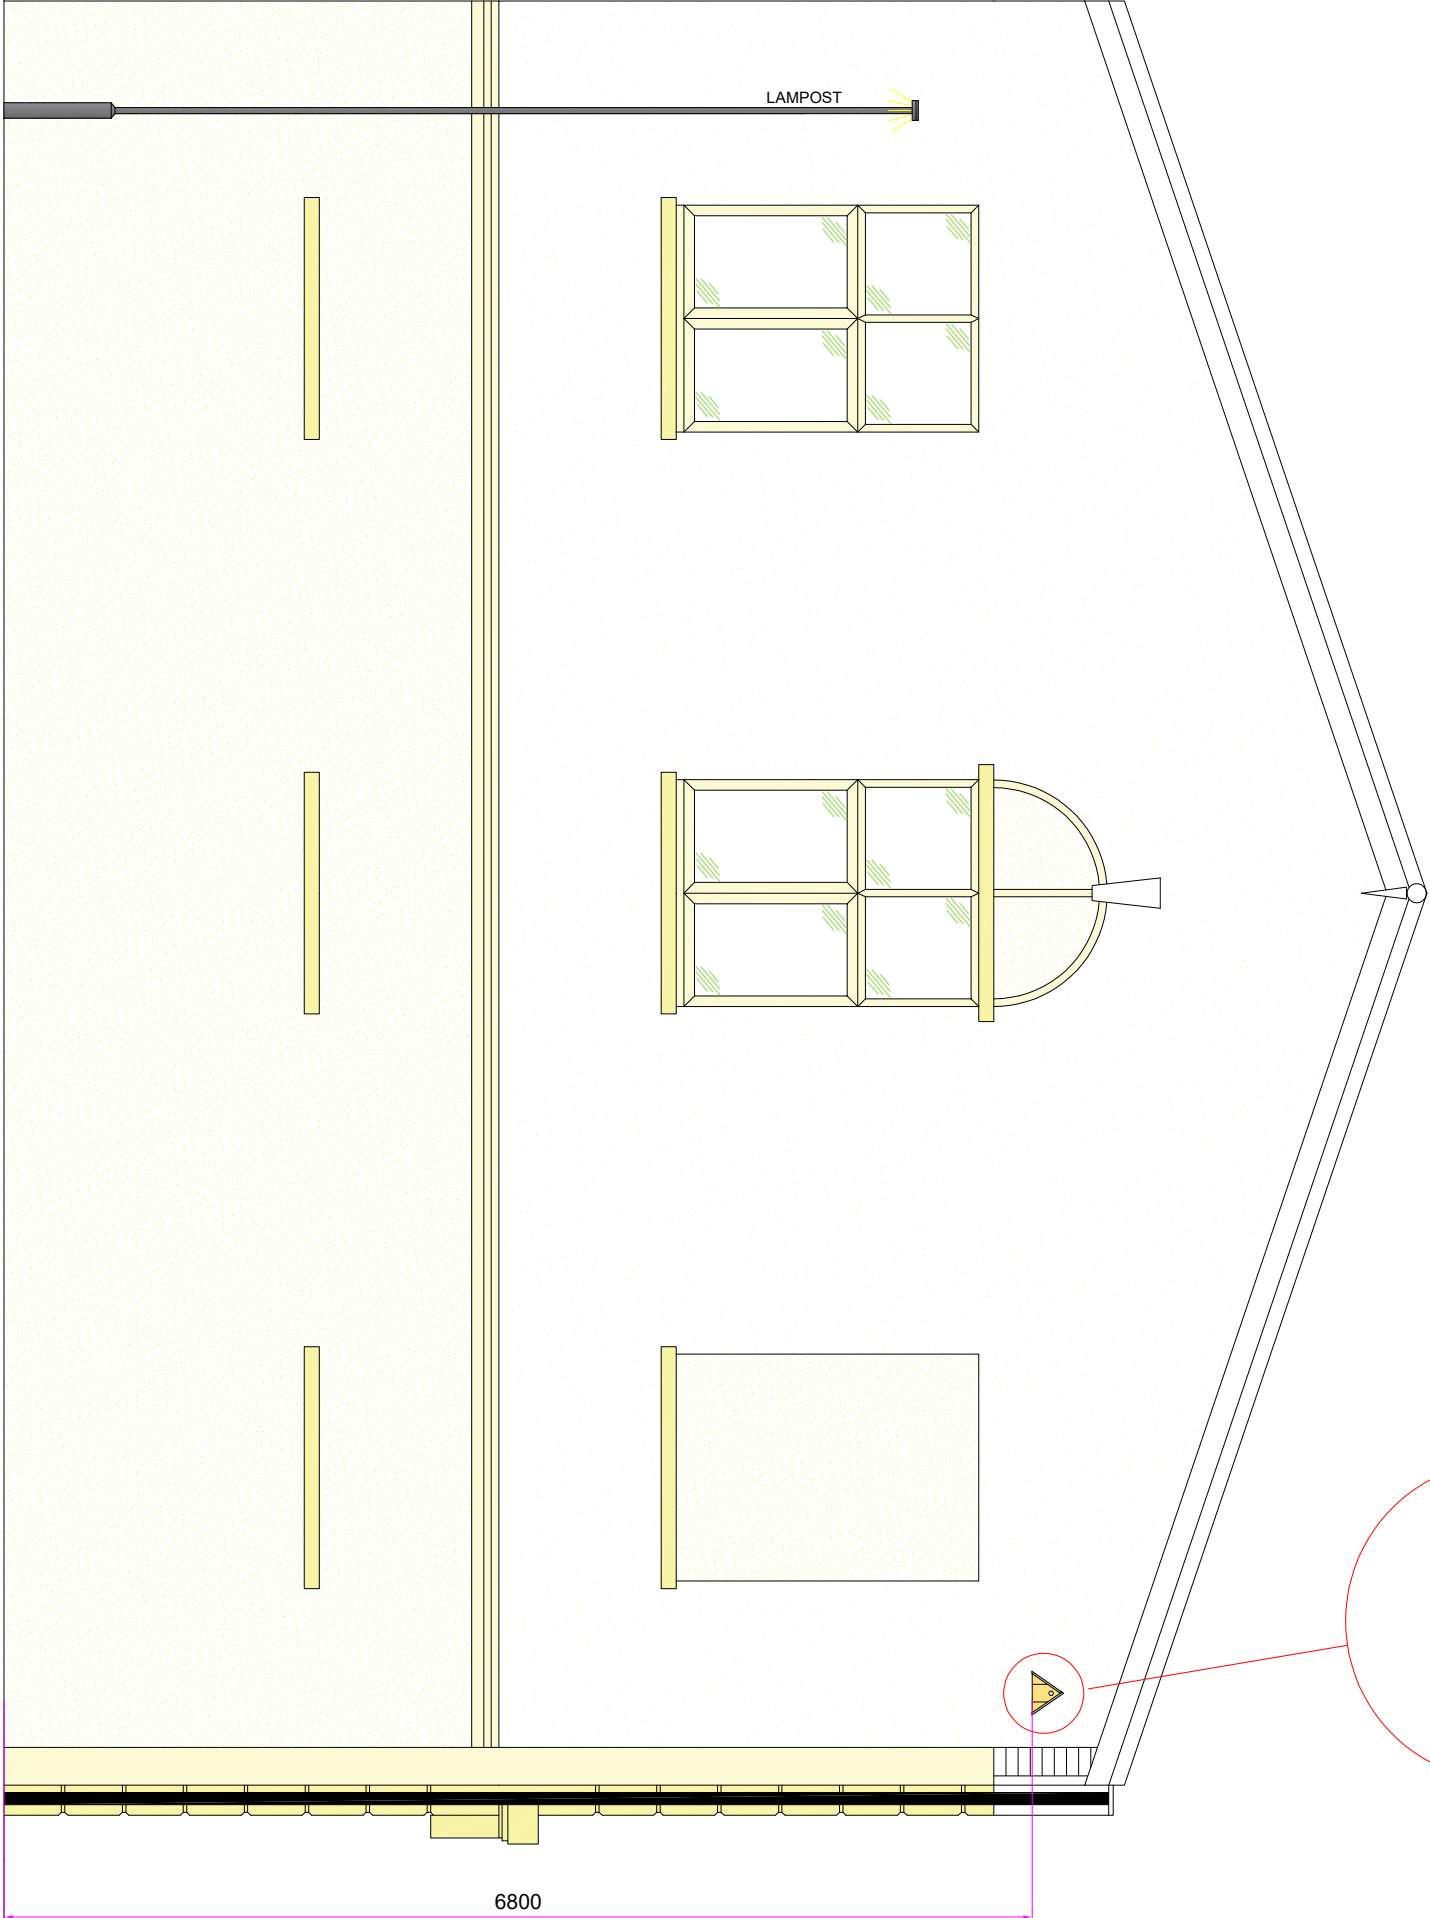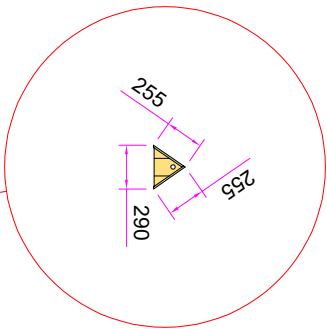

SITE ADDRESS			TITLE					
BAILEY STREET SUPERMARKET, 1 BAILEY STREET, PORT TALBOT, SA12 6EP			PROPOSED BIRD BOX INSTALLATION TO THE SOUTH WEST ELEVATION IN CONJUNCTION WITH THE INSTALLED AUTOMATED TELLER MACHINE (ATM) INSTALLATION FOR CASHZONE		04			drawing approval
					03			
					02			
					01			
DRAWN AG	DATE 29/05/2026	SCALE 1:50 @ A3						
REF/DRG No. E029346	SHEET SHT 02	REVISION						



NCR ATLEOS