




- DO NOT SCALE THIS DRAWING
- DESIGNER TO BE NOTIFIED OF DISCREPANCIES IN FIGURED
DIMENSIONS
- CONTRACTORS MUST CHECK ALL DIMENSIONS ON SITE
- THIS DRAWING IS COPYRIGHT AND IS FOR USE ON THIS SITE ONLY
- DRAINAGE POSITIONS ARE INDICATIVE AND ARE SUBJECT TO A
DETAILED SURVEY BY THE CONTRACTOR PRIOR TO
COMMENCEMENT OF WORKS

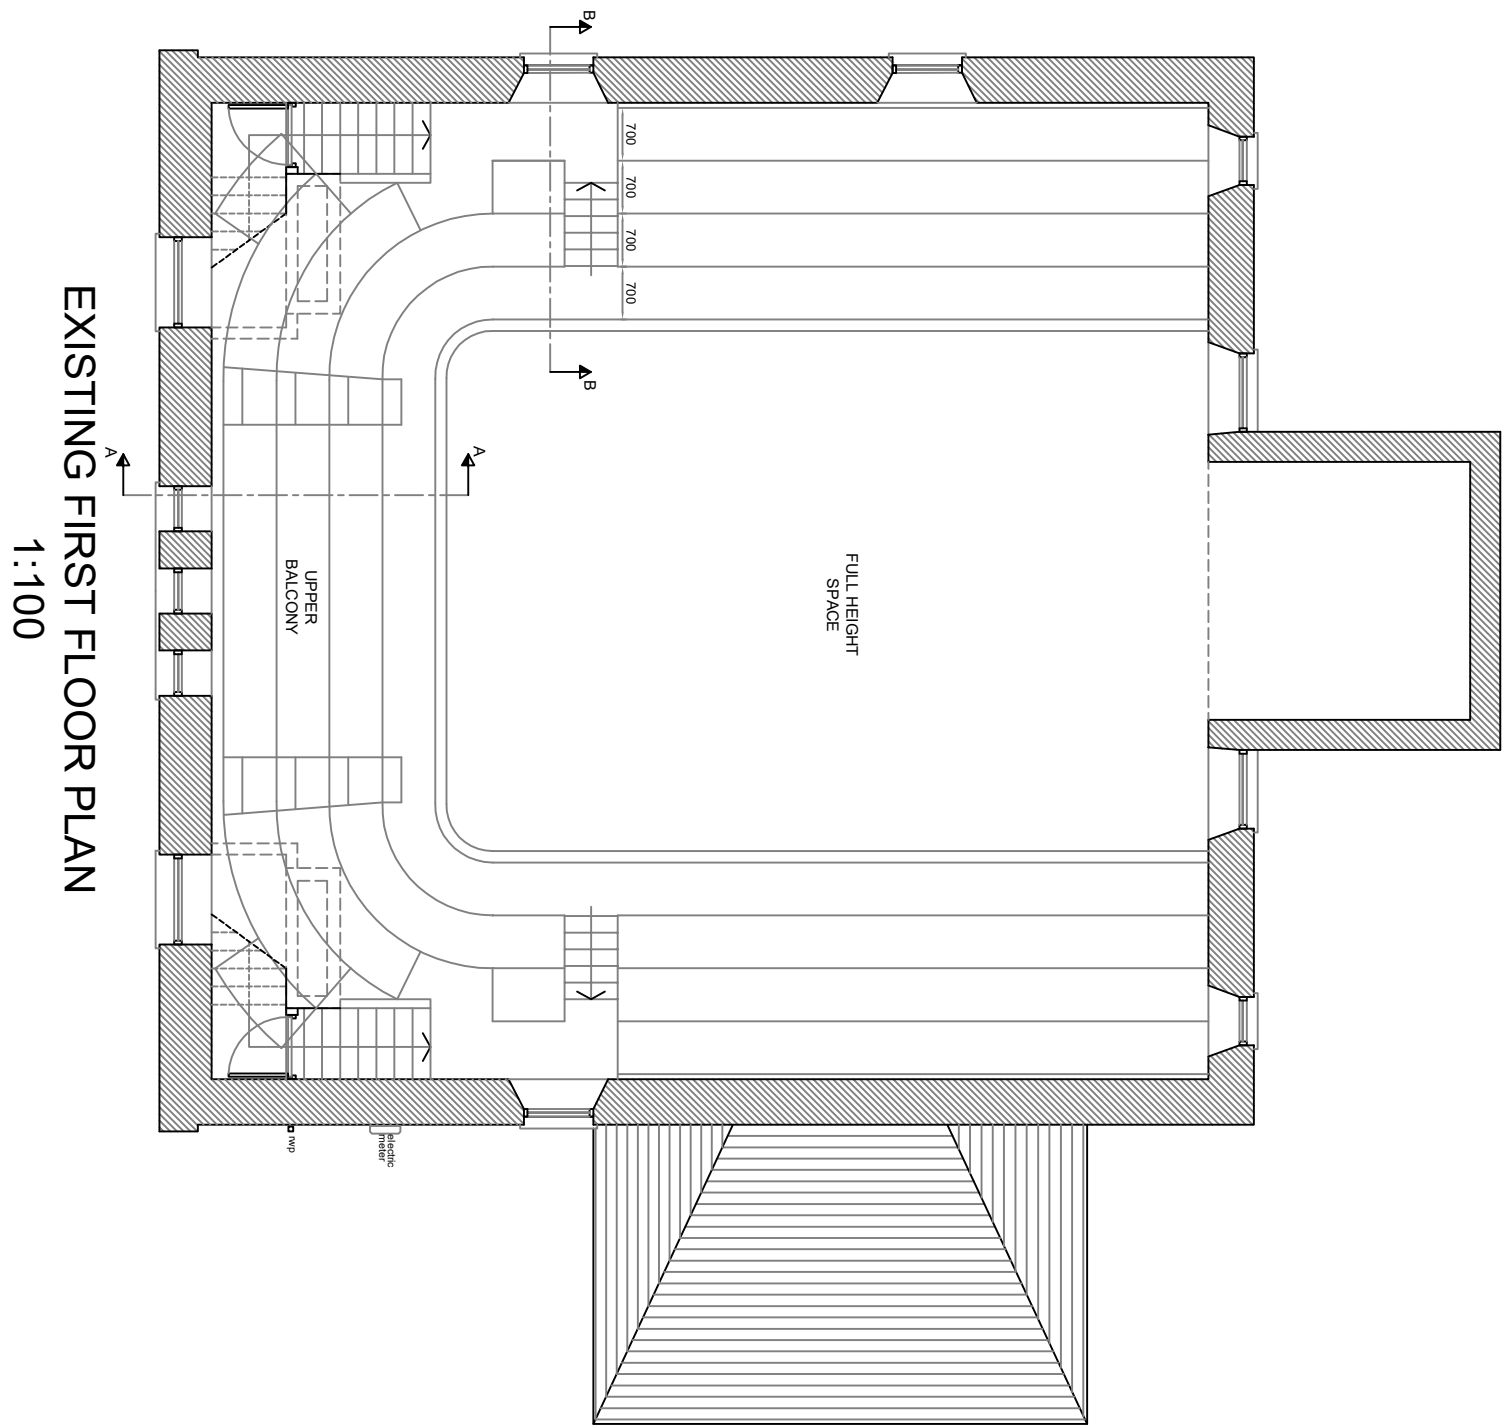


EXISTING FIRST FLOOR PLAN
1:100

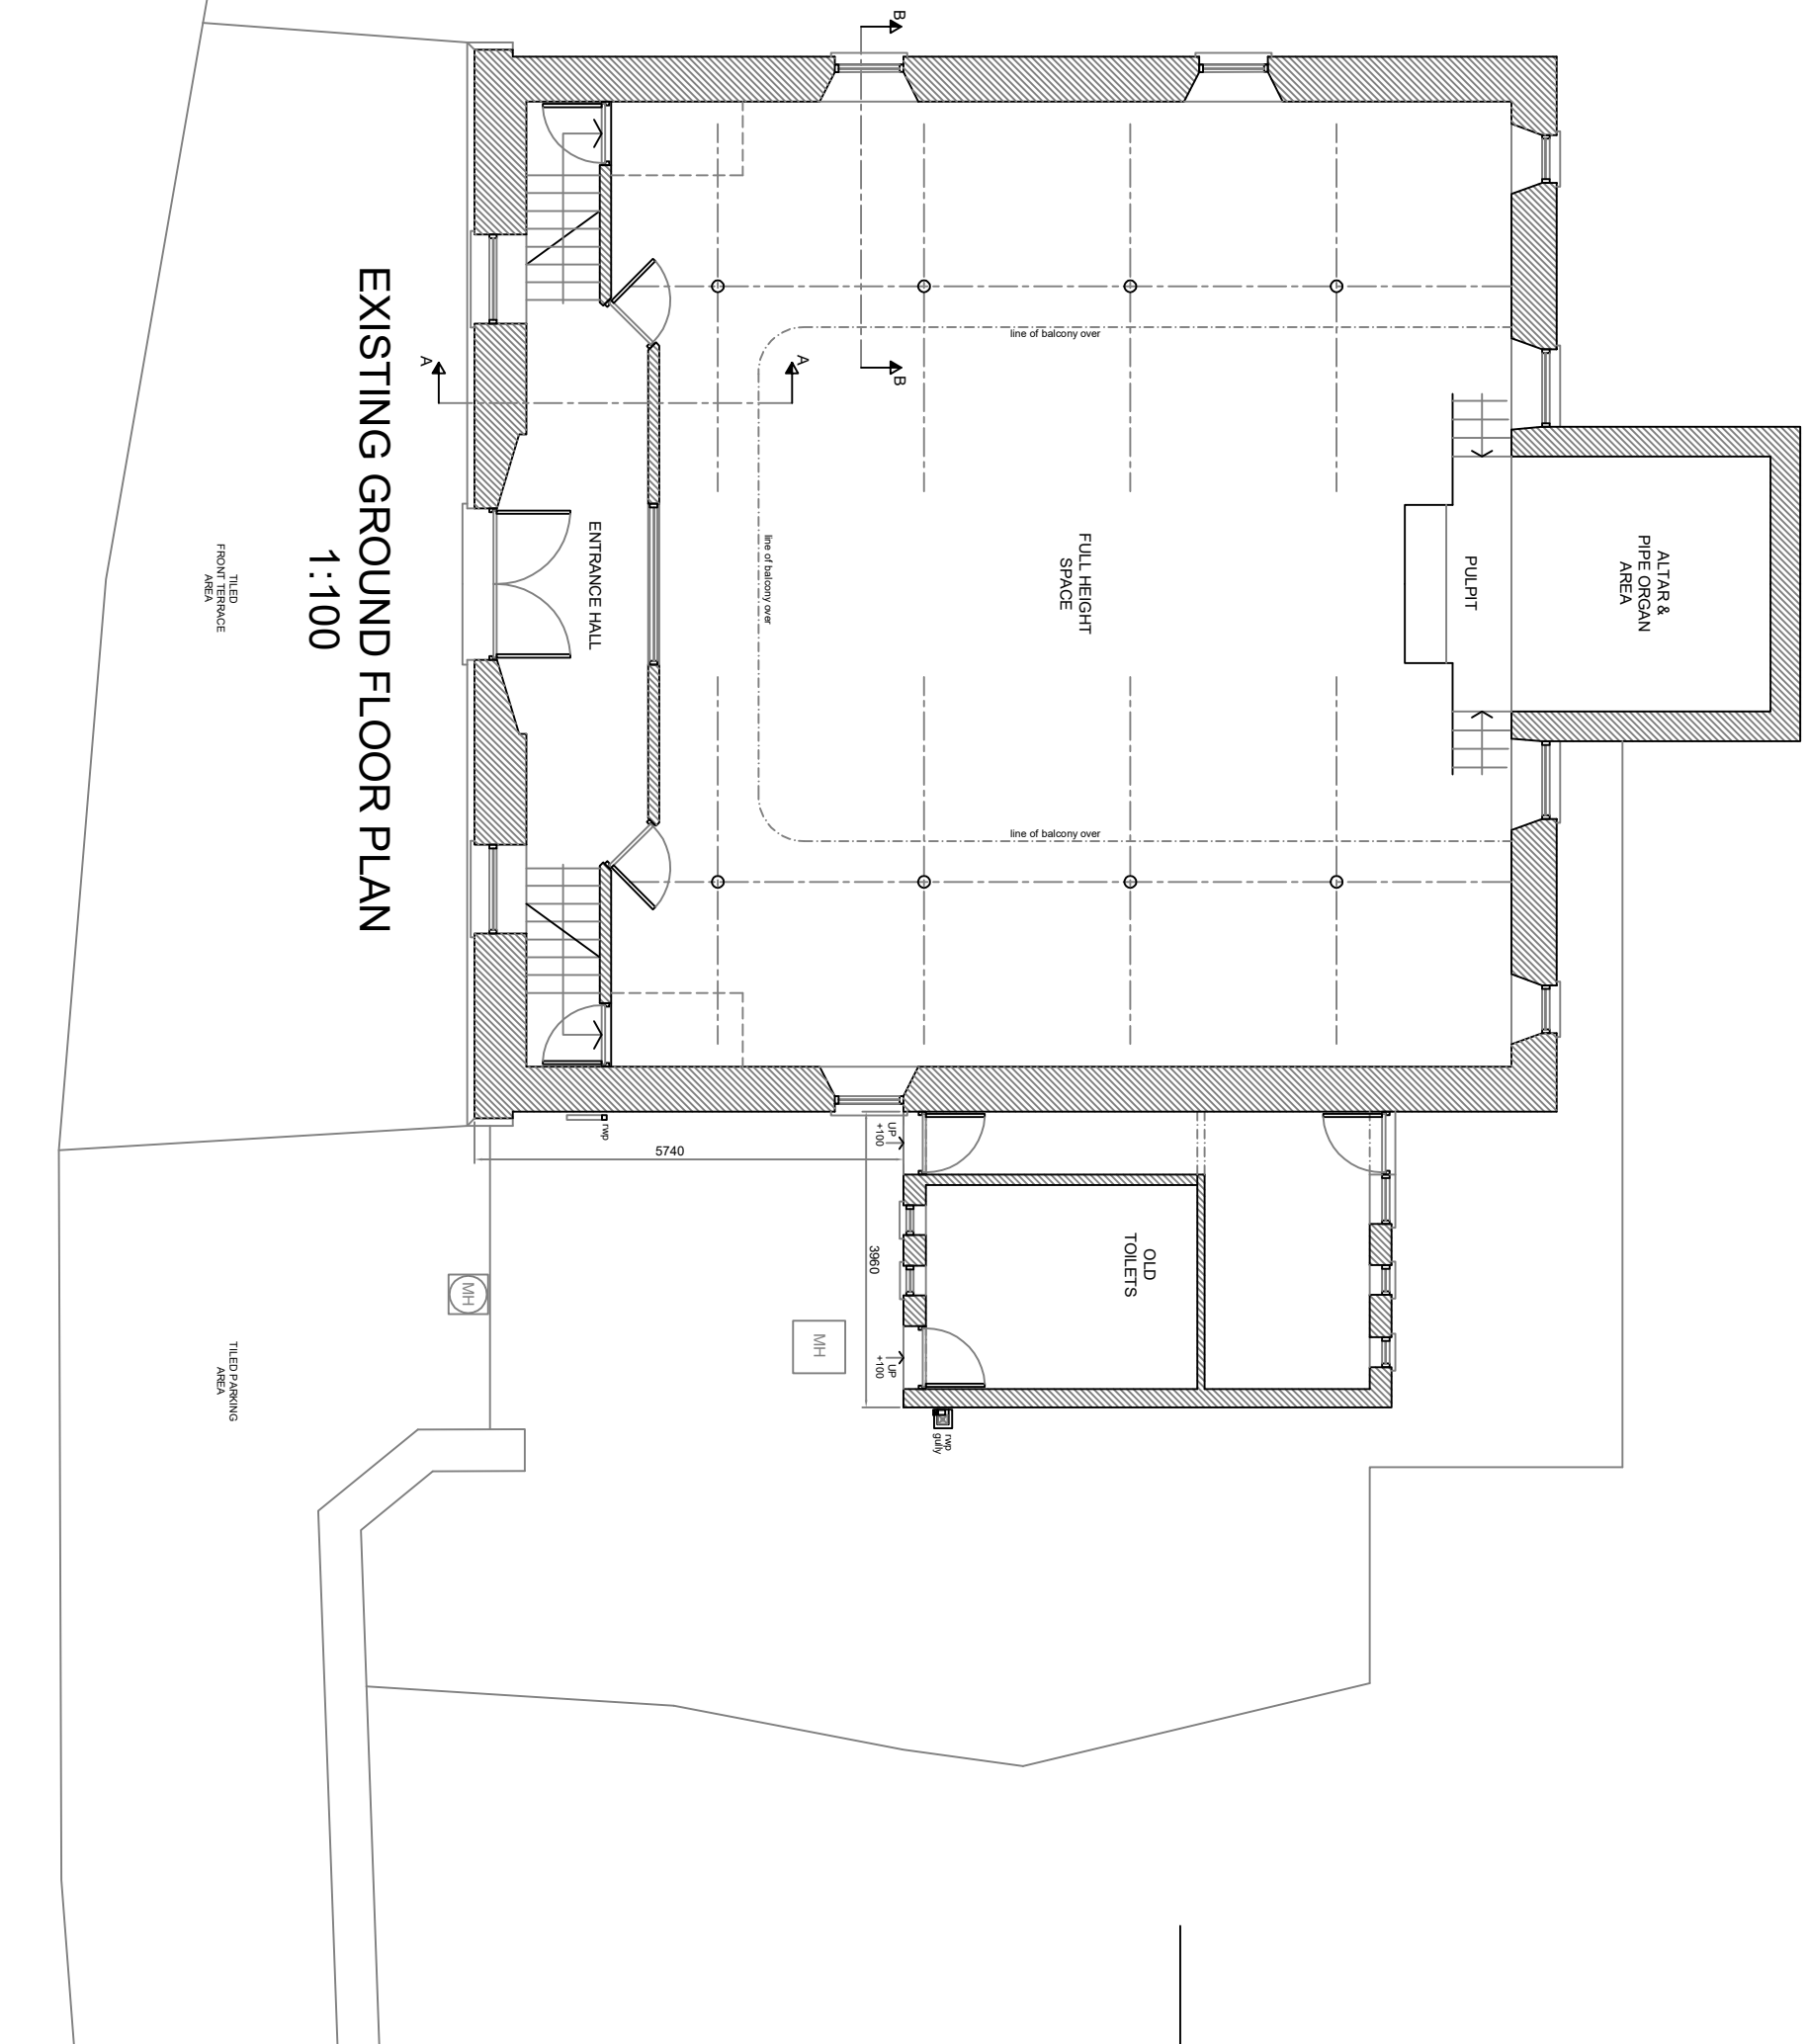


EXISTING GROUND FLOOR PLAN
1:100

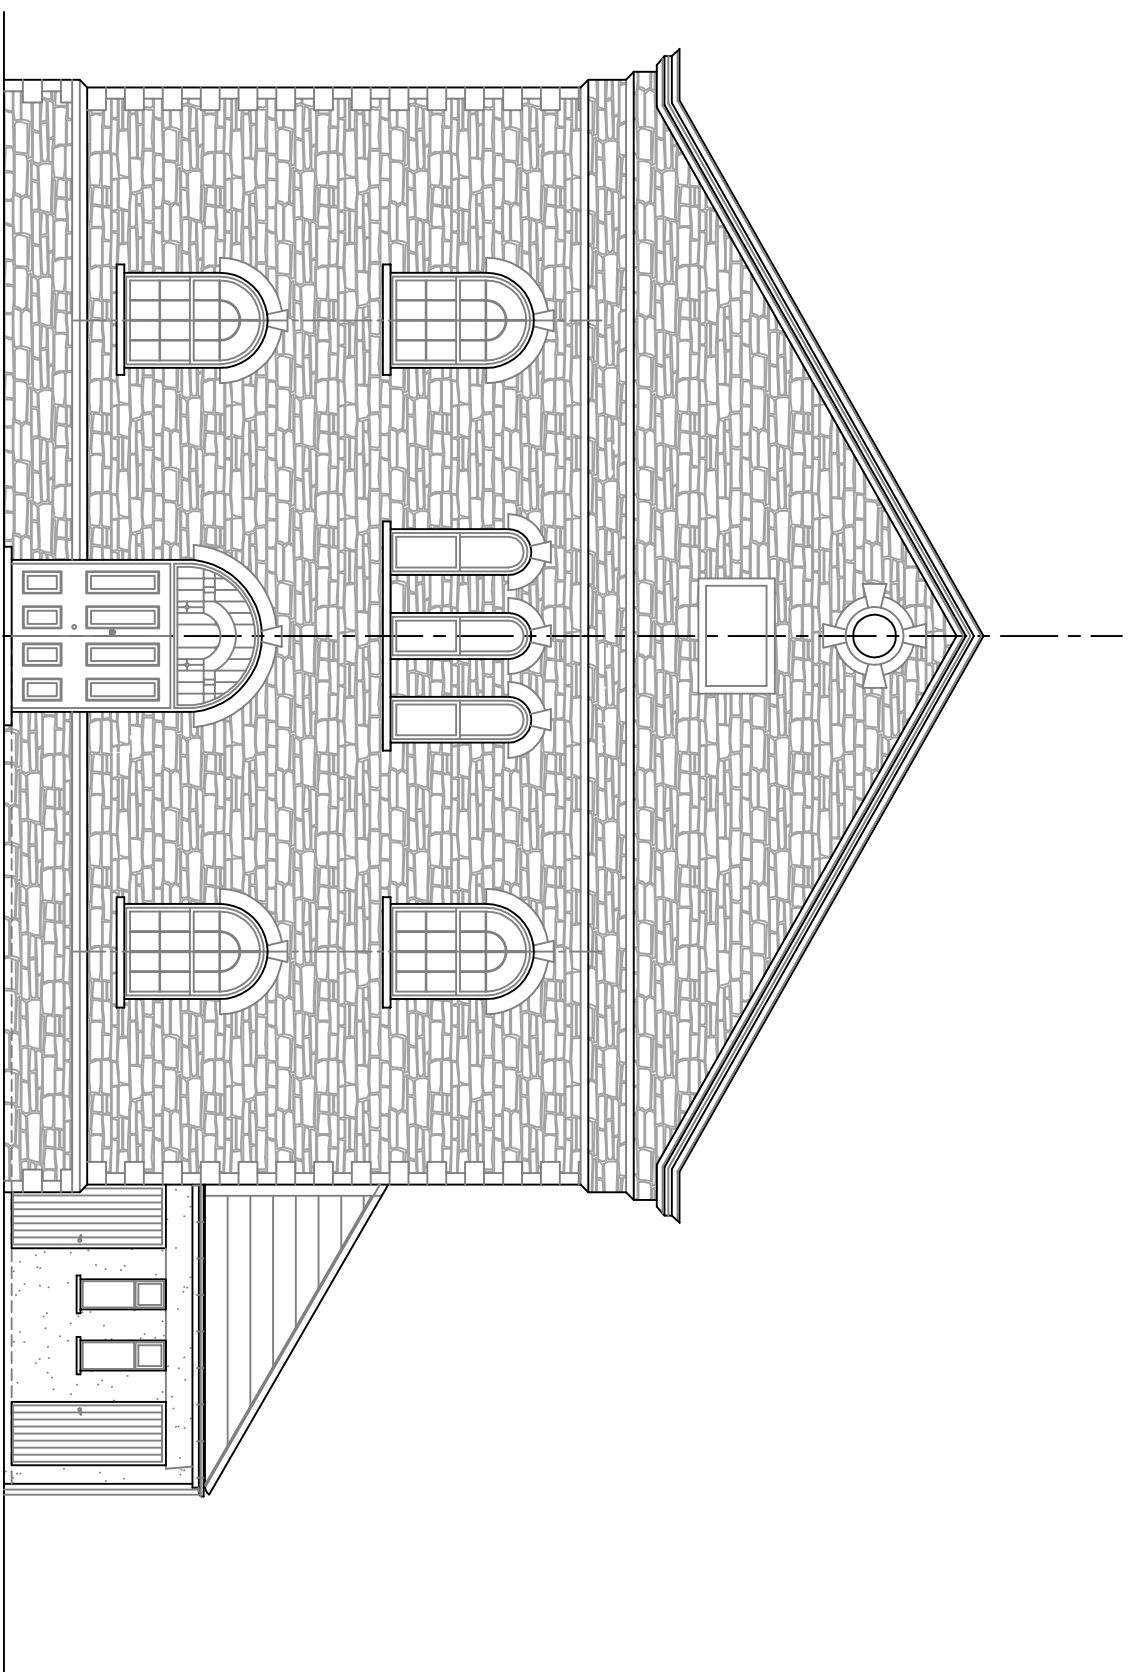


EXISTING FRONT ELEVATION

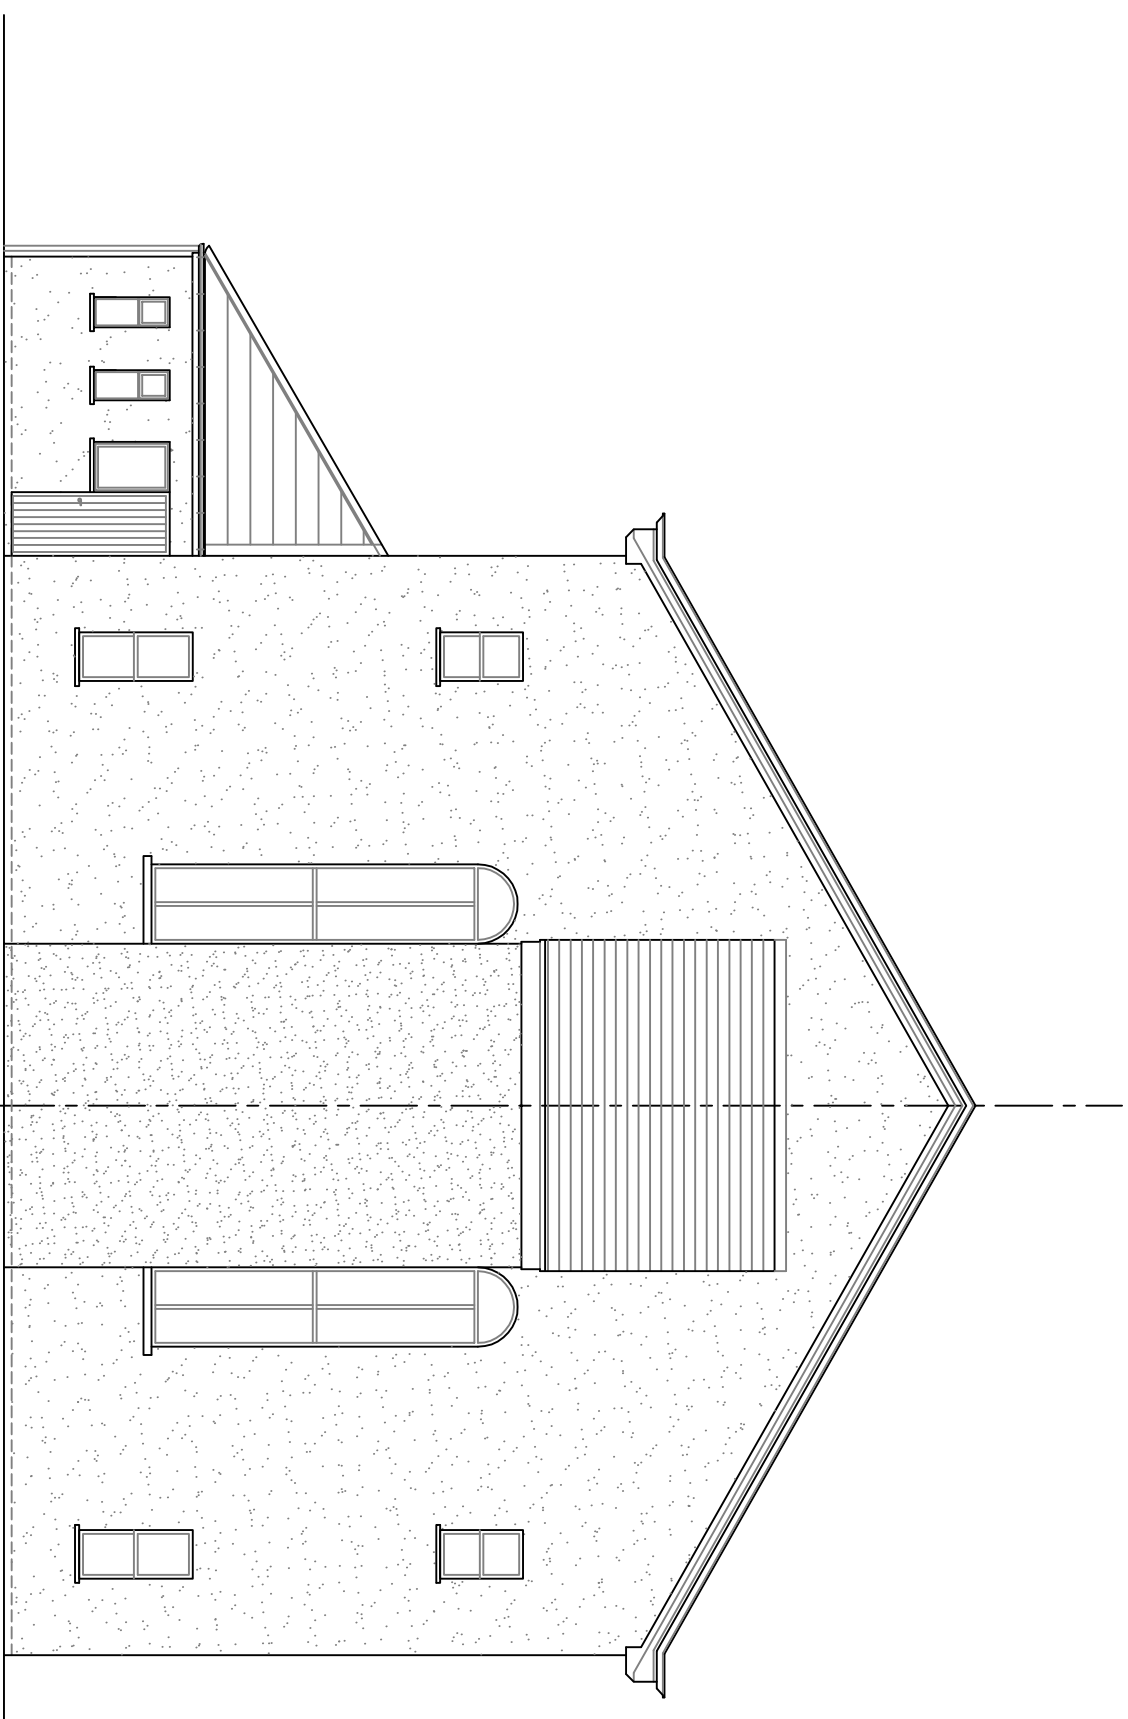

EXISTING REAR ELEVATION

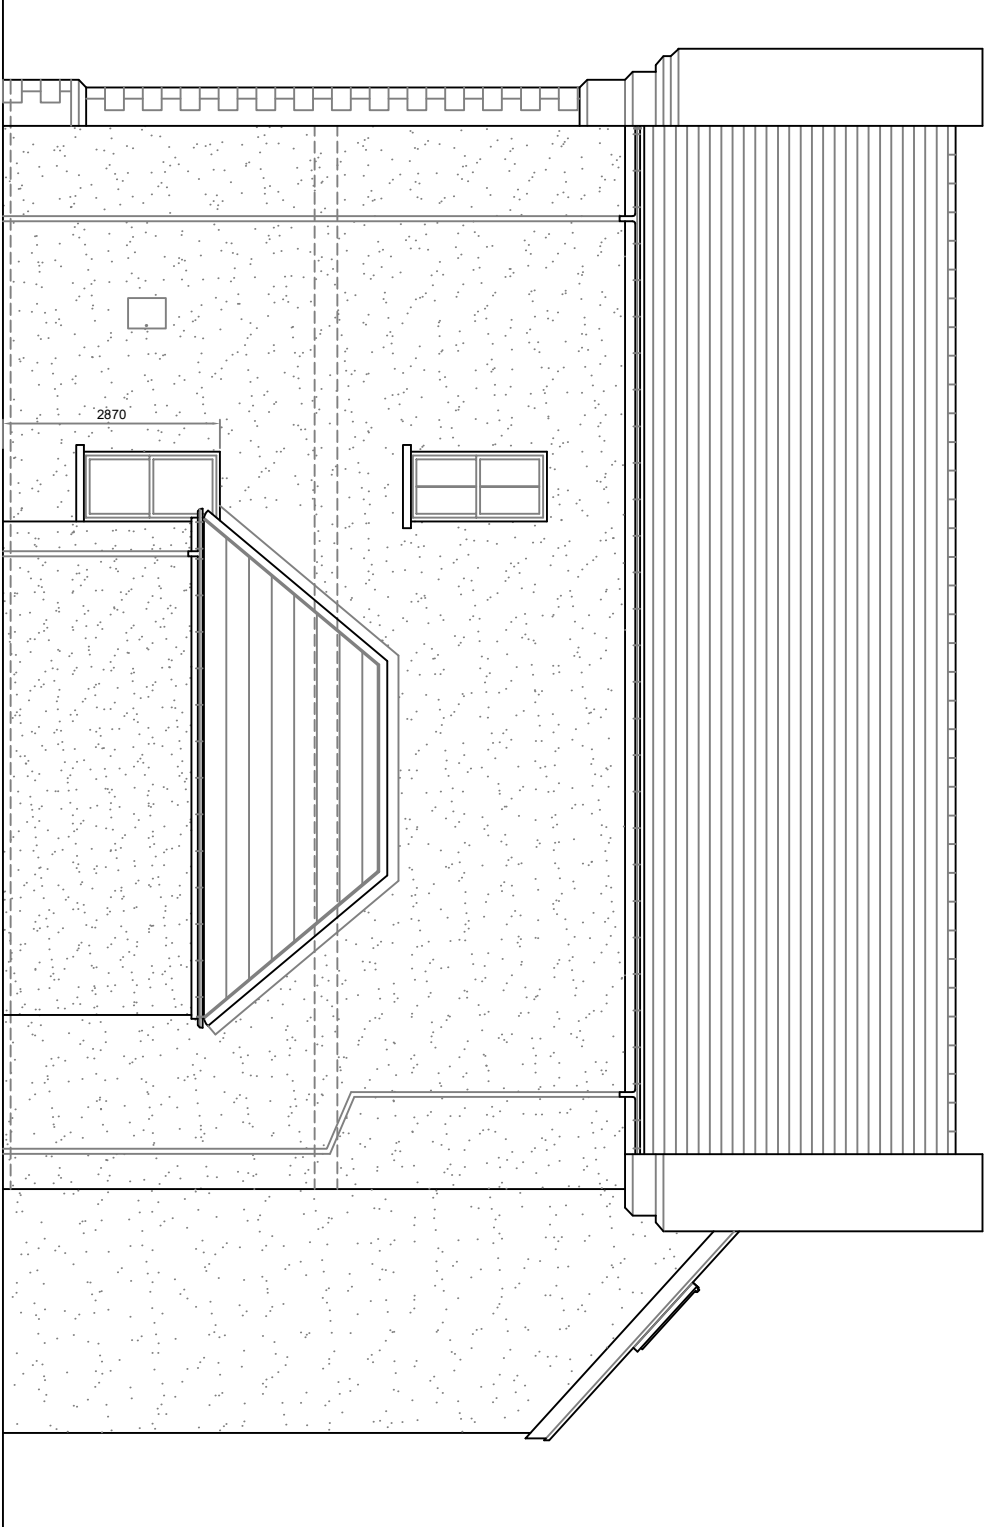


EXISTING RH SIDE ELEVATION

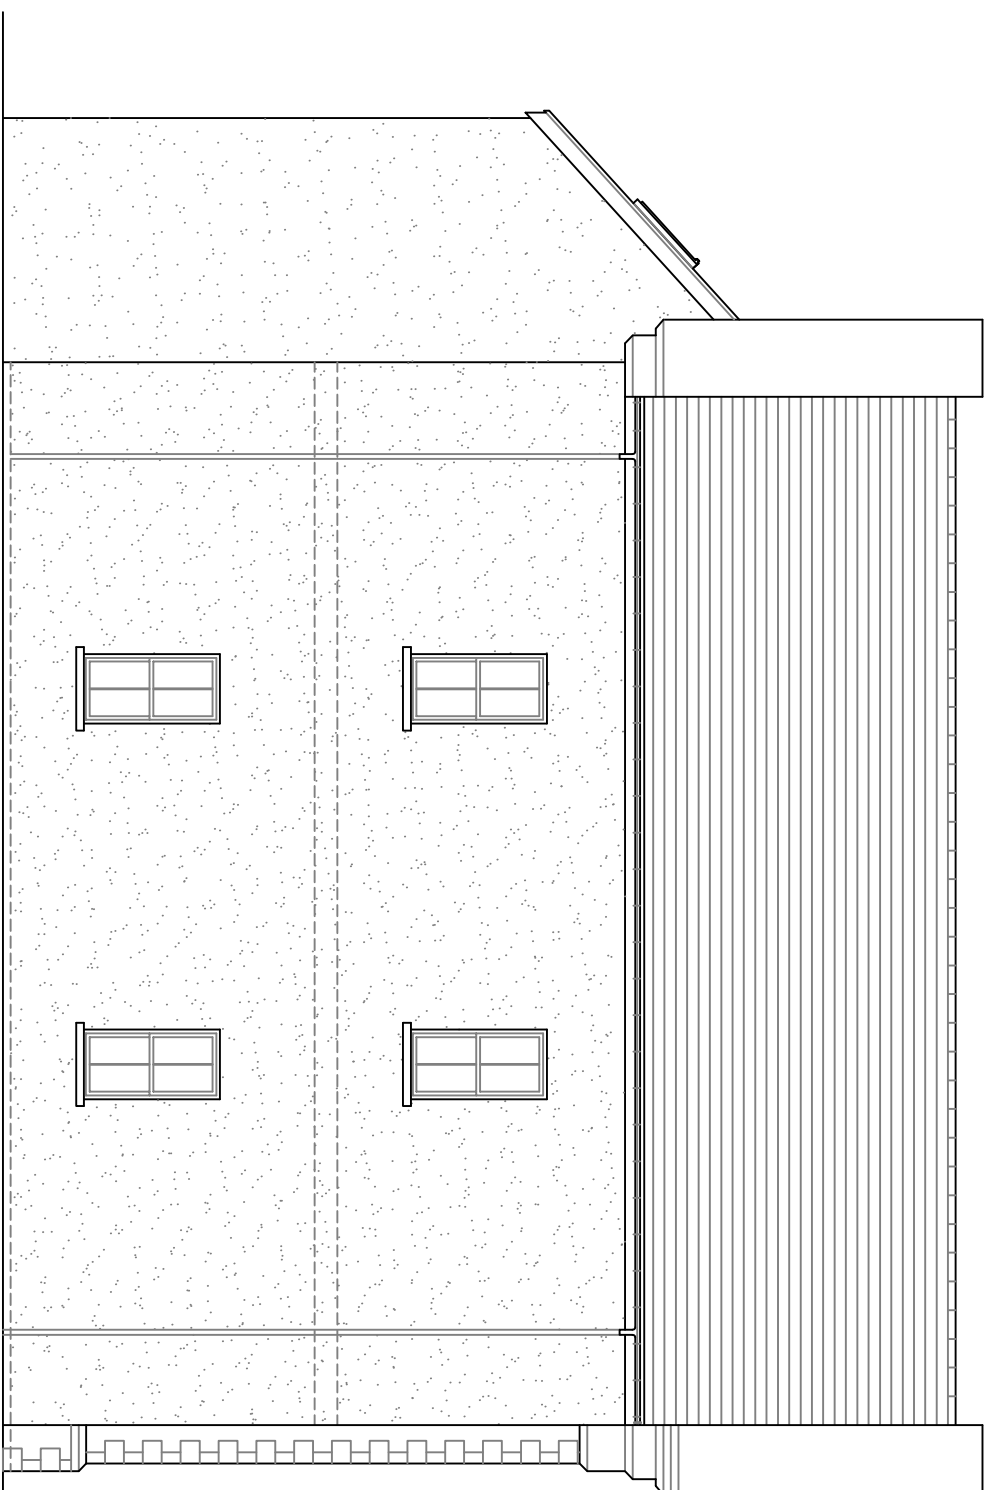

EXISTING LH SIDE ELEVATION

ALL ELEVATIONS
@ 1:100

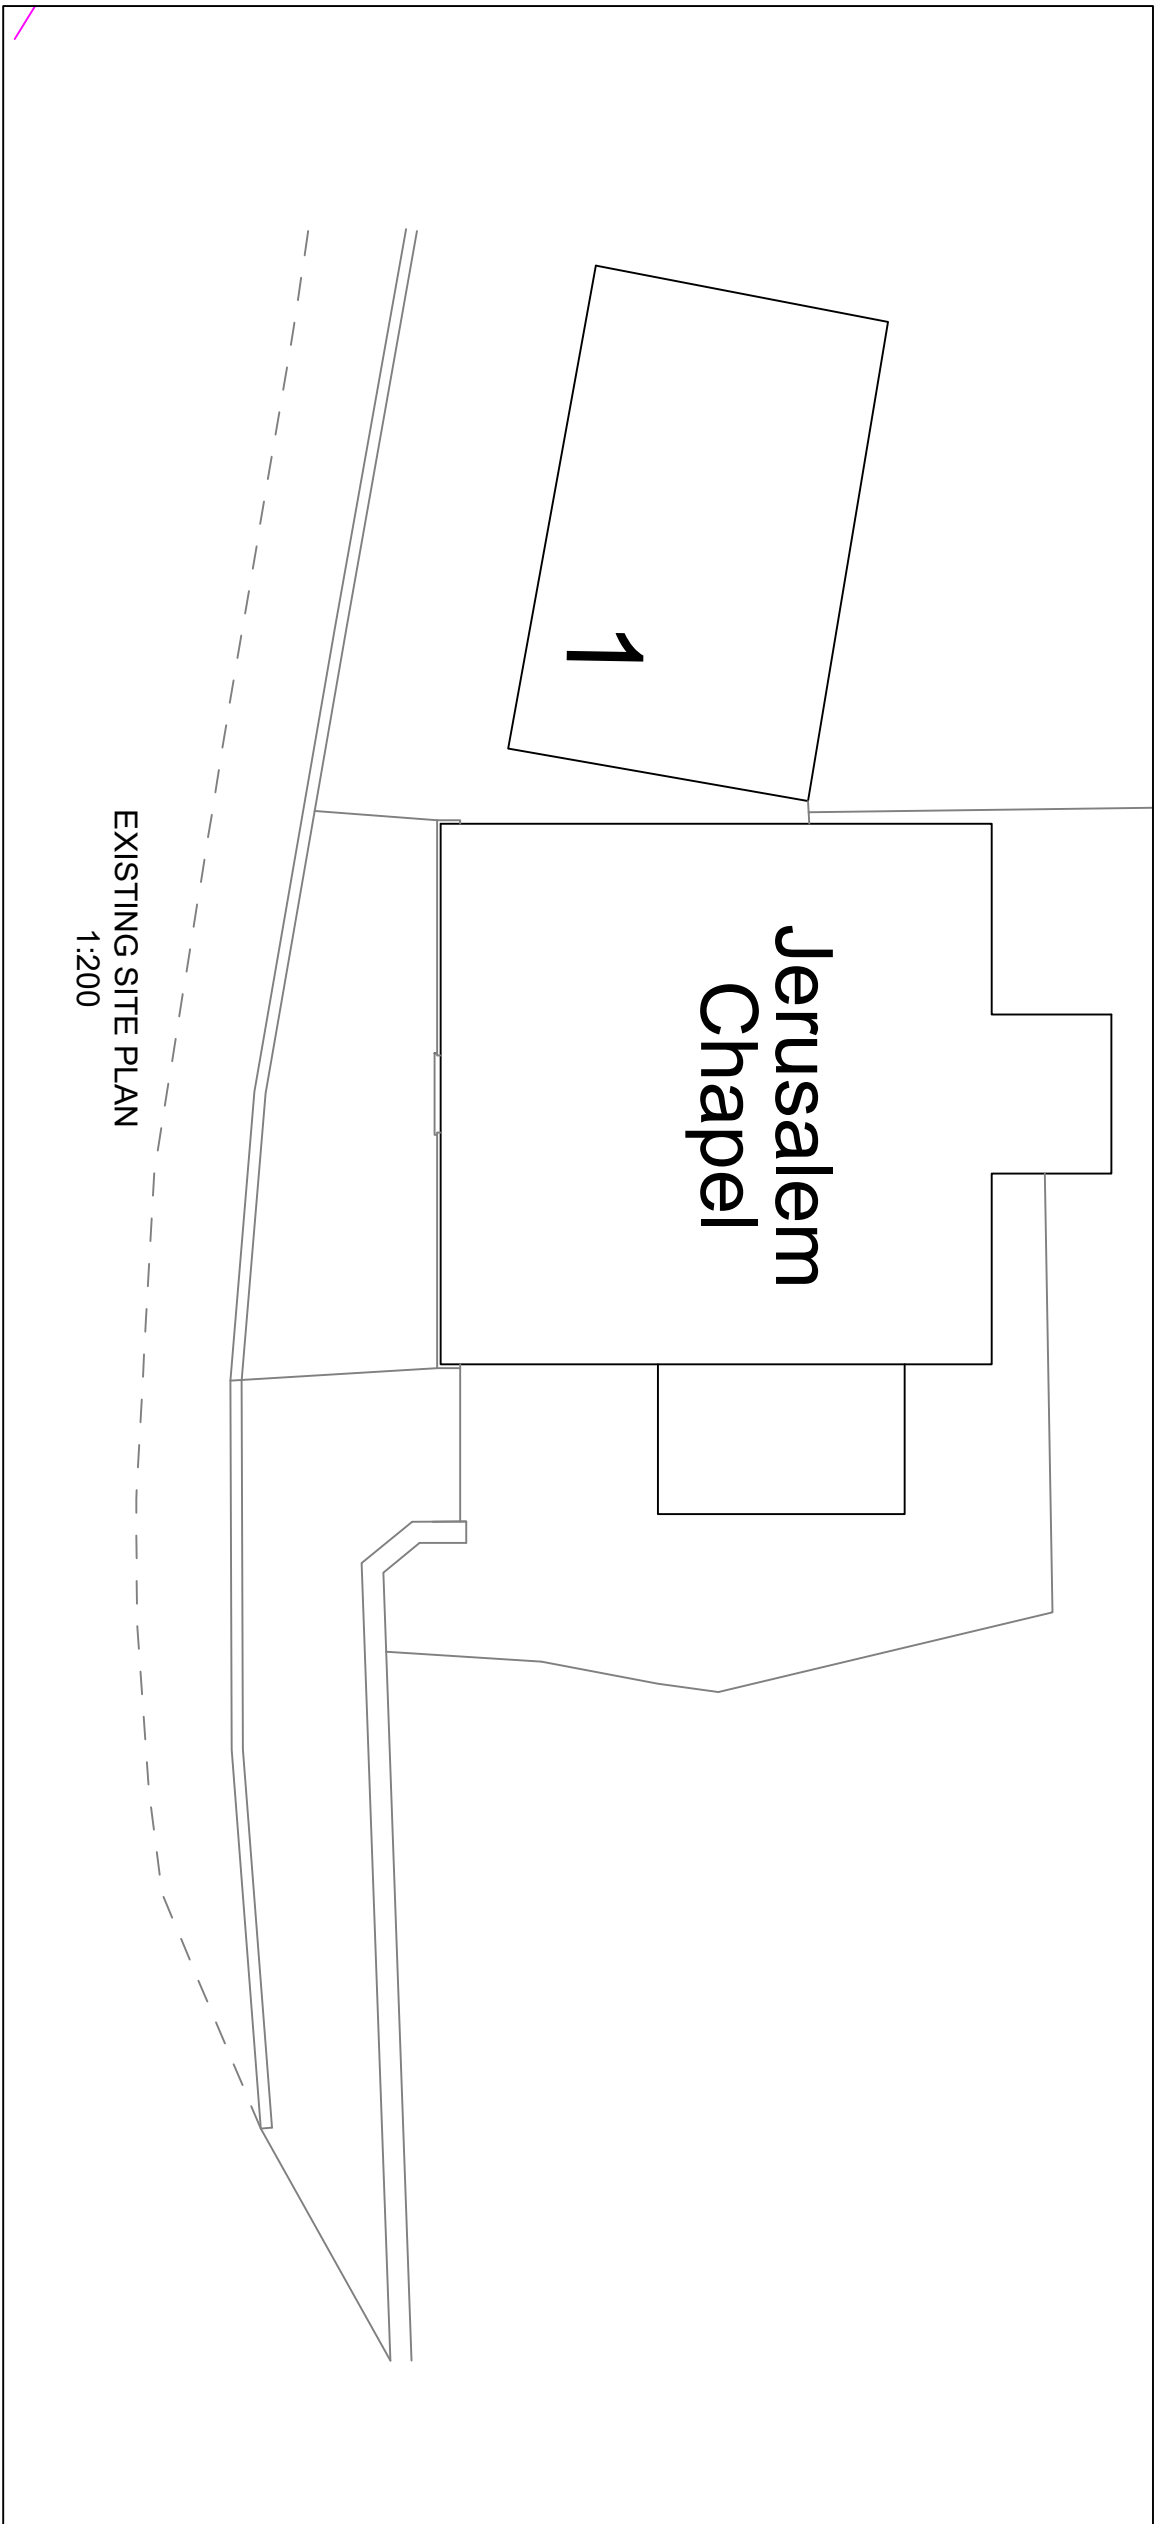

EXISTING SITE PLAN
1:200

D	PLANS AMENDED AS ADVISED.	10/06/26
C	PLANS AMENDED AS ADVISED.	09/06/25
B	PLANS AMENDED AS ADVISED.	26/02/24
A	PLANS AMENDED AS ADVISED.	15/12/23
Rev	Description	Date
07600 789453 01639 282789 carolineg@seagreydesign.co.uk www.seagreydesign.com design for: extensions / house renovations / conversions		
Project		
ADAM MCCOLLIN JERUSALEM CHAPEL PONTREYDYFEN, PT TALBOT SA12 9SG		
Title		
EXISTING PLANS & ELEVATIONS PLANNING DRAWINGS		
Drawn By	CLG	Date 01/12/2023
Scale	1:200 @ A1 1:100 @ A1	Drawing No 23-448P/110
REV	A B C D	